


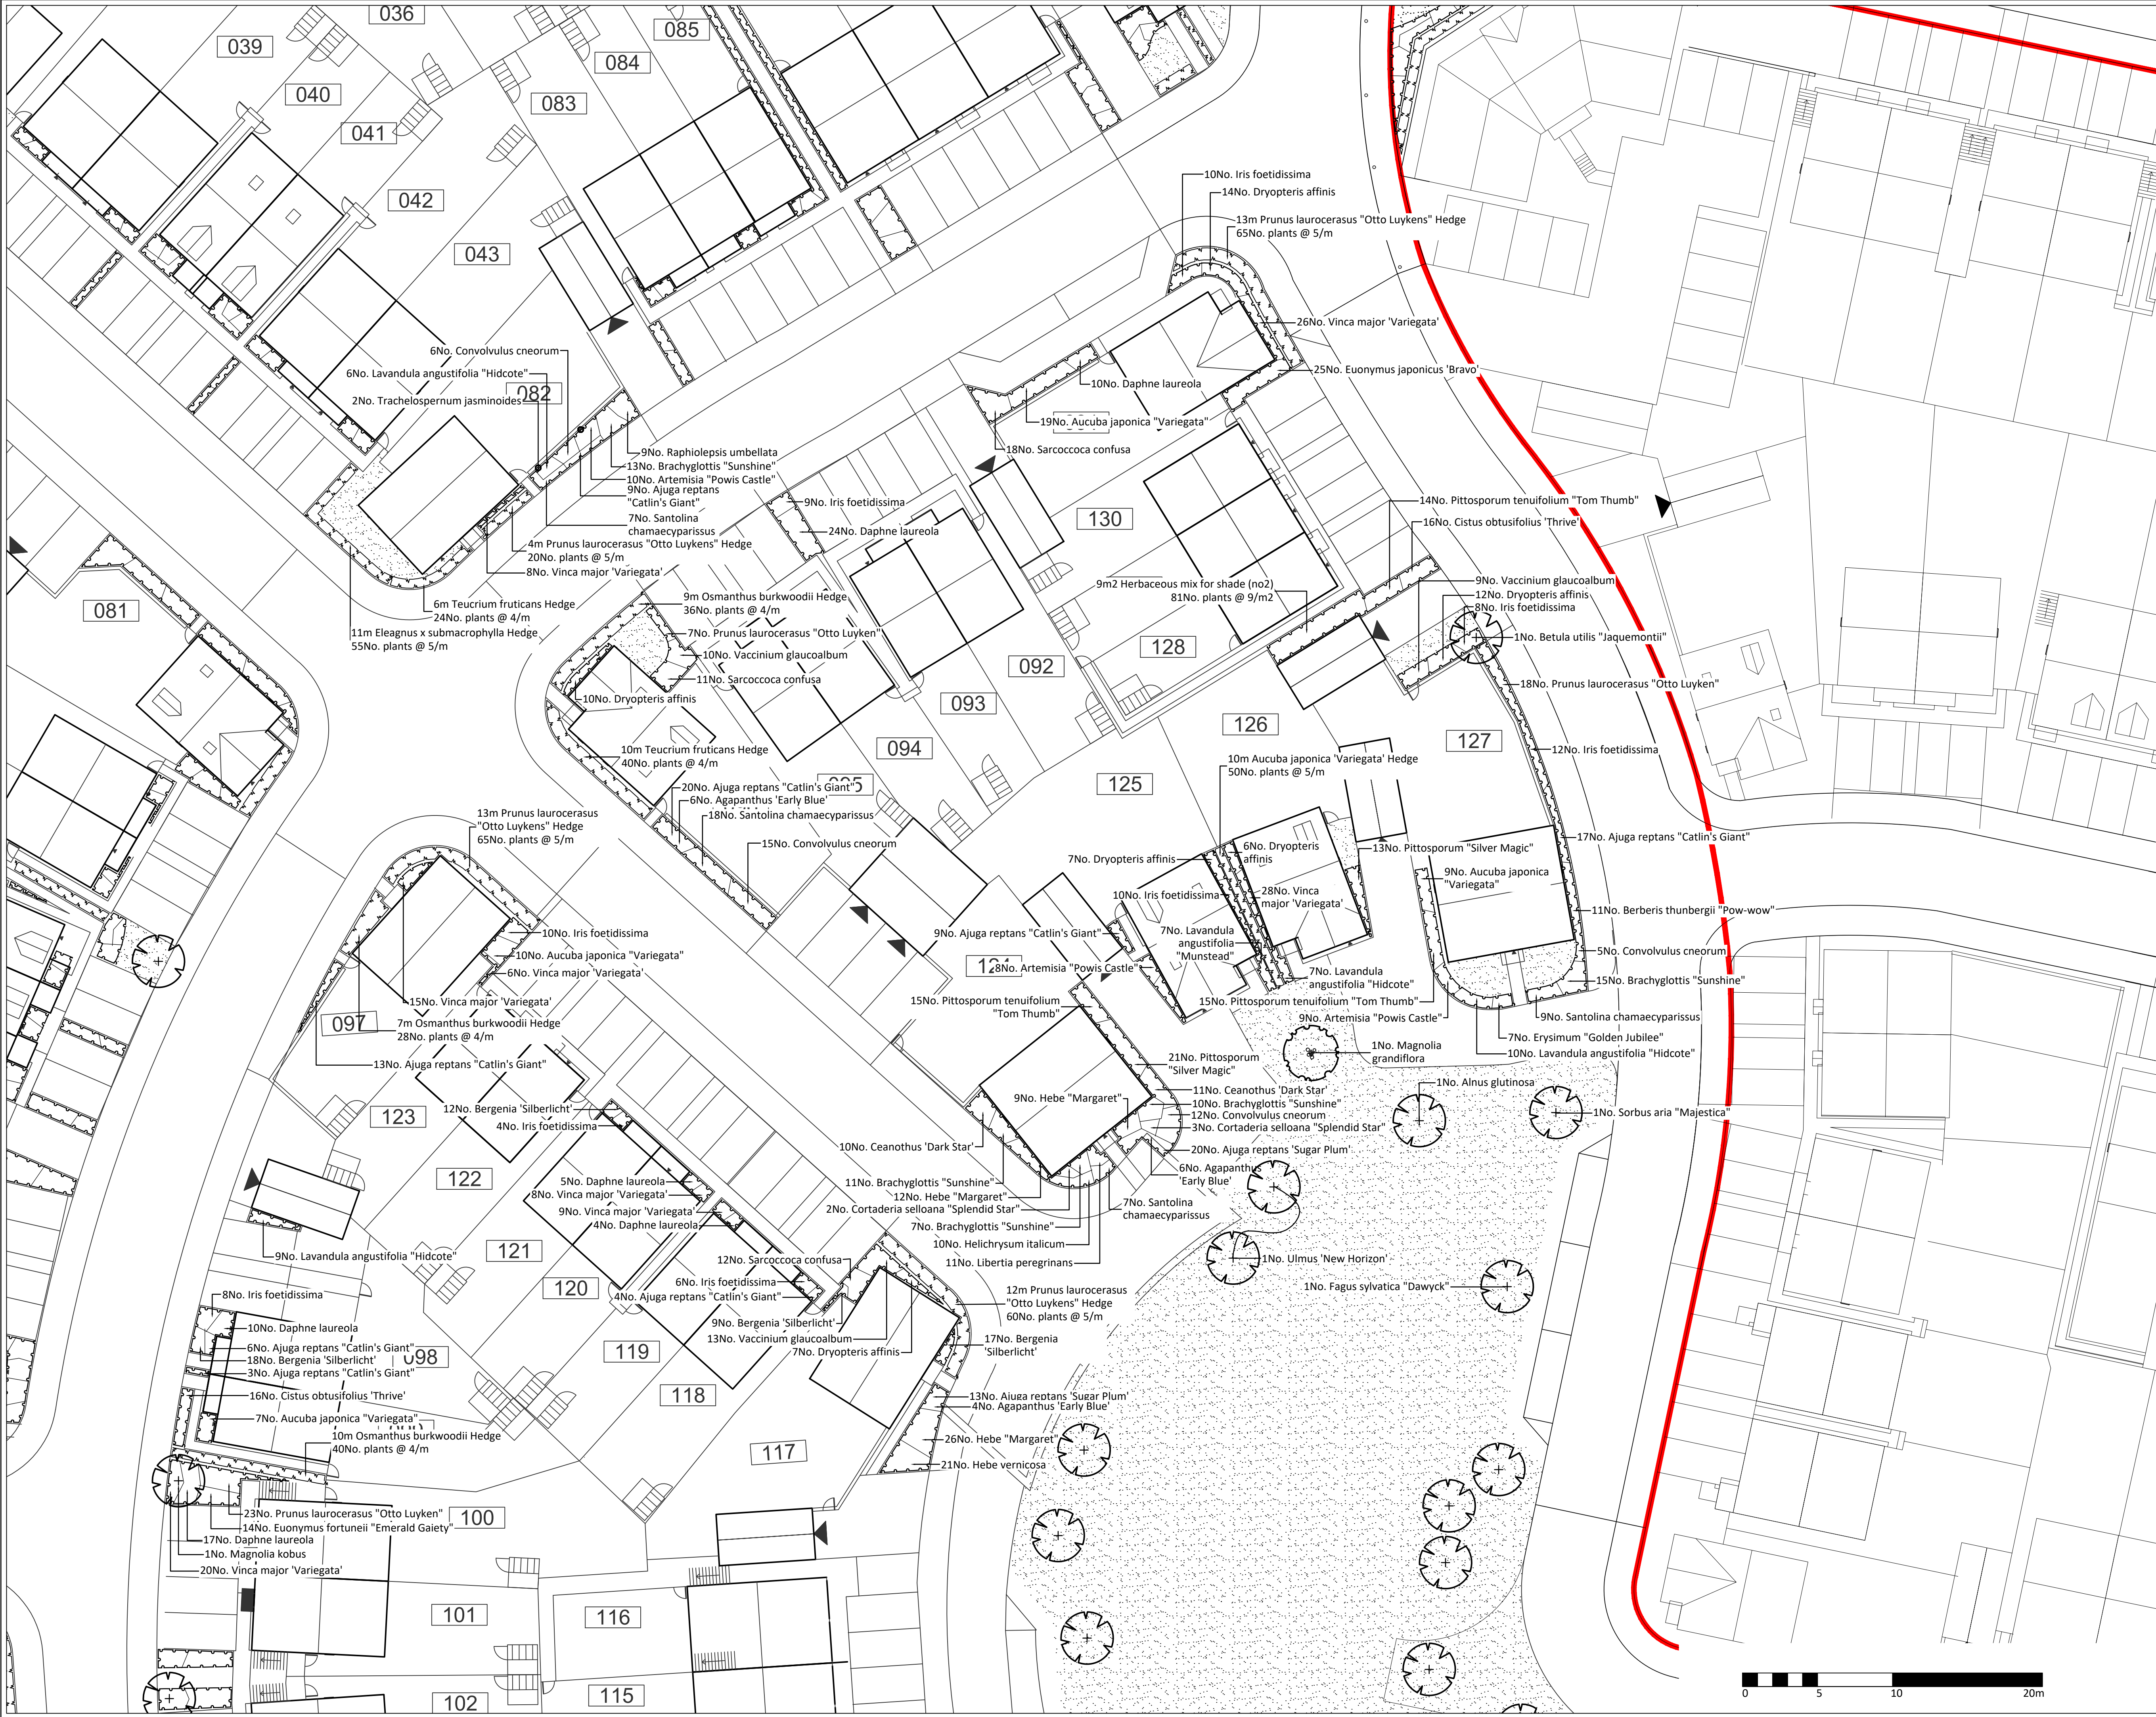

APAL FILE REFERENCE
2776-PP-01-07

Notes
This drawing is subject to copyright.
Do not scale from this drawing.

Based on drawing by Persimmon Homes
Drawing number A-02-10-TP Rev C

North

LEGEND

Application site boundary

PROPOSED ELEMENTS

- Clear stem trees
- Multi-stem trees
- Specimen shrub
- Ornamental Shrubs
- Hedge
- Native shrub mix
- Marginal mix
- Wet meadow mix
- Meadow grass with wildflower seed mix
- Amenity grass

KEY PLAN

P2	Added planting on northern boundary & around sub-station. Added paving strip allowance to parking in FOS.	29/10/19	LVW	TB
Rev	Description	Date	Drawn	Checked
Drawing Status				
PLANNING				
The Factory, 2 Acre Road, Kingston upon Thames, Surrey KT2 6EF T 020 8540 3434 www.allenpyke.co.uk KINGSTON UPON THAMES • CAMBRIDGE A registered practice of the Landscape Institute				
Client Persimmon Homes		Scale 1:200@A1		
Project Campdown Purbrook		By/Chk LVW/TB		
Drawing Title Detailed planting Plan Sheet 04		Date 22/07/19		
Drawing Number 2776-PP-04		Revision P2		