



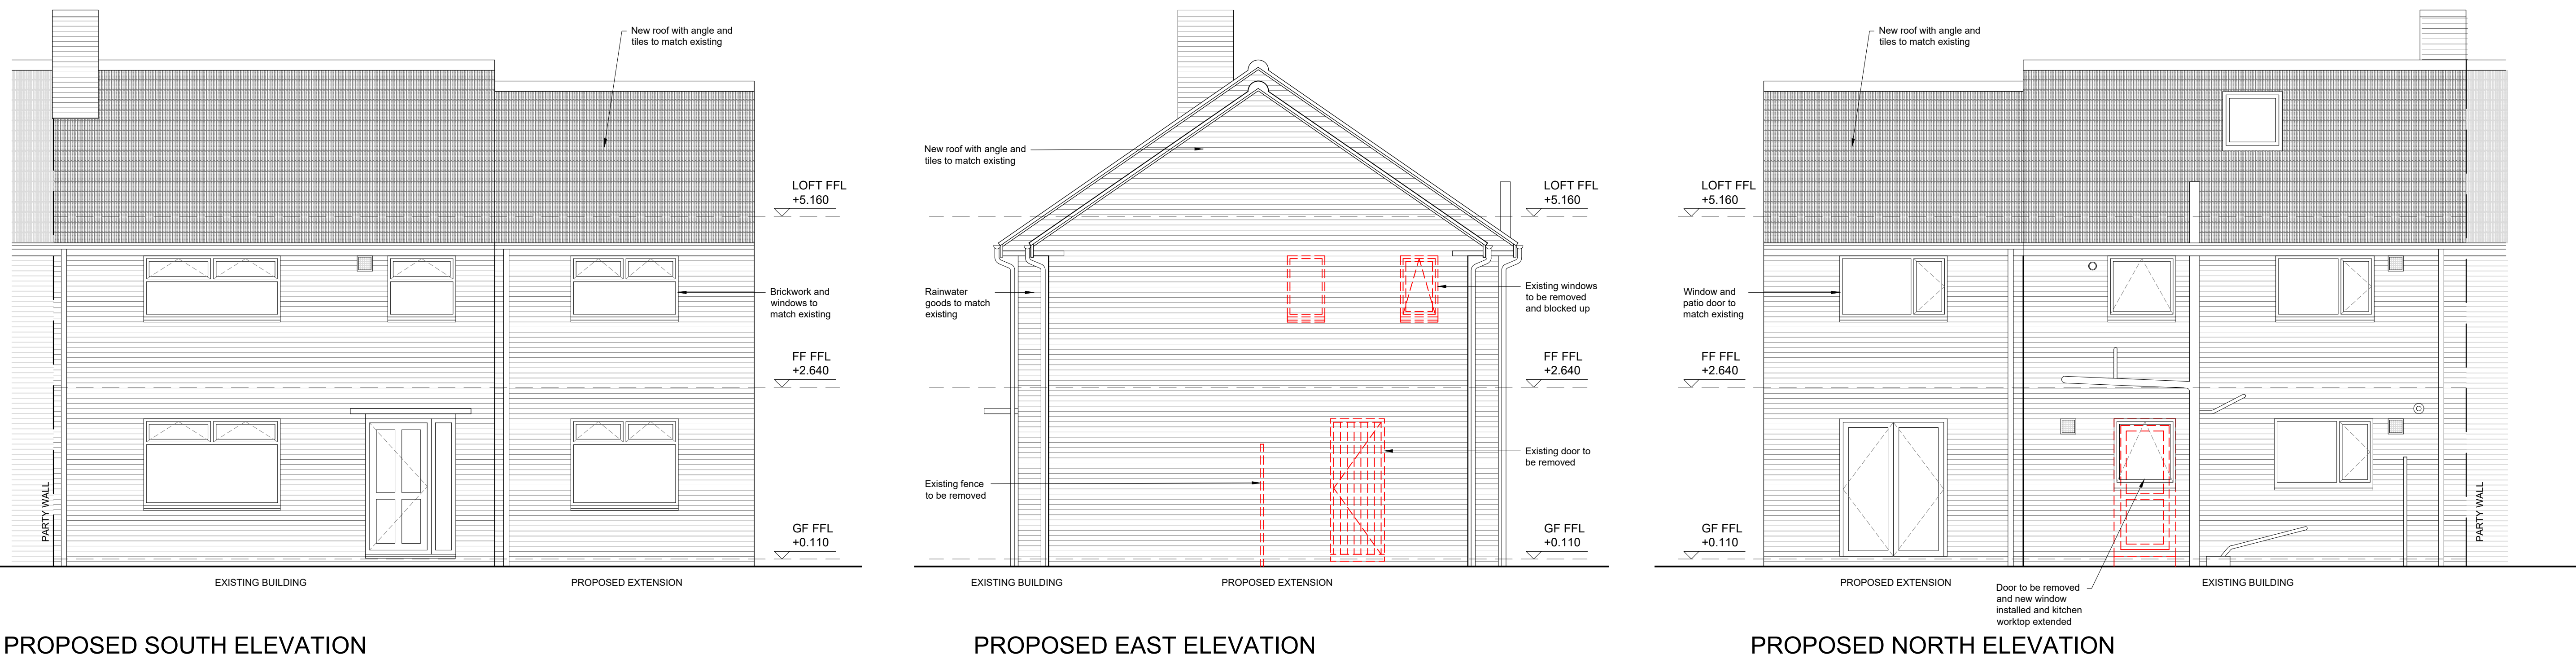

notes:

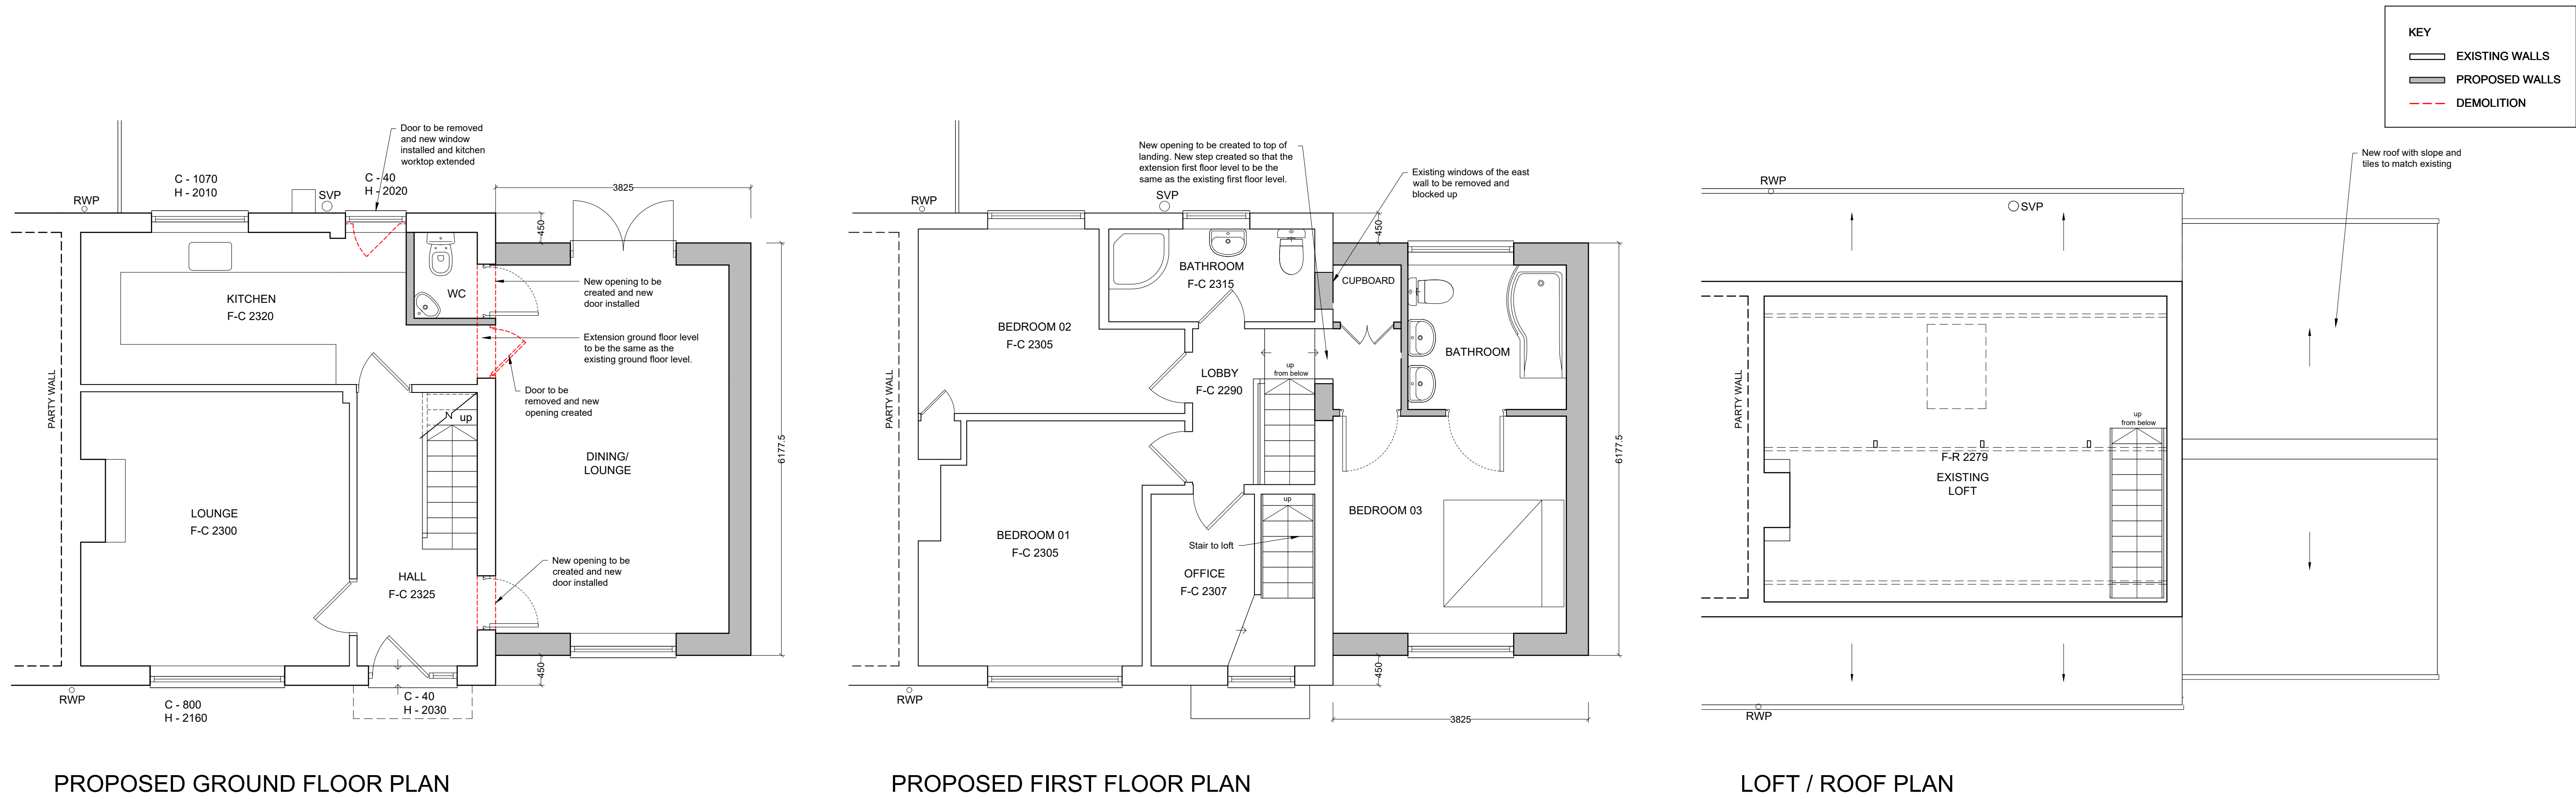

NOTE: The contractor is responsible for checking all site dimensions and levels. These should be checked prior to the ordering of any components and before the commencement of the works. All discrepancies should be brought to the attention of the Contract Administrator.

revisions:

A	16.09.2019	AT	Layout and elevation amended
B	24.09.2019	AT	Issued for planning
C	29.10.2019	AT	Design amended in line with planning officer's comments

revisions:

P. Windebank Esq.
House Extension
7 Winchfield Crescent, Havant

drawing information

title	: Proposed Plans & Elevations
status	: Planning
date	: August 19
scale	: 1:100 @ A3 / 1:50 @ A1
drawn	: AT
checked	: JS

pwparchitects

PWP Architects Ltd 61 South Street, Havant, Hampshire PO9 1BZ
t: 02392 462484 f: 02392 481152
e: design@pwp-architects.com
w: www.pwp-architects.com

job: 5639 dwg: 1201 rev: C