


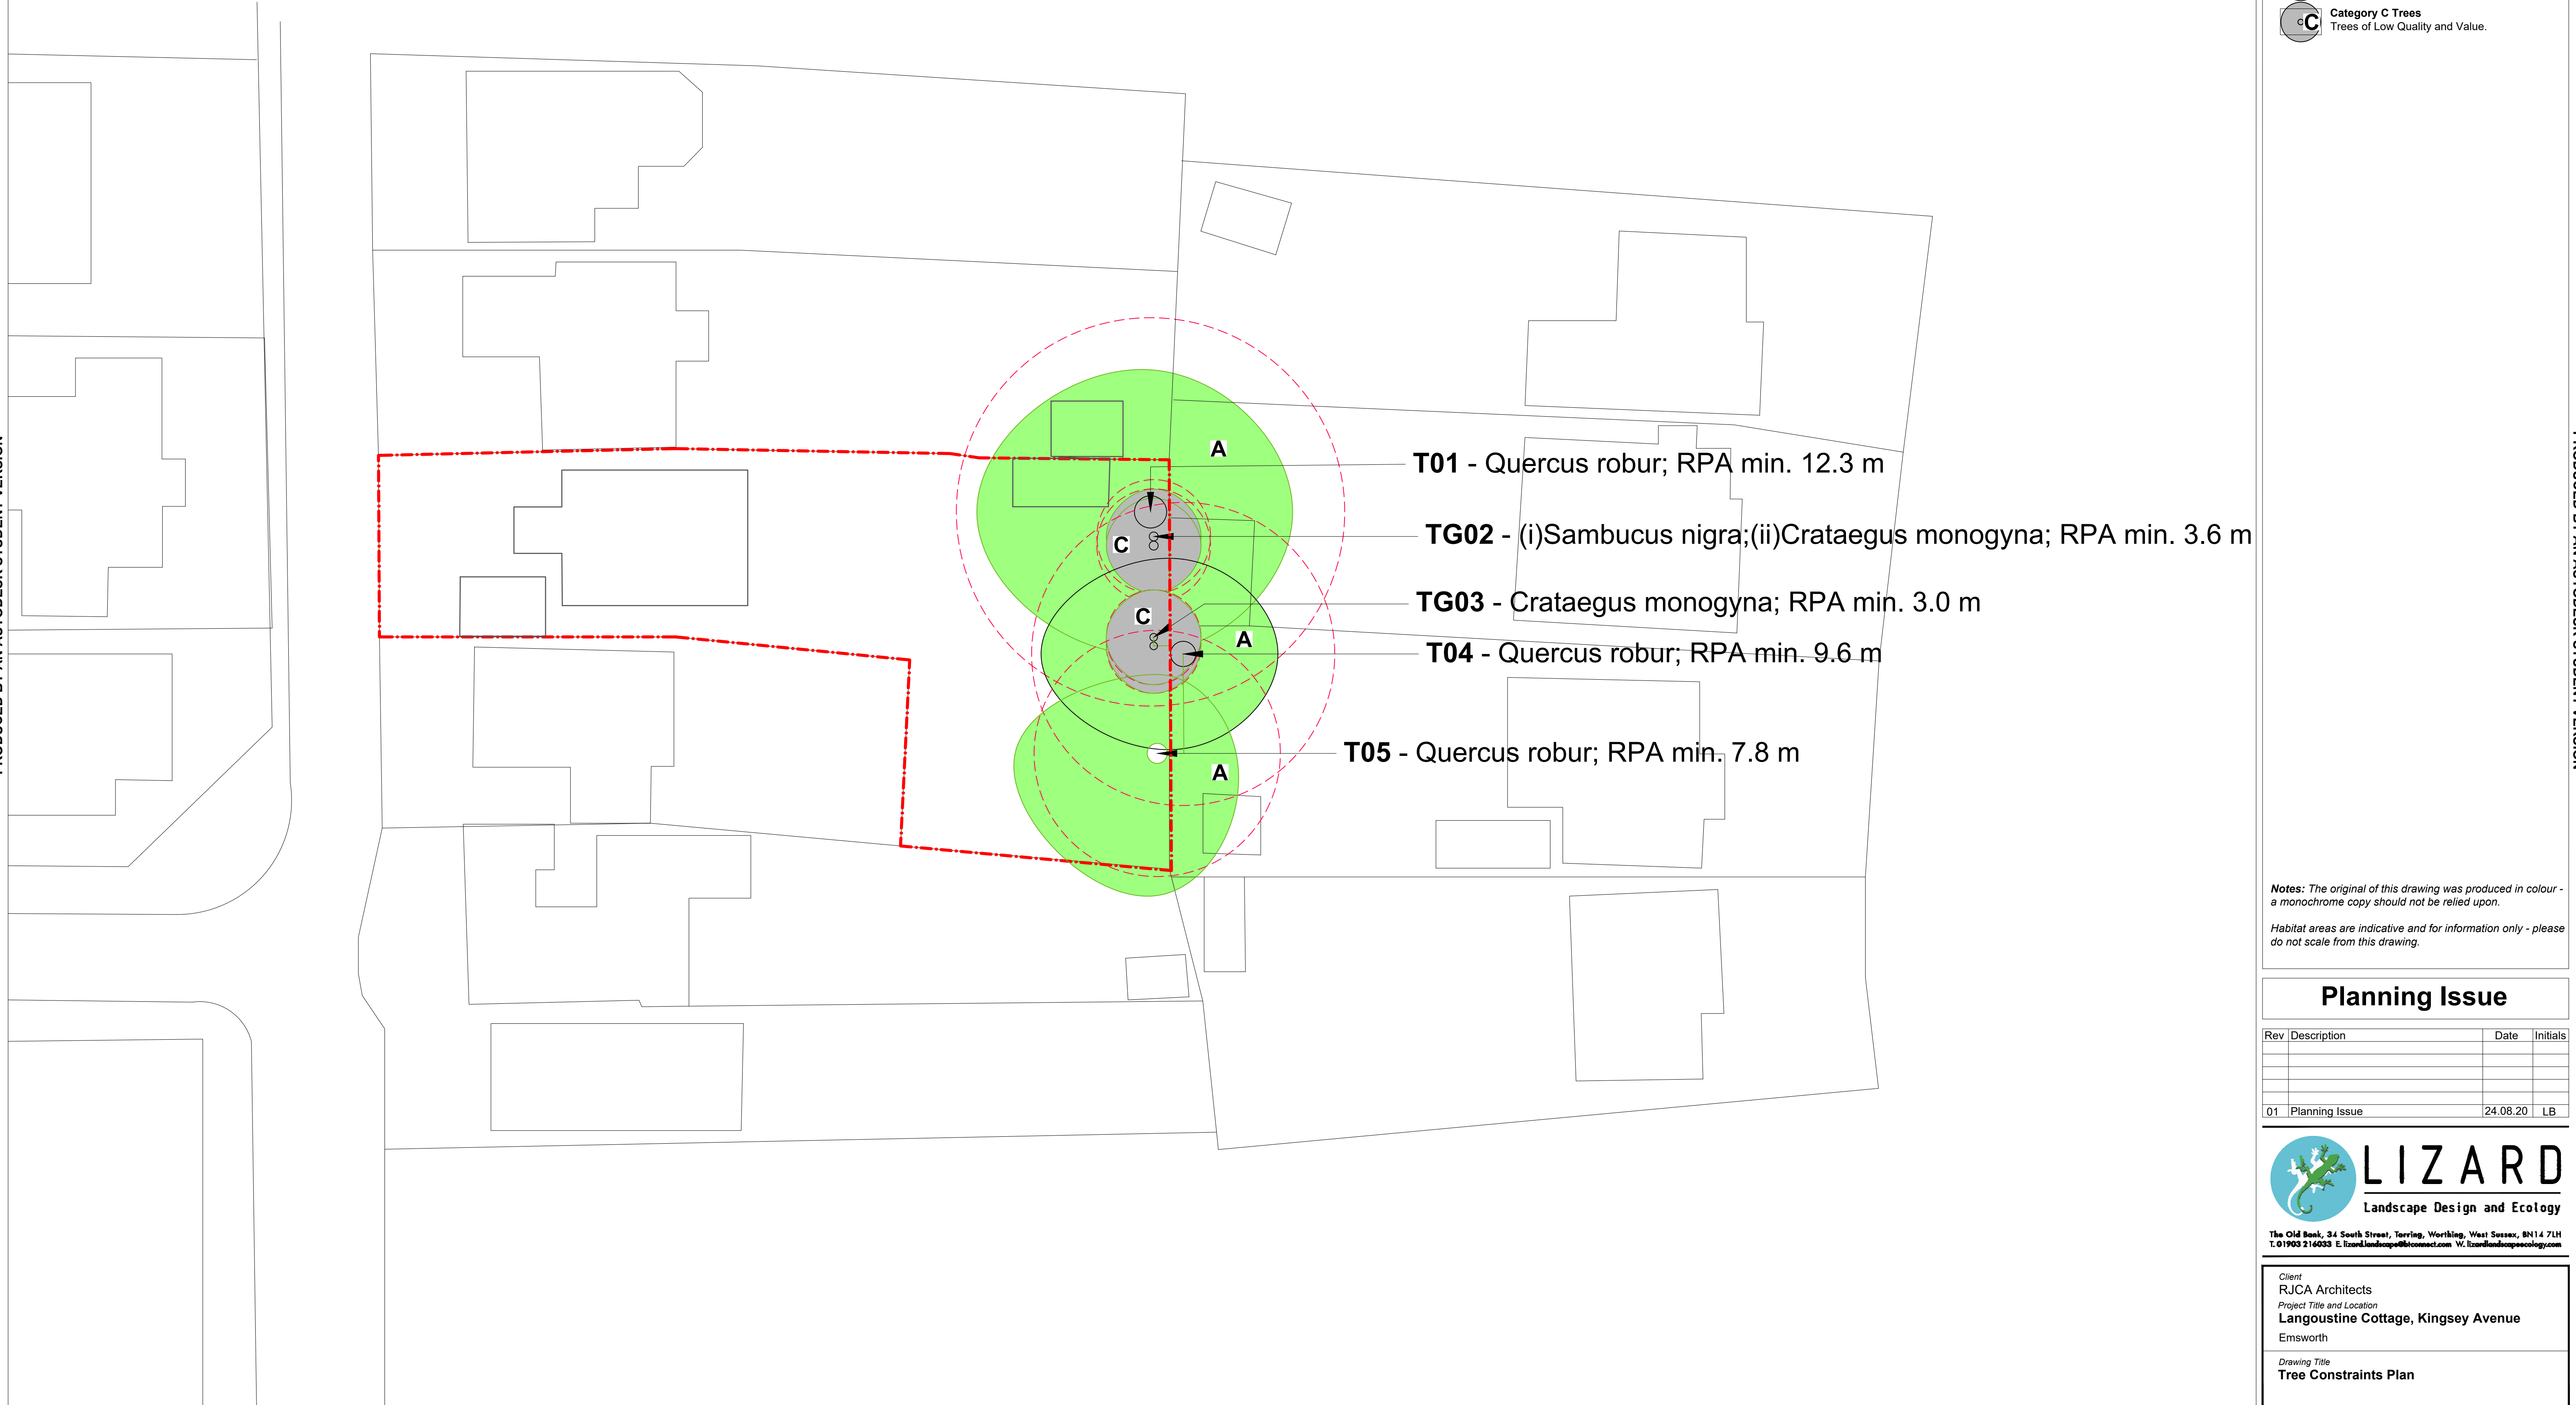

Legend - 1:200


- Site Boundary.
- Existing Buildings.
- Tree and Shrub Numbers.
- Tree Root Protection Areas
Tree Root Protection Areas calculated and specified in accordance with BS 5837:2012 - 'Trees in Relation to Design, Demolition and Construction - Recommendations'.
- Category A Trees
Trees of High Quality and Value.
- Category C Trees
Trees of Low Quality and Value.

Notes: The original of this drawing was produced in colour - a monochrome copy should not be relied upon.

Habitat areas are indicative and for information only - please do not scale from this drawing.

Planning Issue

Rev	Description	Date	Initials
01	Planning Issue	24.08.20	LB

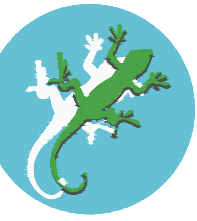

LIZARD
Landscape Design and Ecology

The Old Bank, 34 South Street, Tarring, Worthing, West Sussex, BN14 7LH
T.01903 216033 E.lizardlandscape@btconnect.com W.lizardlandscapeology.com

Client RJCA Architects			
Project Title and Location Langoustine Cottage, Kingsey Avenue Emsworth			
Drawing Title Tree Constraints Plan			
Scale 1:200@A1	Drawn LB	Approved JJ	Date 10.07.2020
Drawing No LLD2045-ARB-DWG-001			Revision 01

Tree Constraints Plan
Langoustine Cottage, Emsworth