





garage

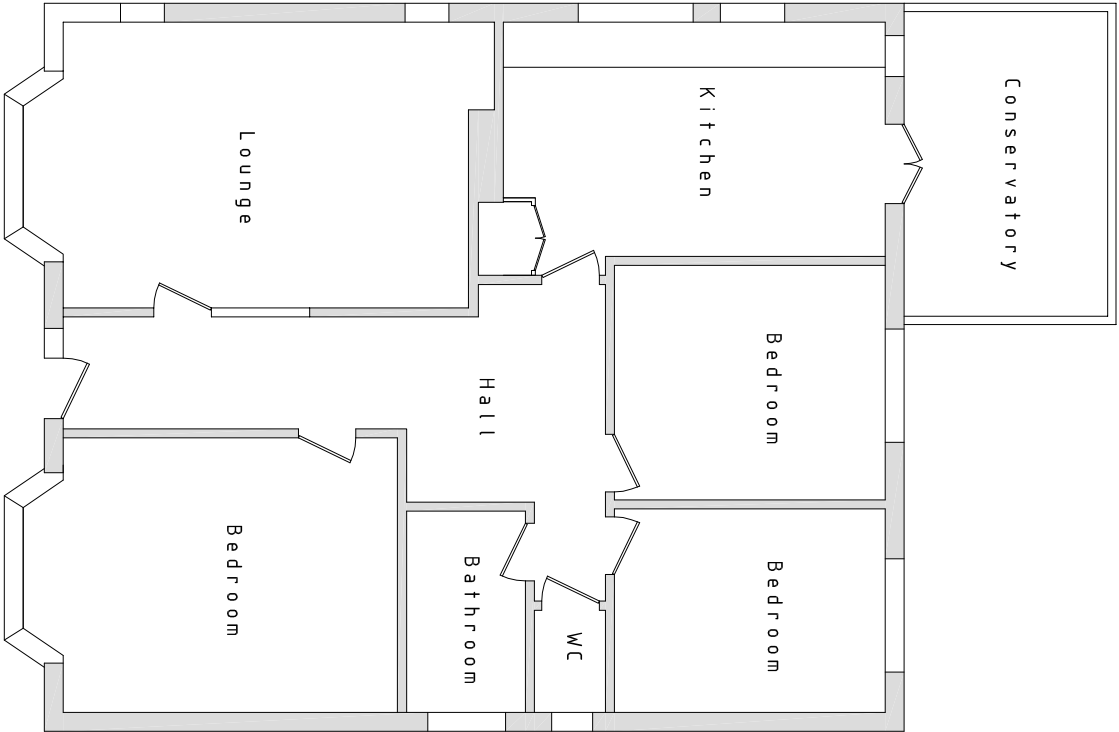

GROUND FLOOR

garage
demolished

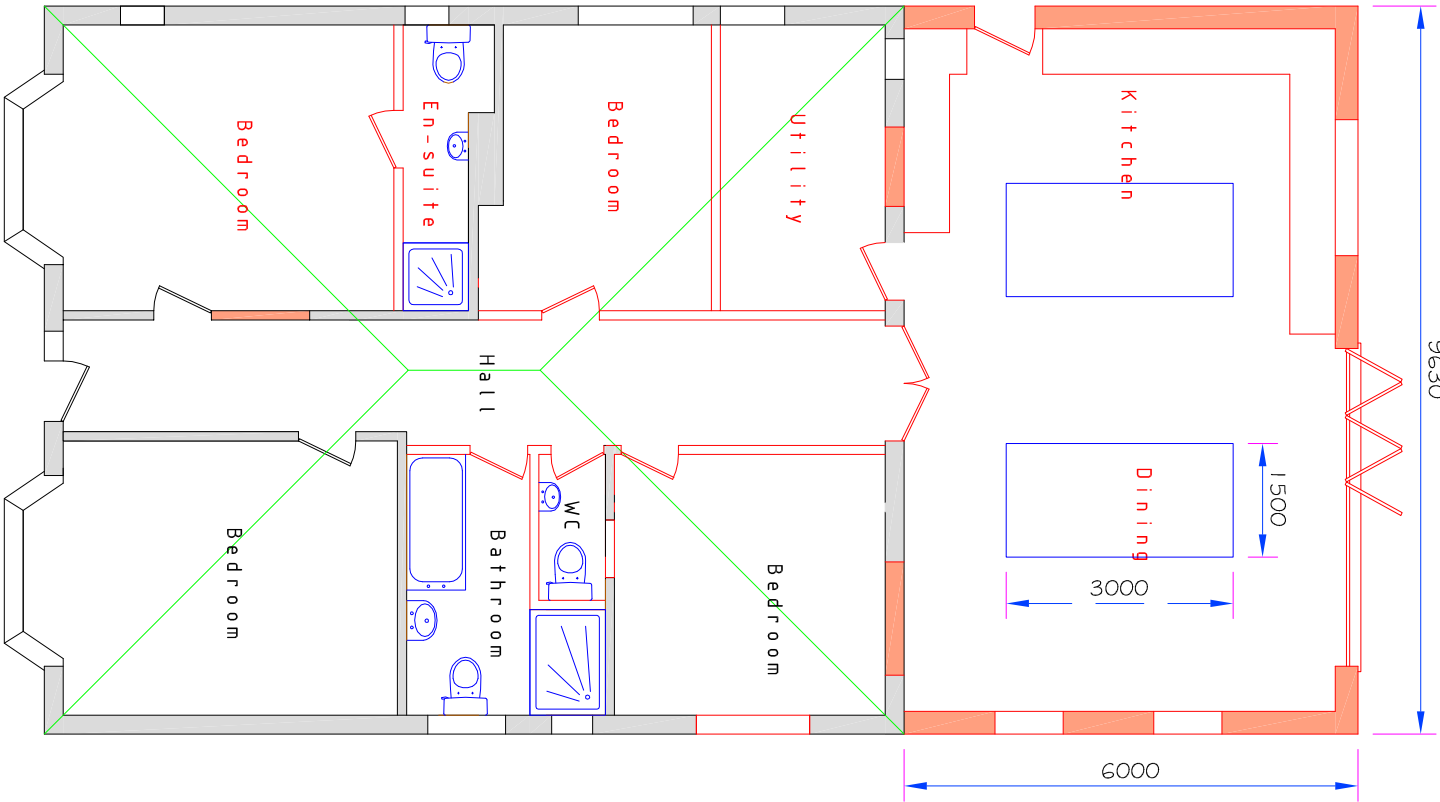

PROPOSED GROUND FLOOR