
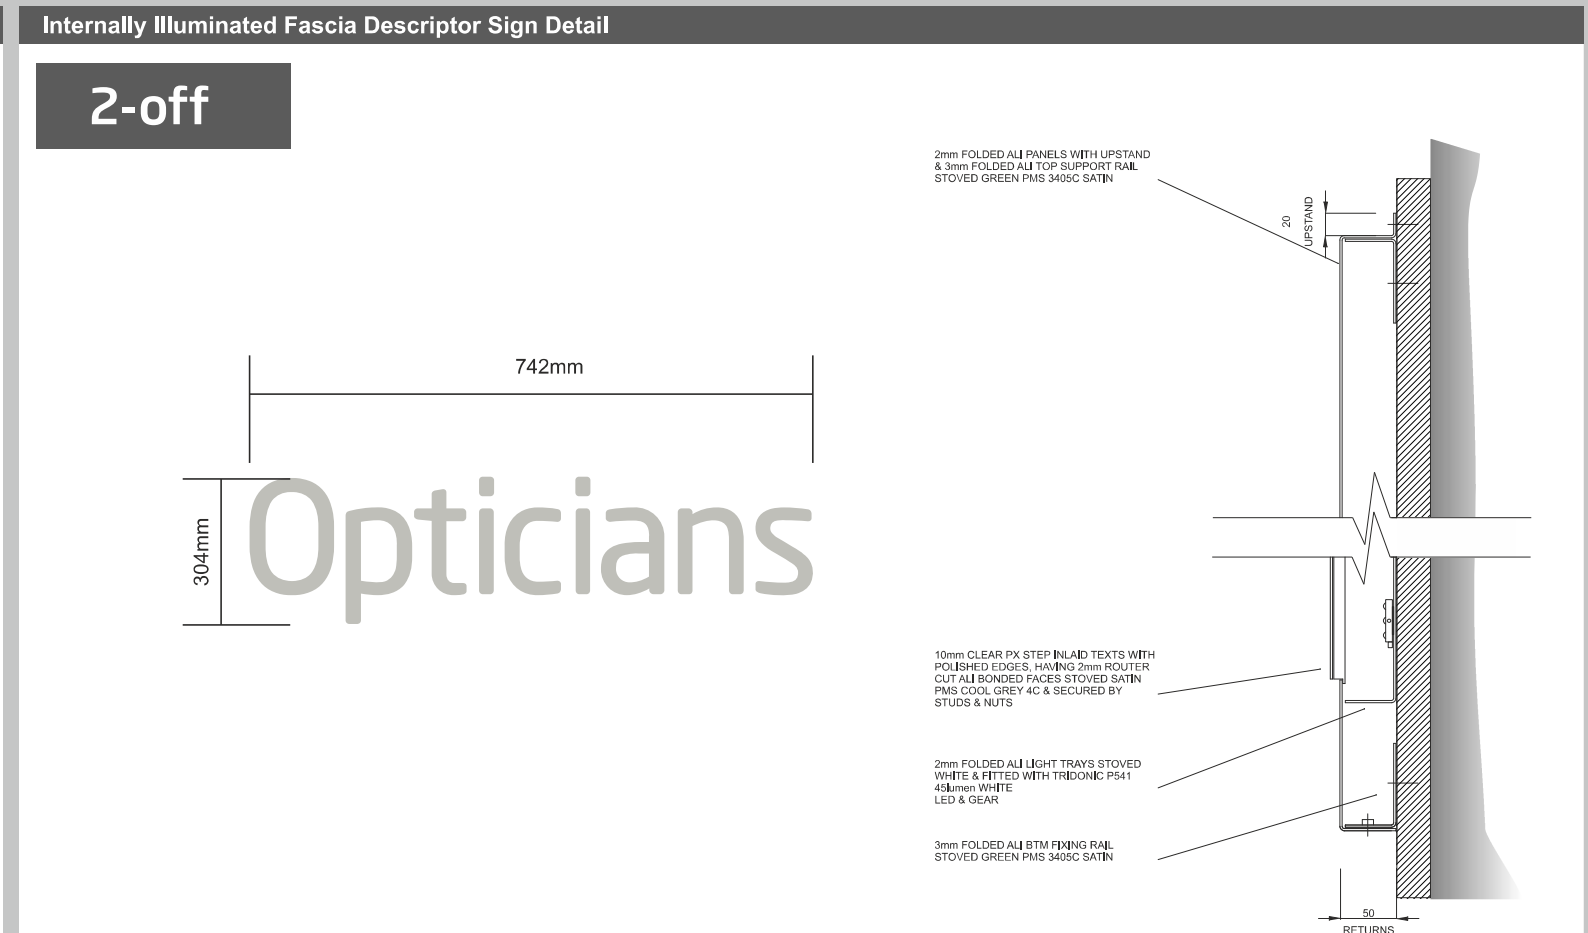
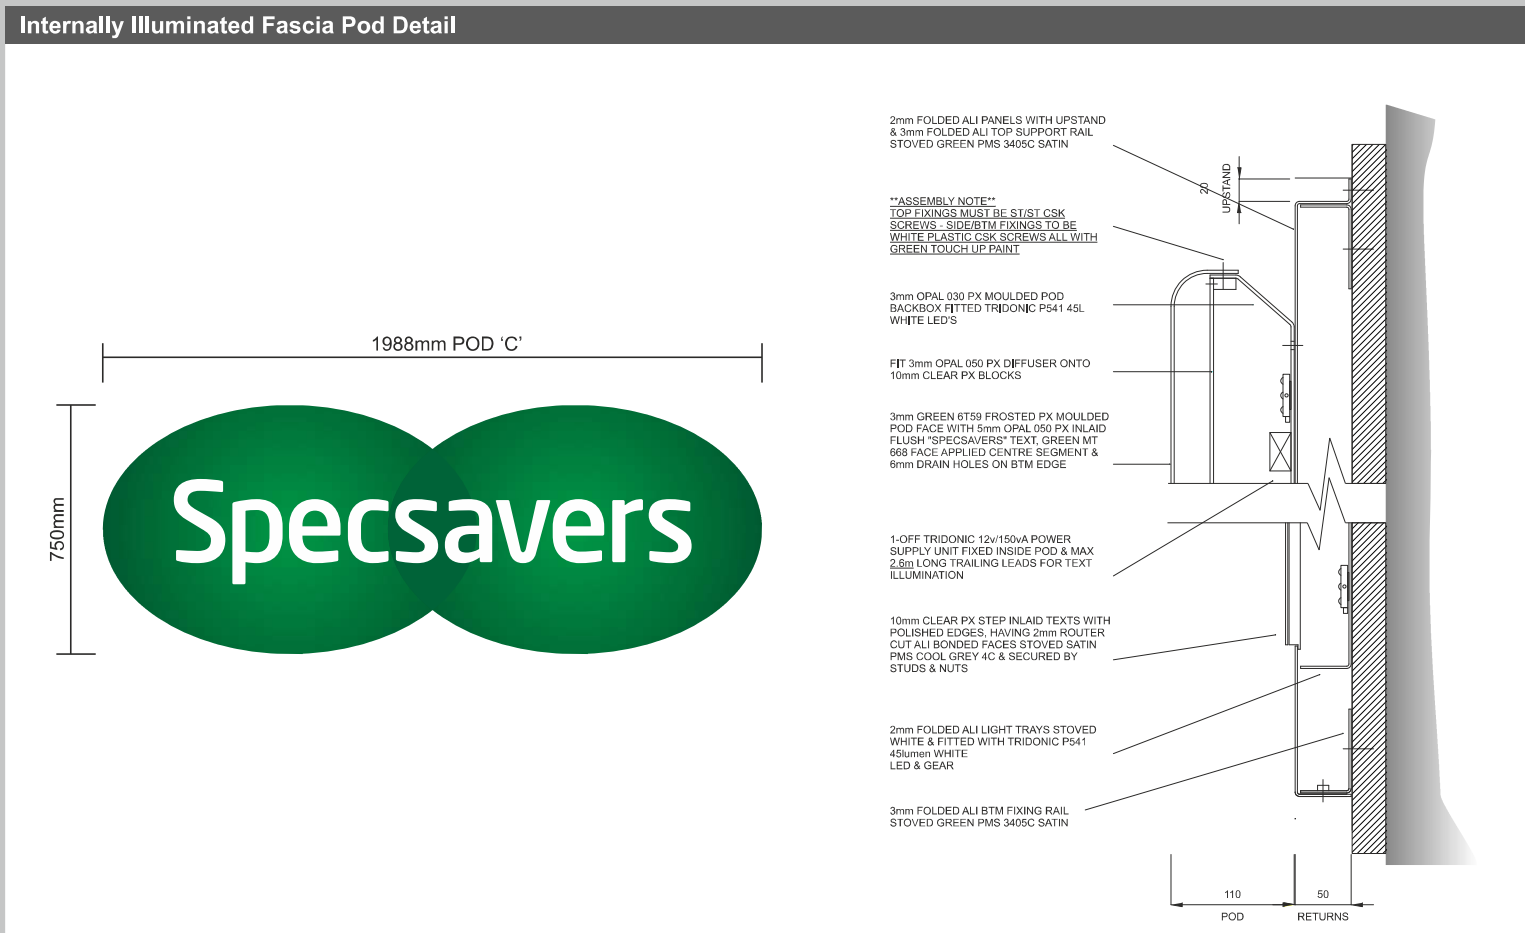


Item 1

Internally Illuminated Fascia Panel

Featuring moulded internally illuminated logo and push through sub texts

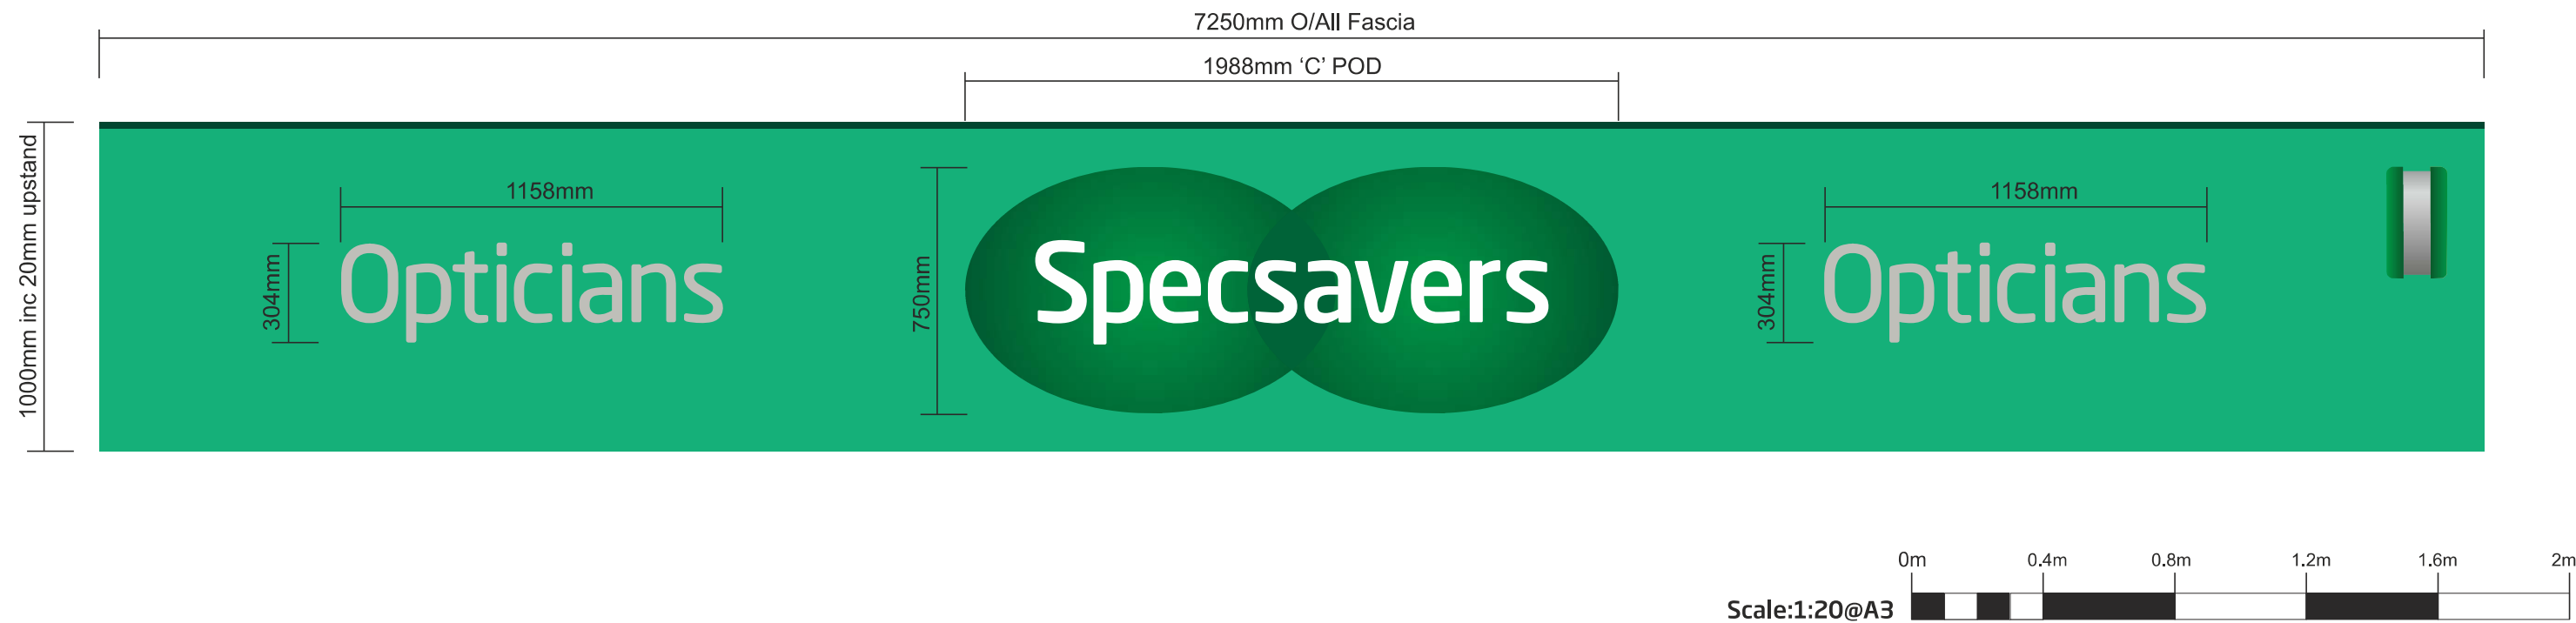

Internally Illuminated Fascia Pod Detail Type 'C'			Internally Illuminated Fascia Descriptors Type 'C'		
	Site Address	Page Number	Job Number	Revision	 T: +44 (0) 1843 850800 - F: +44 (0) 1843 853537 Email: sales@signscope.com
	36-38 West Street HAVANT PO9 1PG	3 of 5	99329	Rev A: survey sizes added	
		Drawn by	Date	Drawing number	
		MB	18.02.20	99329/3	