



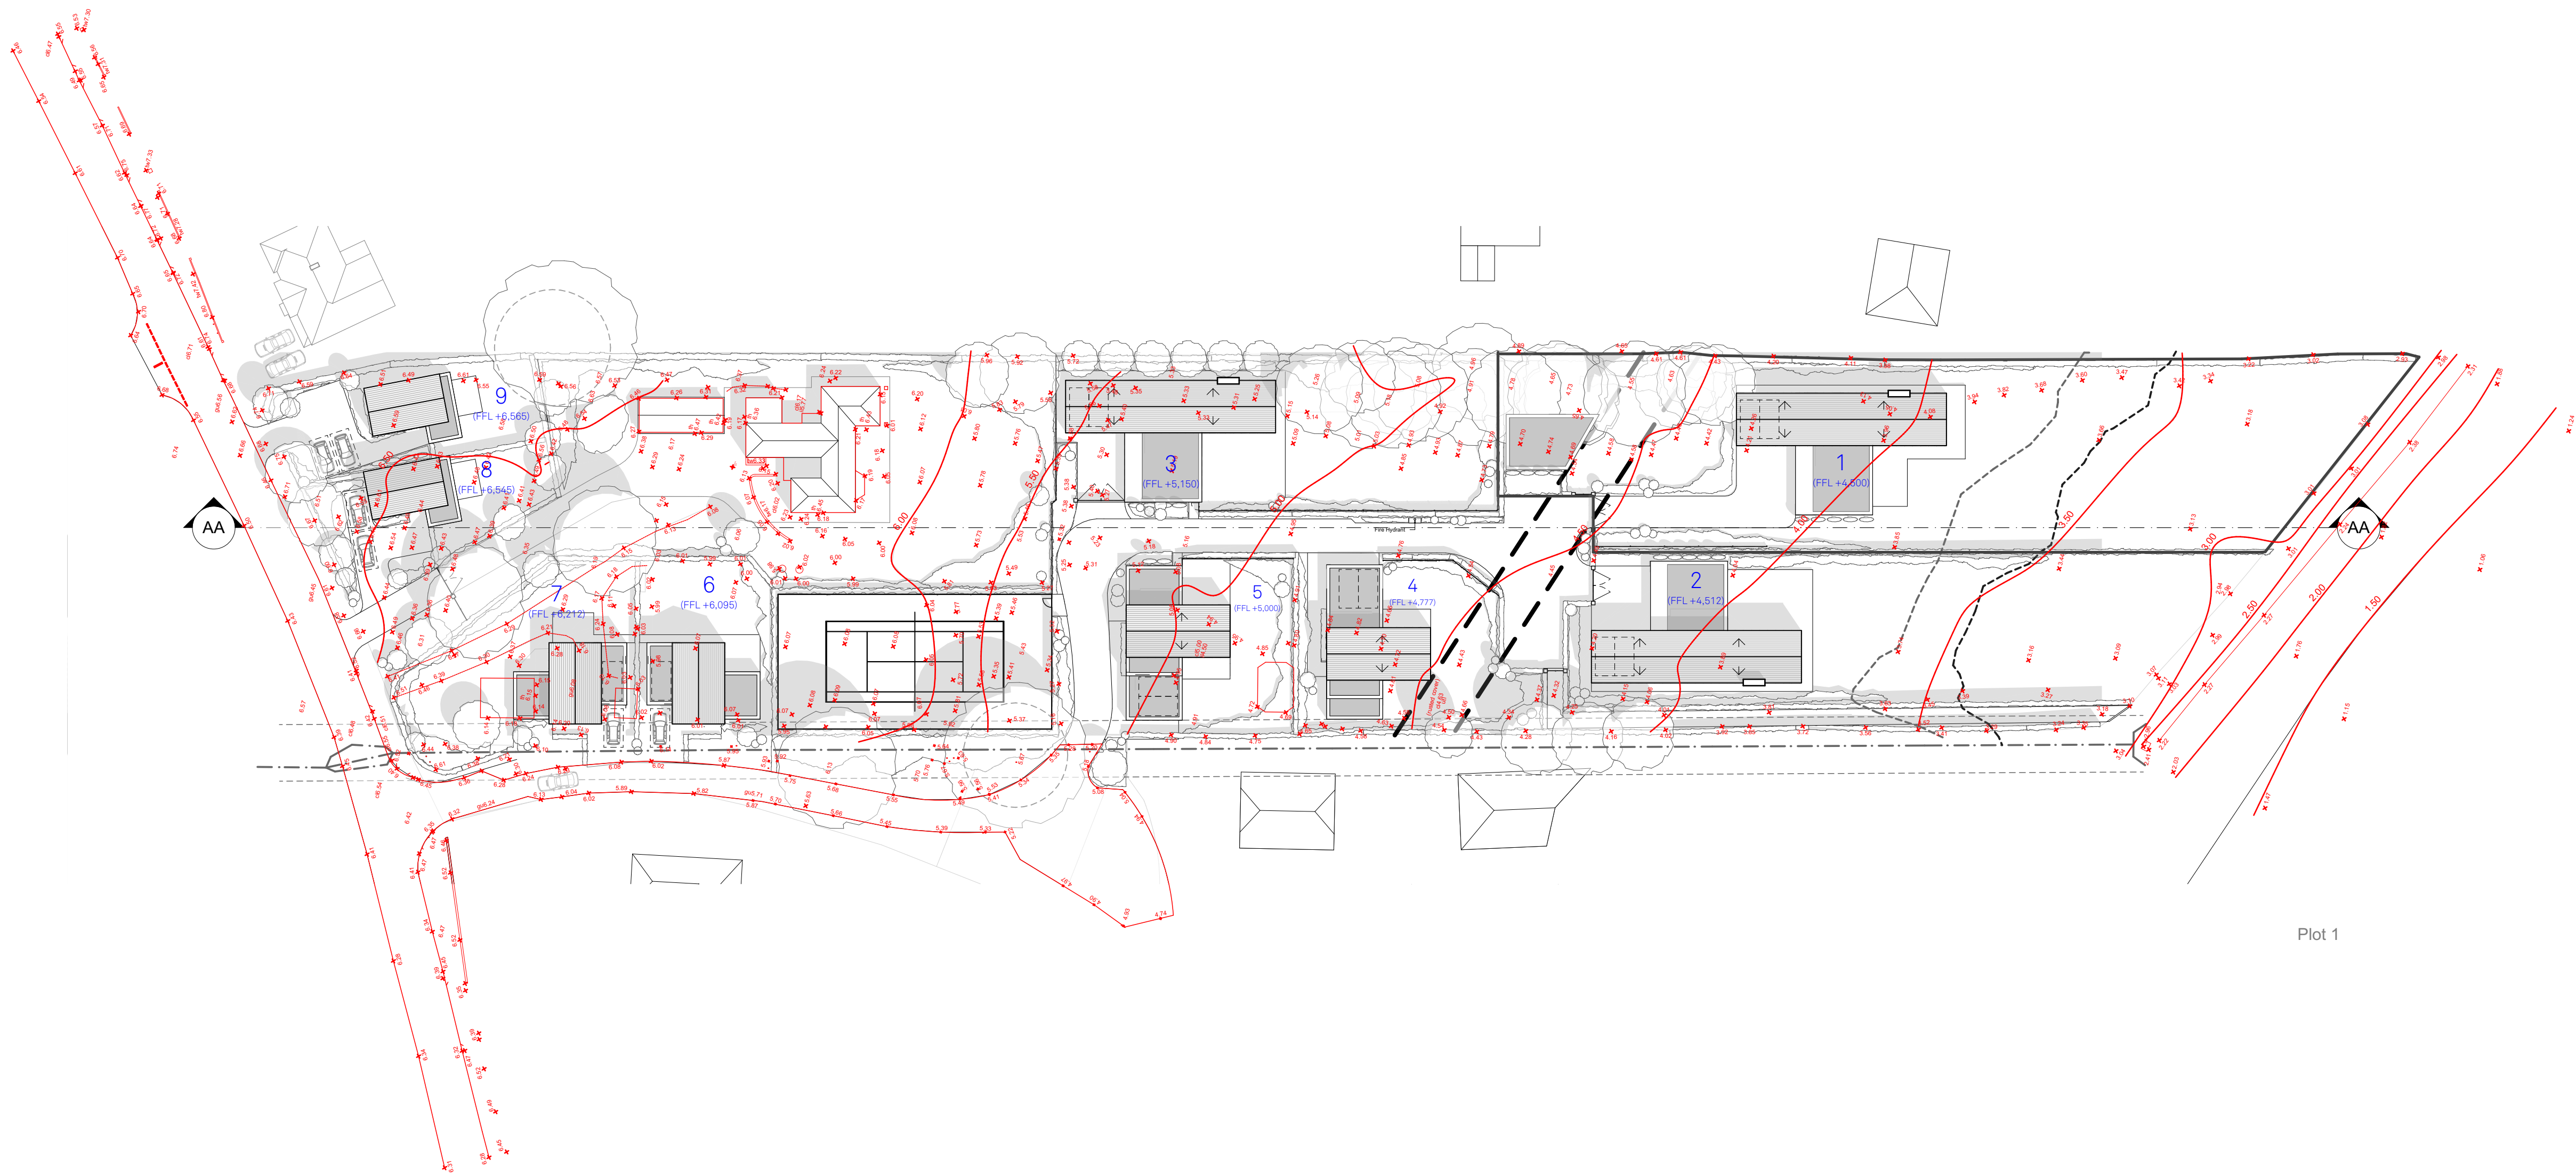

Key:

5.50 Existing levels

5.50 Proposed FFLs

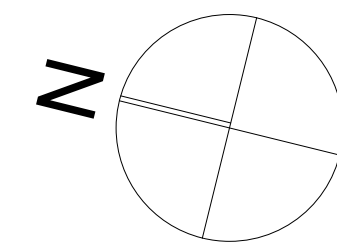

Scale 1:500
0 10 20 30M

revisions
01 6/1/2020

this drawing is the copyright of
Re-Format LLP and may not be copied,
altered or reproduced in any way or
passed to a third party without written
authority. All dimensions subject to site
survey and site verification. Do not
scale for construction ©

www.re-format.co.uk
mail@re-format.co.uk
+44 (0)1420 82131

drawn by
DF

checked by
MS

date
July 2019

scale at A1
1:500

project title
46 Warblington Road

document title
Levels Plan

status
Suitable for Co-ordination

drawing number
15048-RFT-00-ZZ-DR-A-0125-S1

drawing status
S1

revision
01