

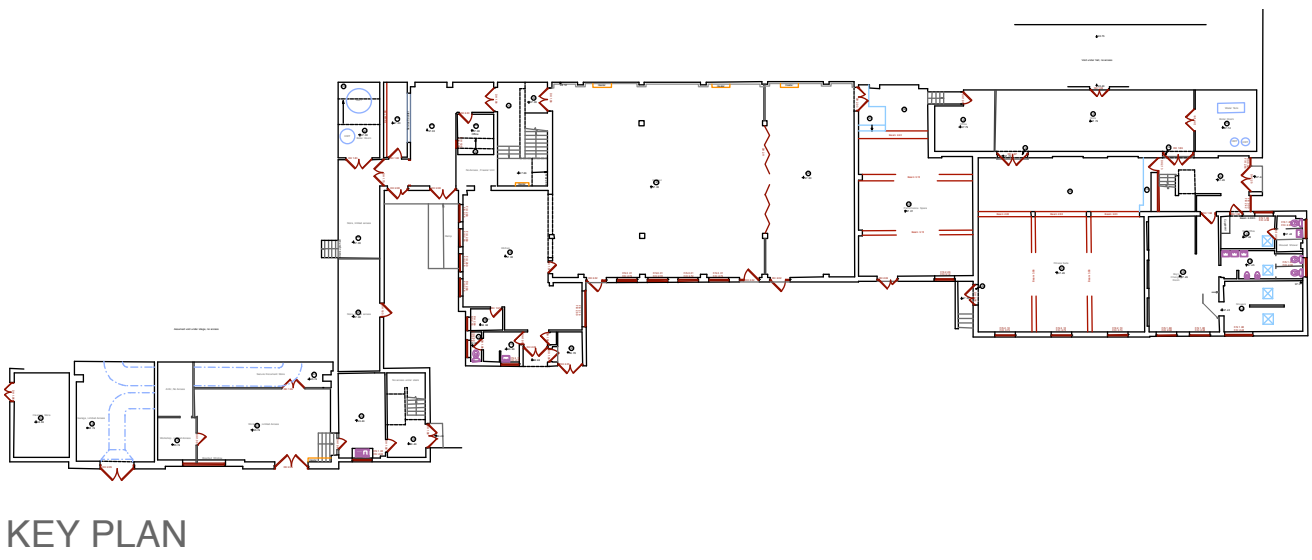


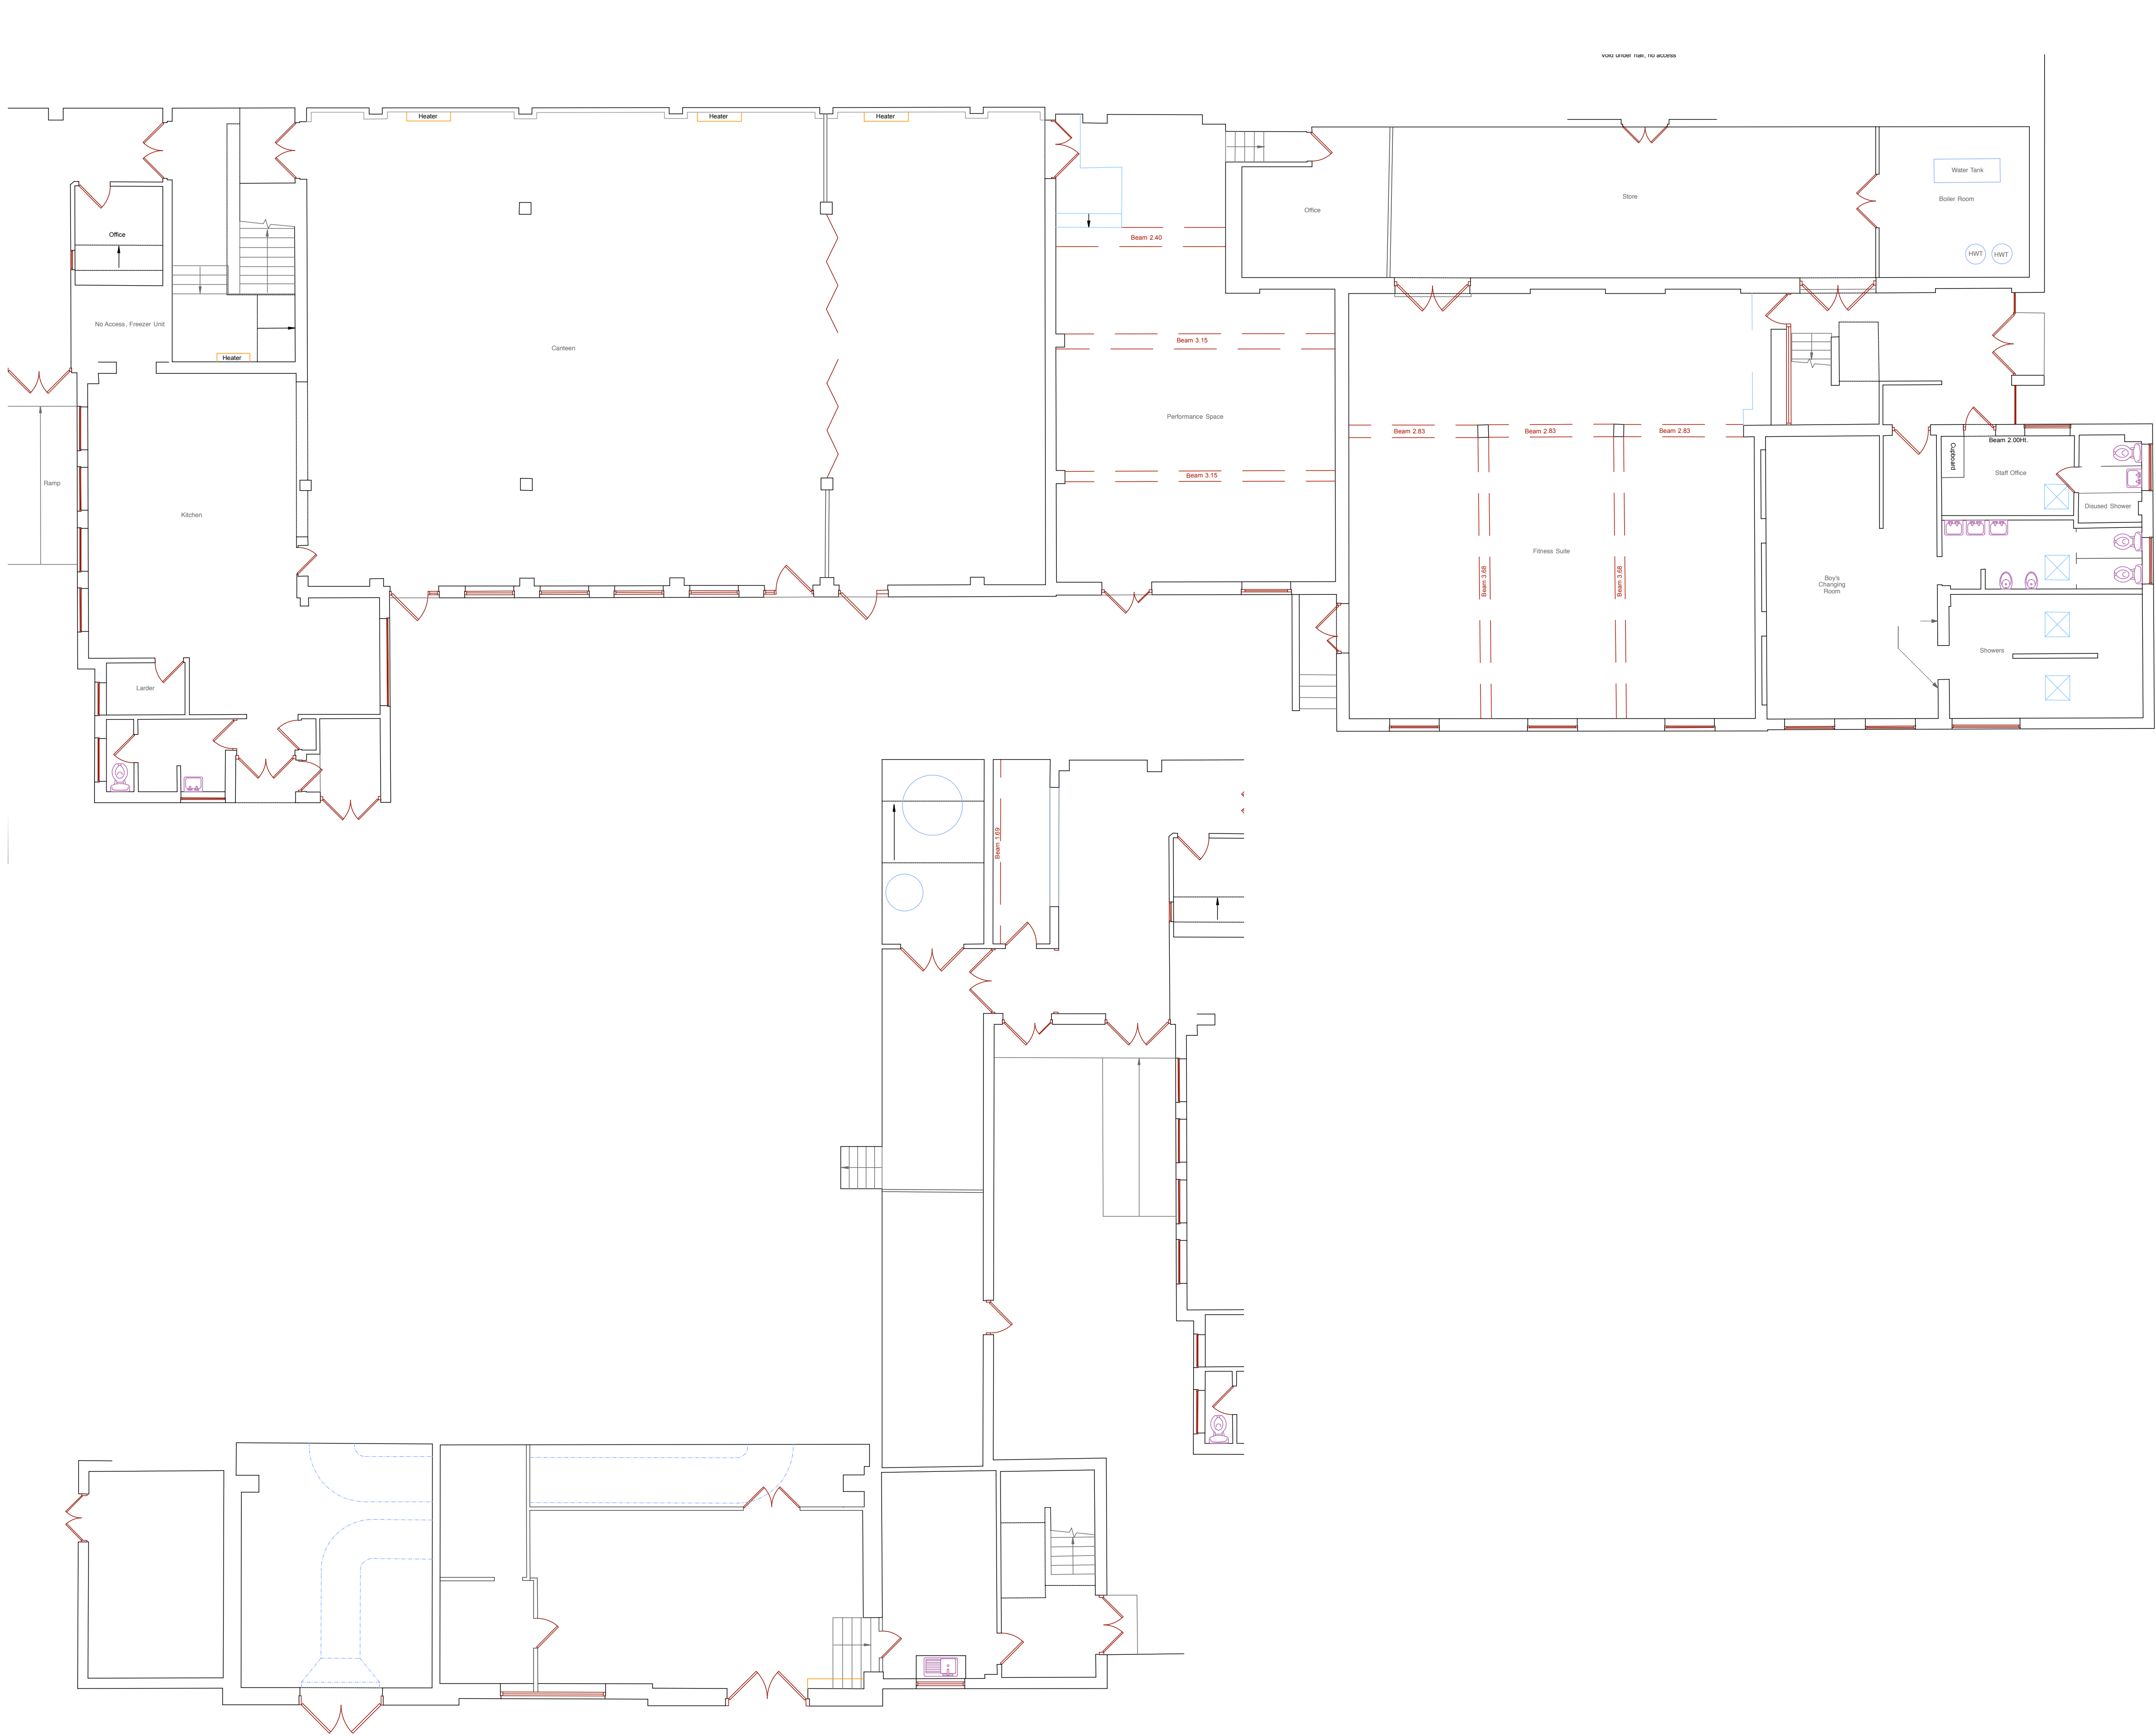

BASEMENT CONTINUED

EXISTING BASEMENT PLAN

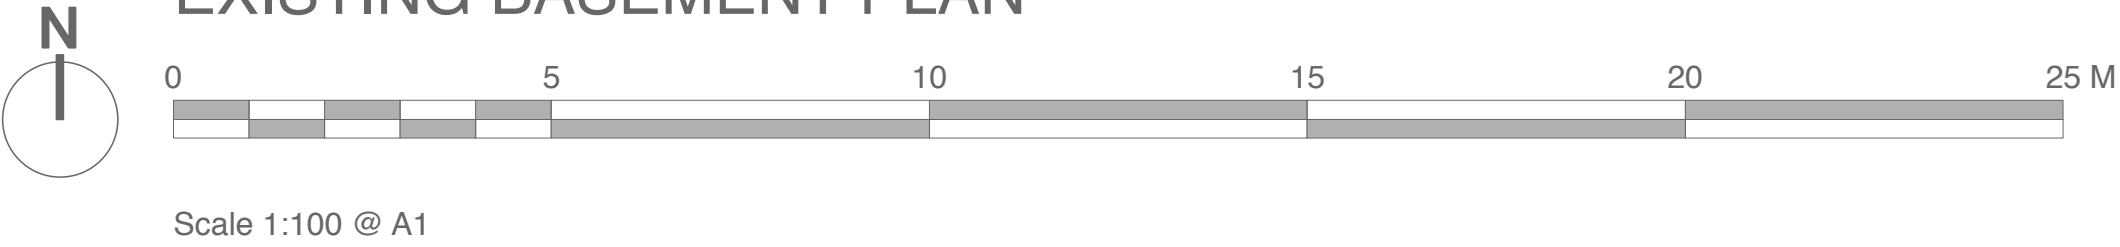

Chartered Architects  
Chartered Building Surveyors  
Interior Designers  
CDM Services

3 GP Centre, Yeoman Road,  
Ringwood, Hampshire, BH24 3FF  
+44 (0)1425 472 833  
www.kendallkingscott.co.uk

Project  
Compliance of Romero Block  
Client  
Oaklands Academy

Scale 1:100  
Paper Size A1  
Filename 180767.vwx

C1 03/07/19 TC DM Revised to Planning issue.  
Rev Date By Ap Note

Drawing Title  
Existing Basement Plan

Project Number 180767-1200  
Drawing Number  
Revision C1

Date 09/10/18  
Drawn CW  
Checked AL  
Status PLANNING

Check all dimensions and levels on site

Only to be used on the site for which designed. The electronic transmission of design information contained in this drawing is carried out entirely at the User's risk and Kendall Kingscott Ltd. will have no liability for any errors or inaccuracies arising therefrom. The production of amended or updated information from the said design information by the User is entirely the responsibility of the User and Kendall Kingscott Ltd. shall have no responsibility in respect thereof whatsoever.