






Longitudinal Section Through Central Part of Site
(From Plot 16 through to Plot 10)

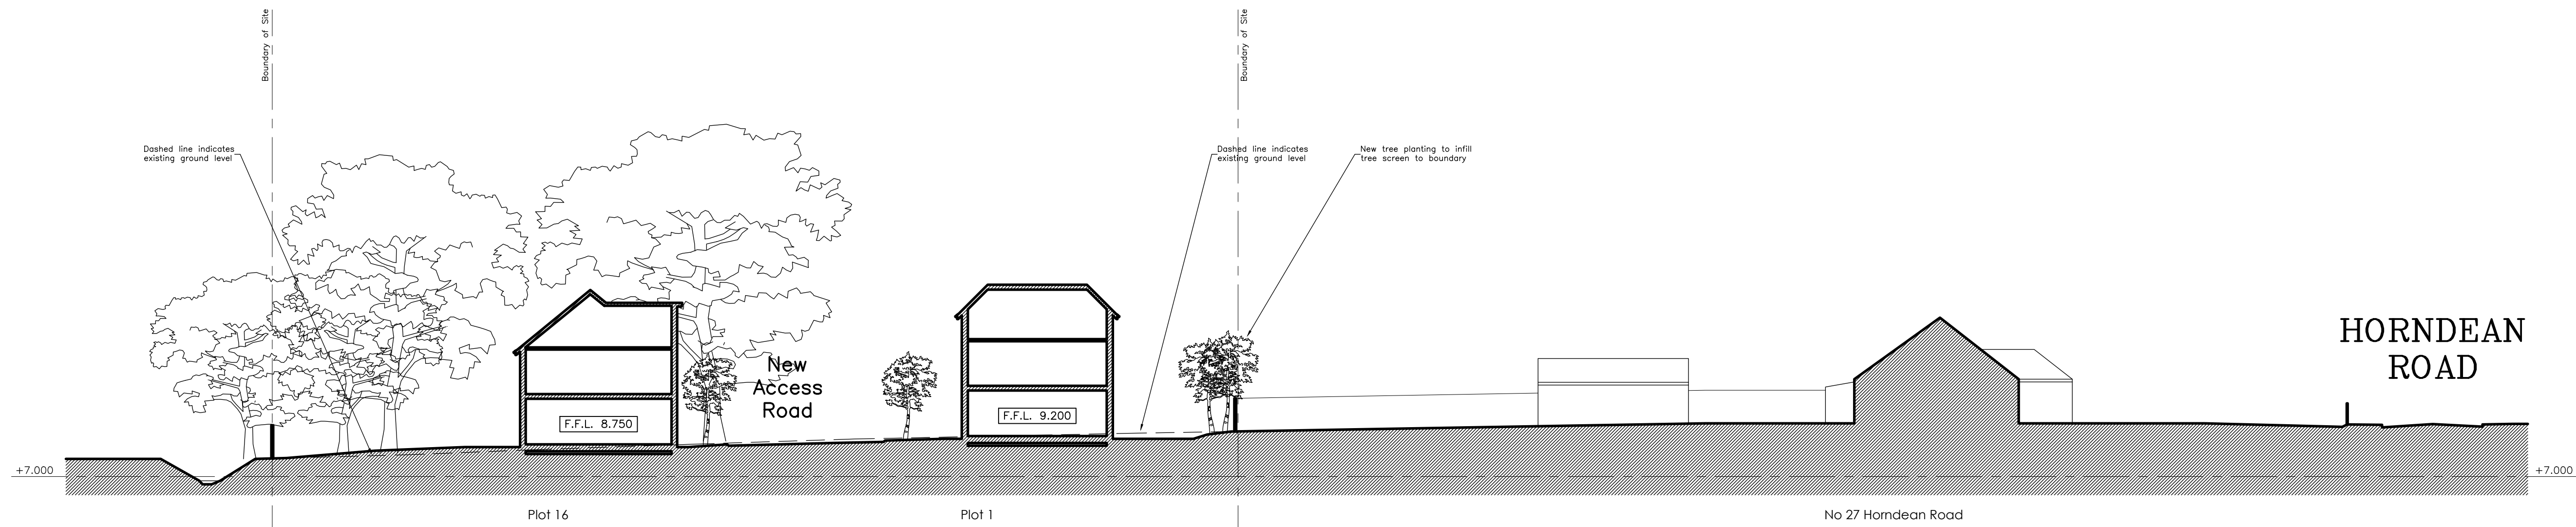

Cross Section Through Northern Part of Site
(From Plot 16 through to Plot 1)

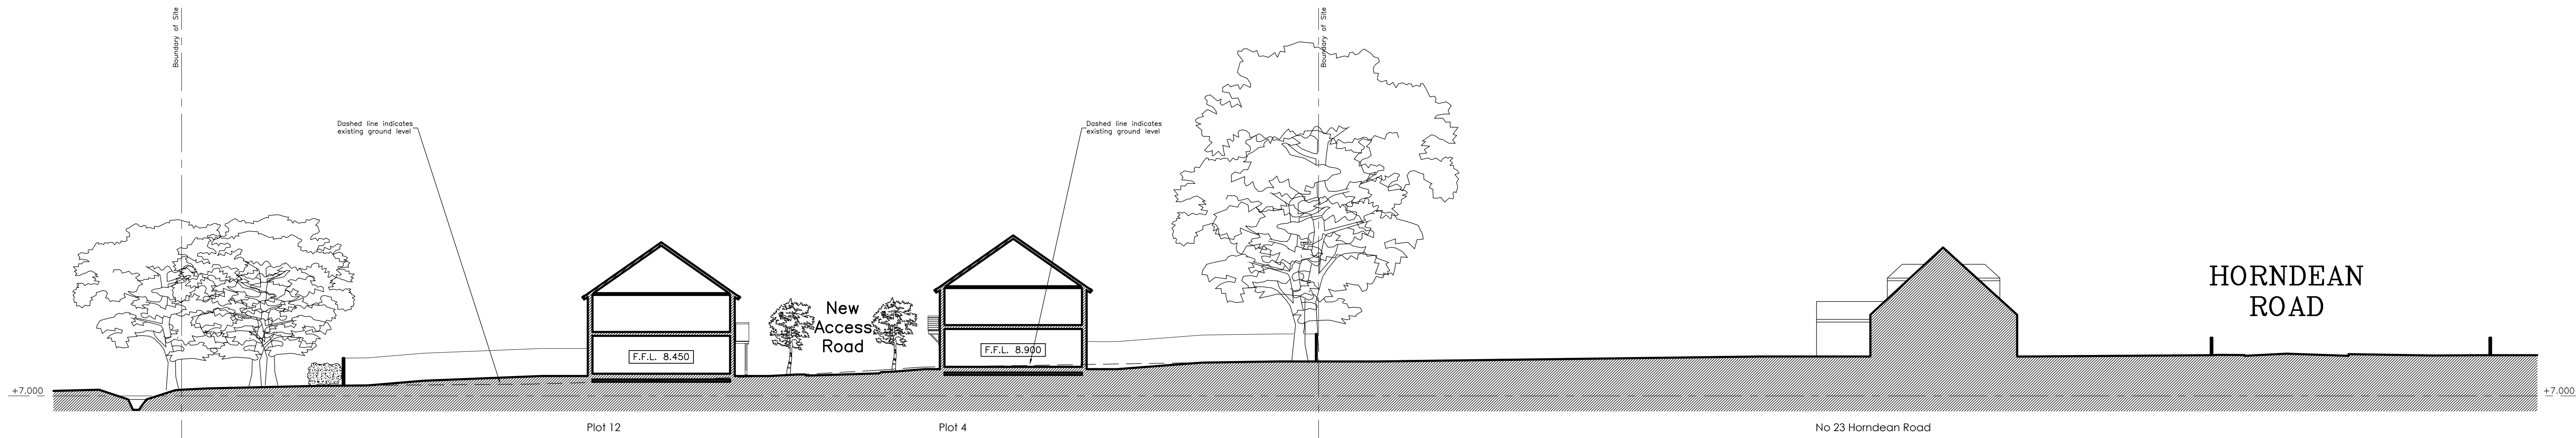

Cross Section Through Central Part of Site
(From Plot 12 through to Plot 4)

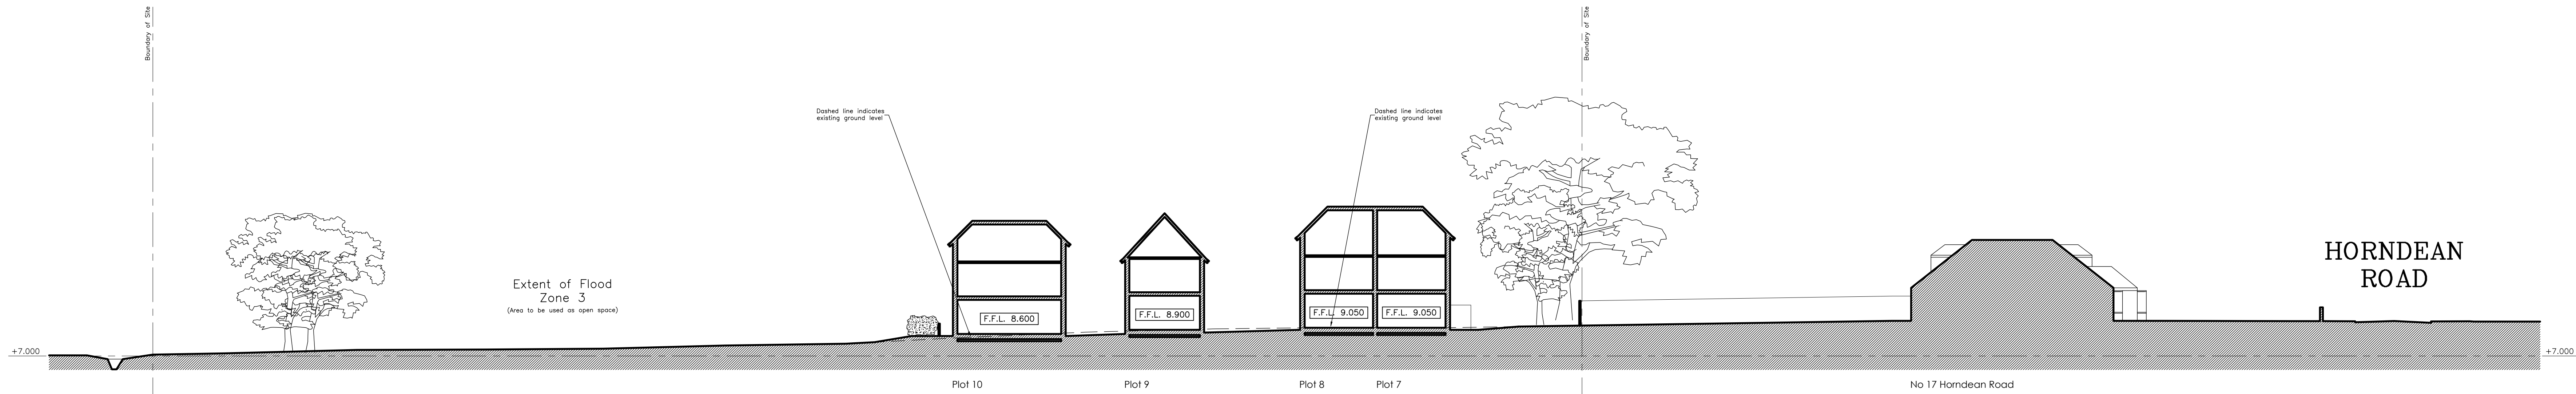

Cross Section Through Southern Part of Site
(From Plot 10 through to Plot 7)