
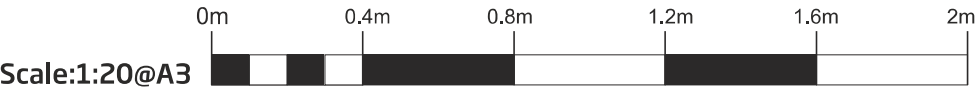



Item 1

Internally Illuminated Fascia Panel


Featuring moulded internally illuminated logo and push through sub texts

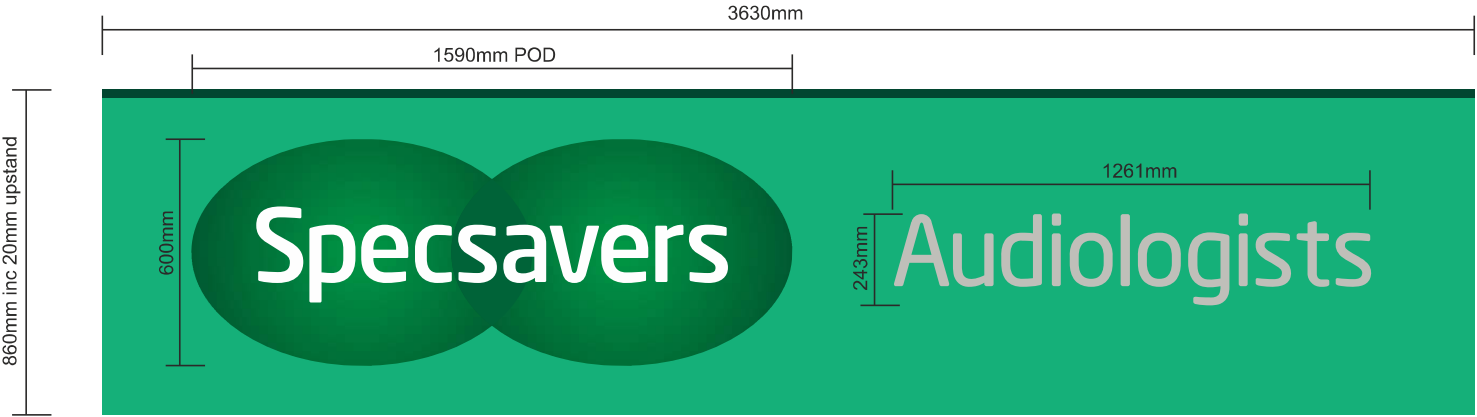

Internally Illuminated Fascia Pod Detail

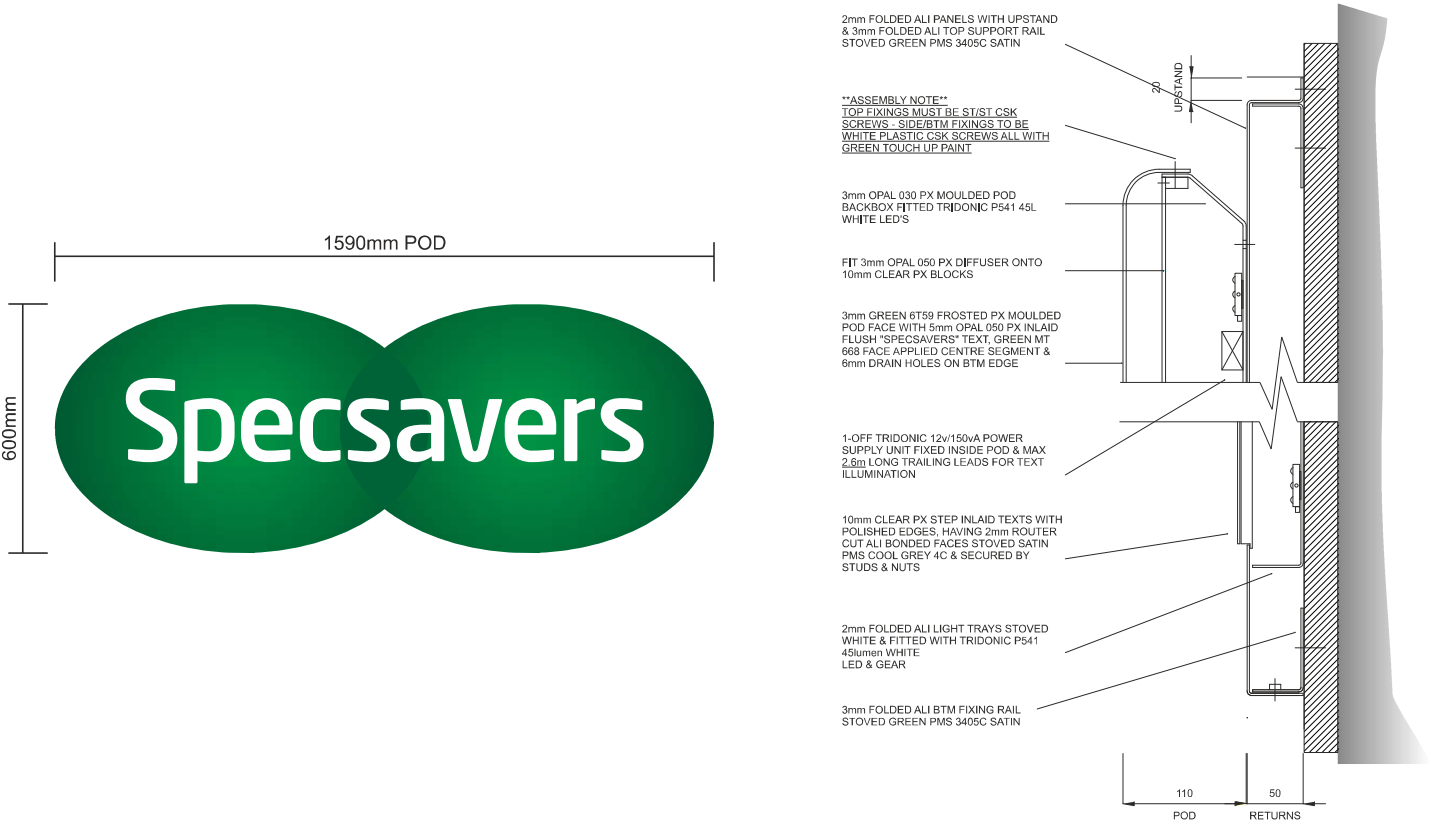

Internally Illuminated Fascia Descriptor Sign Detail

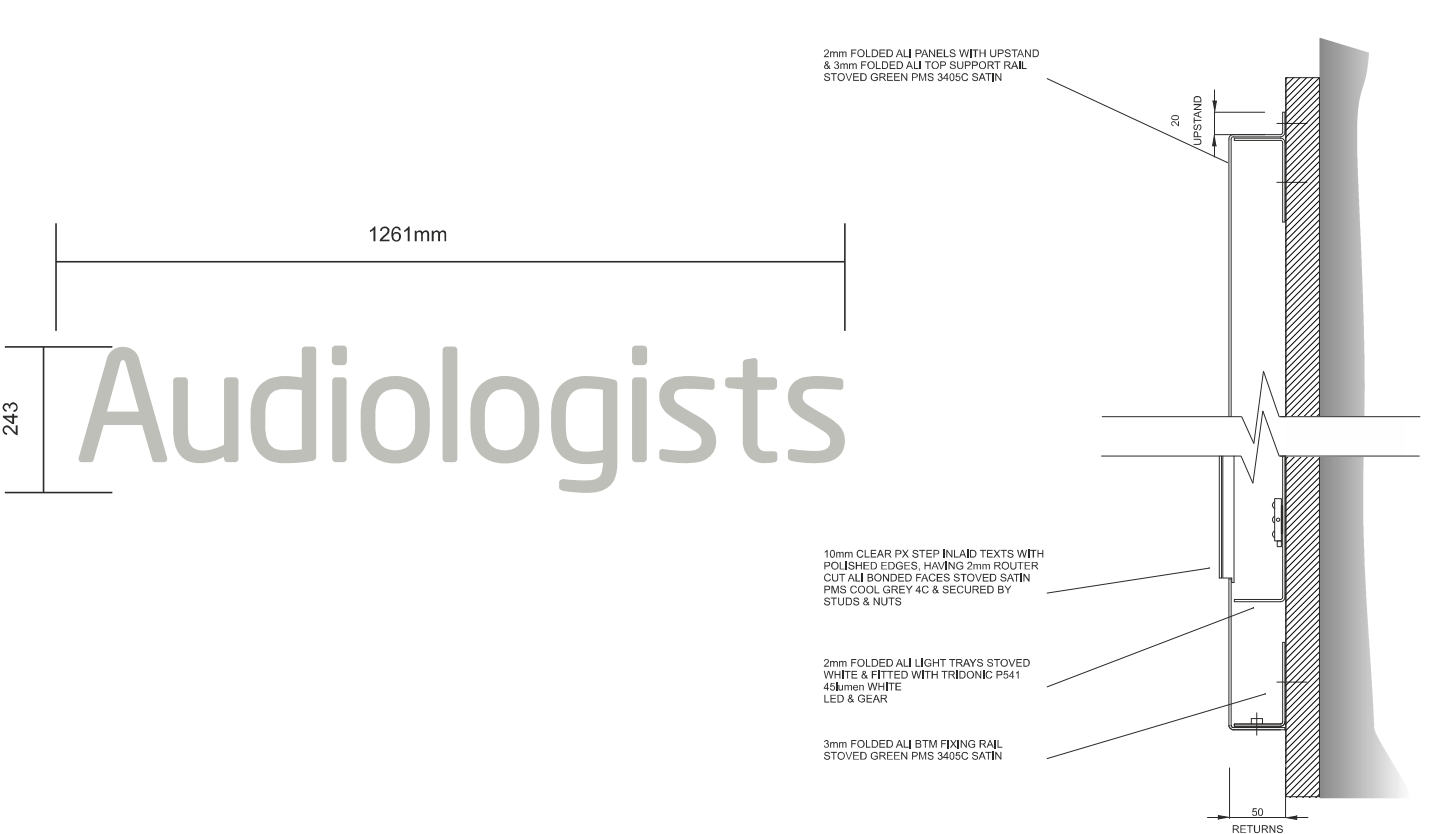

Internally Illuminated Fascia Pod Detail Type 'B'

Internally Illuminated Fascia Descriptors Type 'B'



Site Address

36-38 West Street
HAVANT
PO9 1PG

Page Number

4 of 5

Drawn by

MB

Job Number

99329

Date

18.02.20

Revision

Rev A: survey sizes added

Drawing number

99329/4

Signscope

T: +44 (0) 1843 850800 - F: +44 (0) 1843 853537
Email: sales@signscope.com