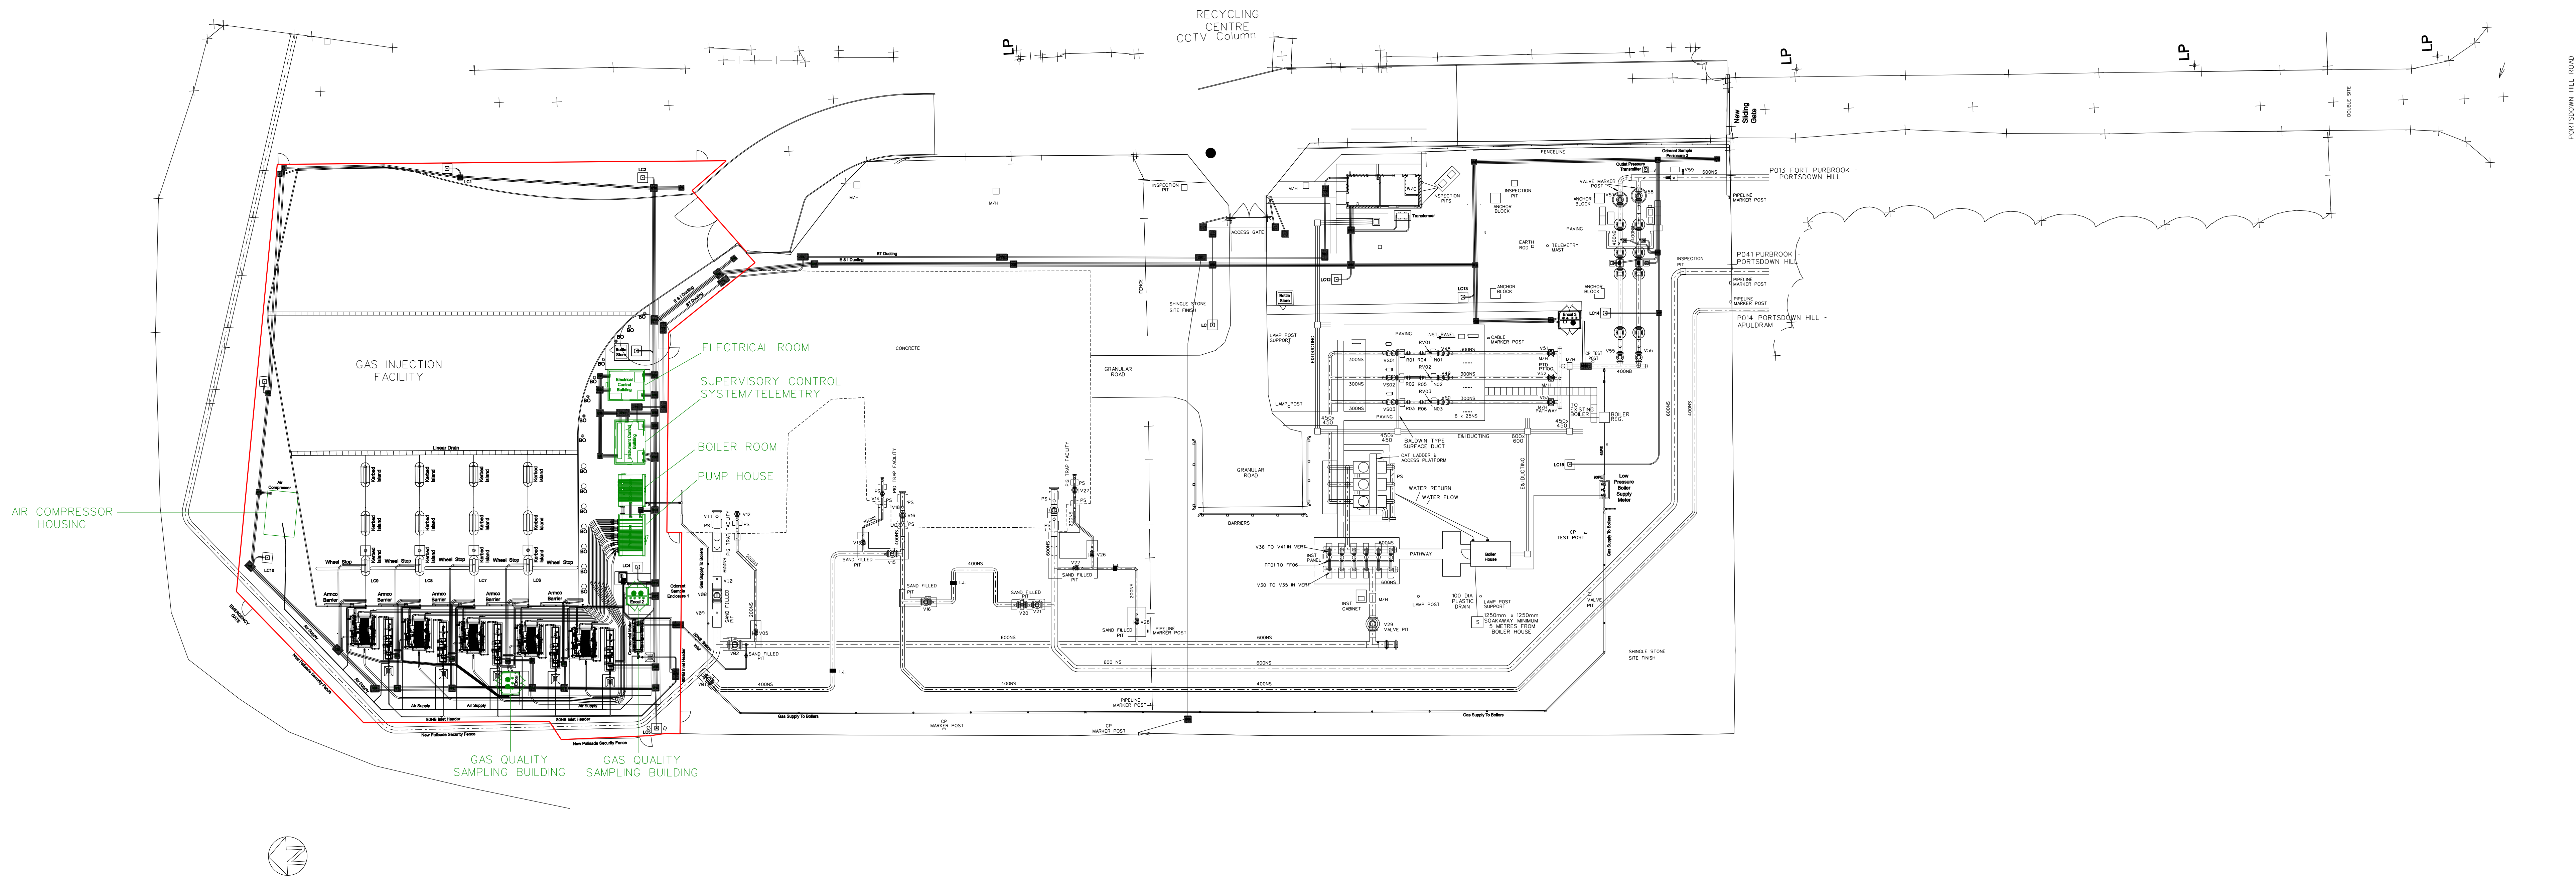


20/06/19		PC		PLANNING ISSUE		DC	AM
REV	DATE	DRAWN	DESCRIPTION			CHKD	APPD
SITE / PROJECT							
TITLE							
SITE LAYOUT							
 SGN Your gas. Our network.							
DATE	20/06/19	DRAWN	PC	CHECKED	DC	APPRD	AM
SCALE	1:250		A0	© Copyright of SGN Gas Networks Ltd			
EXTERNAL REFERENCE						REV.	
DRAWING No. SO/PORT/B/002						REV. A	