


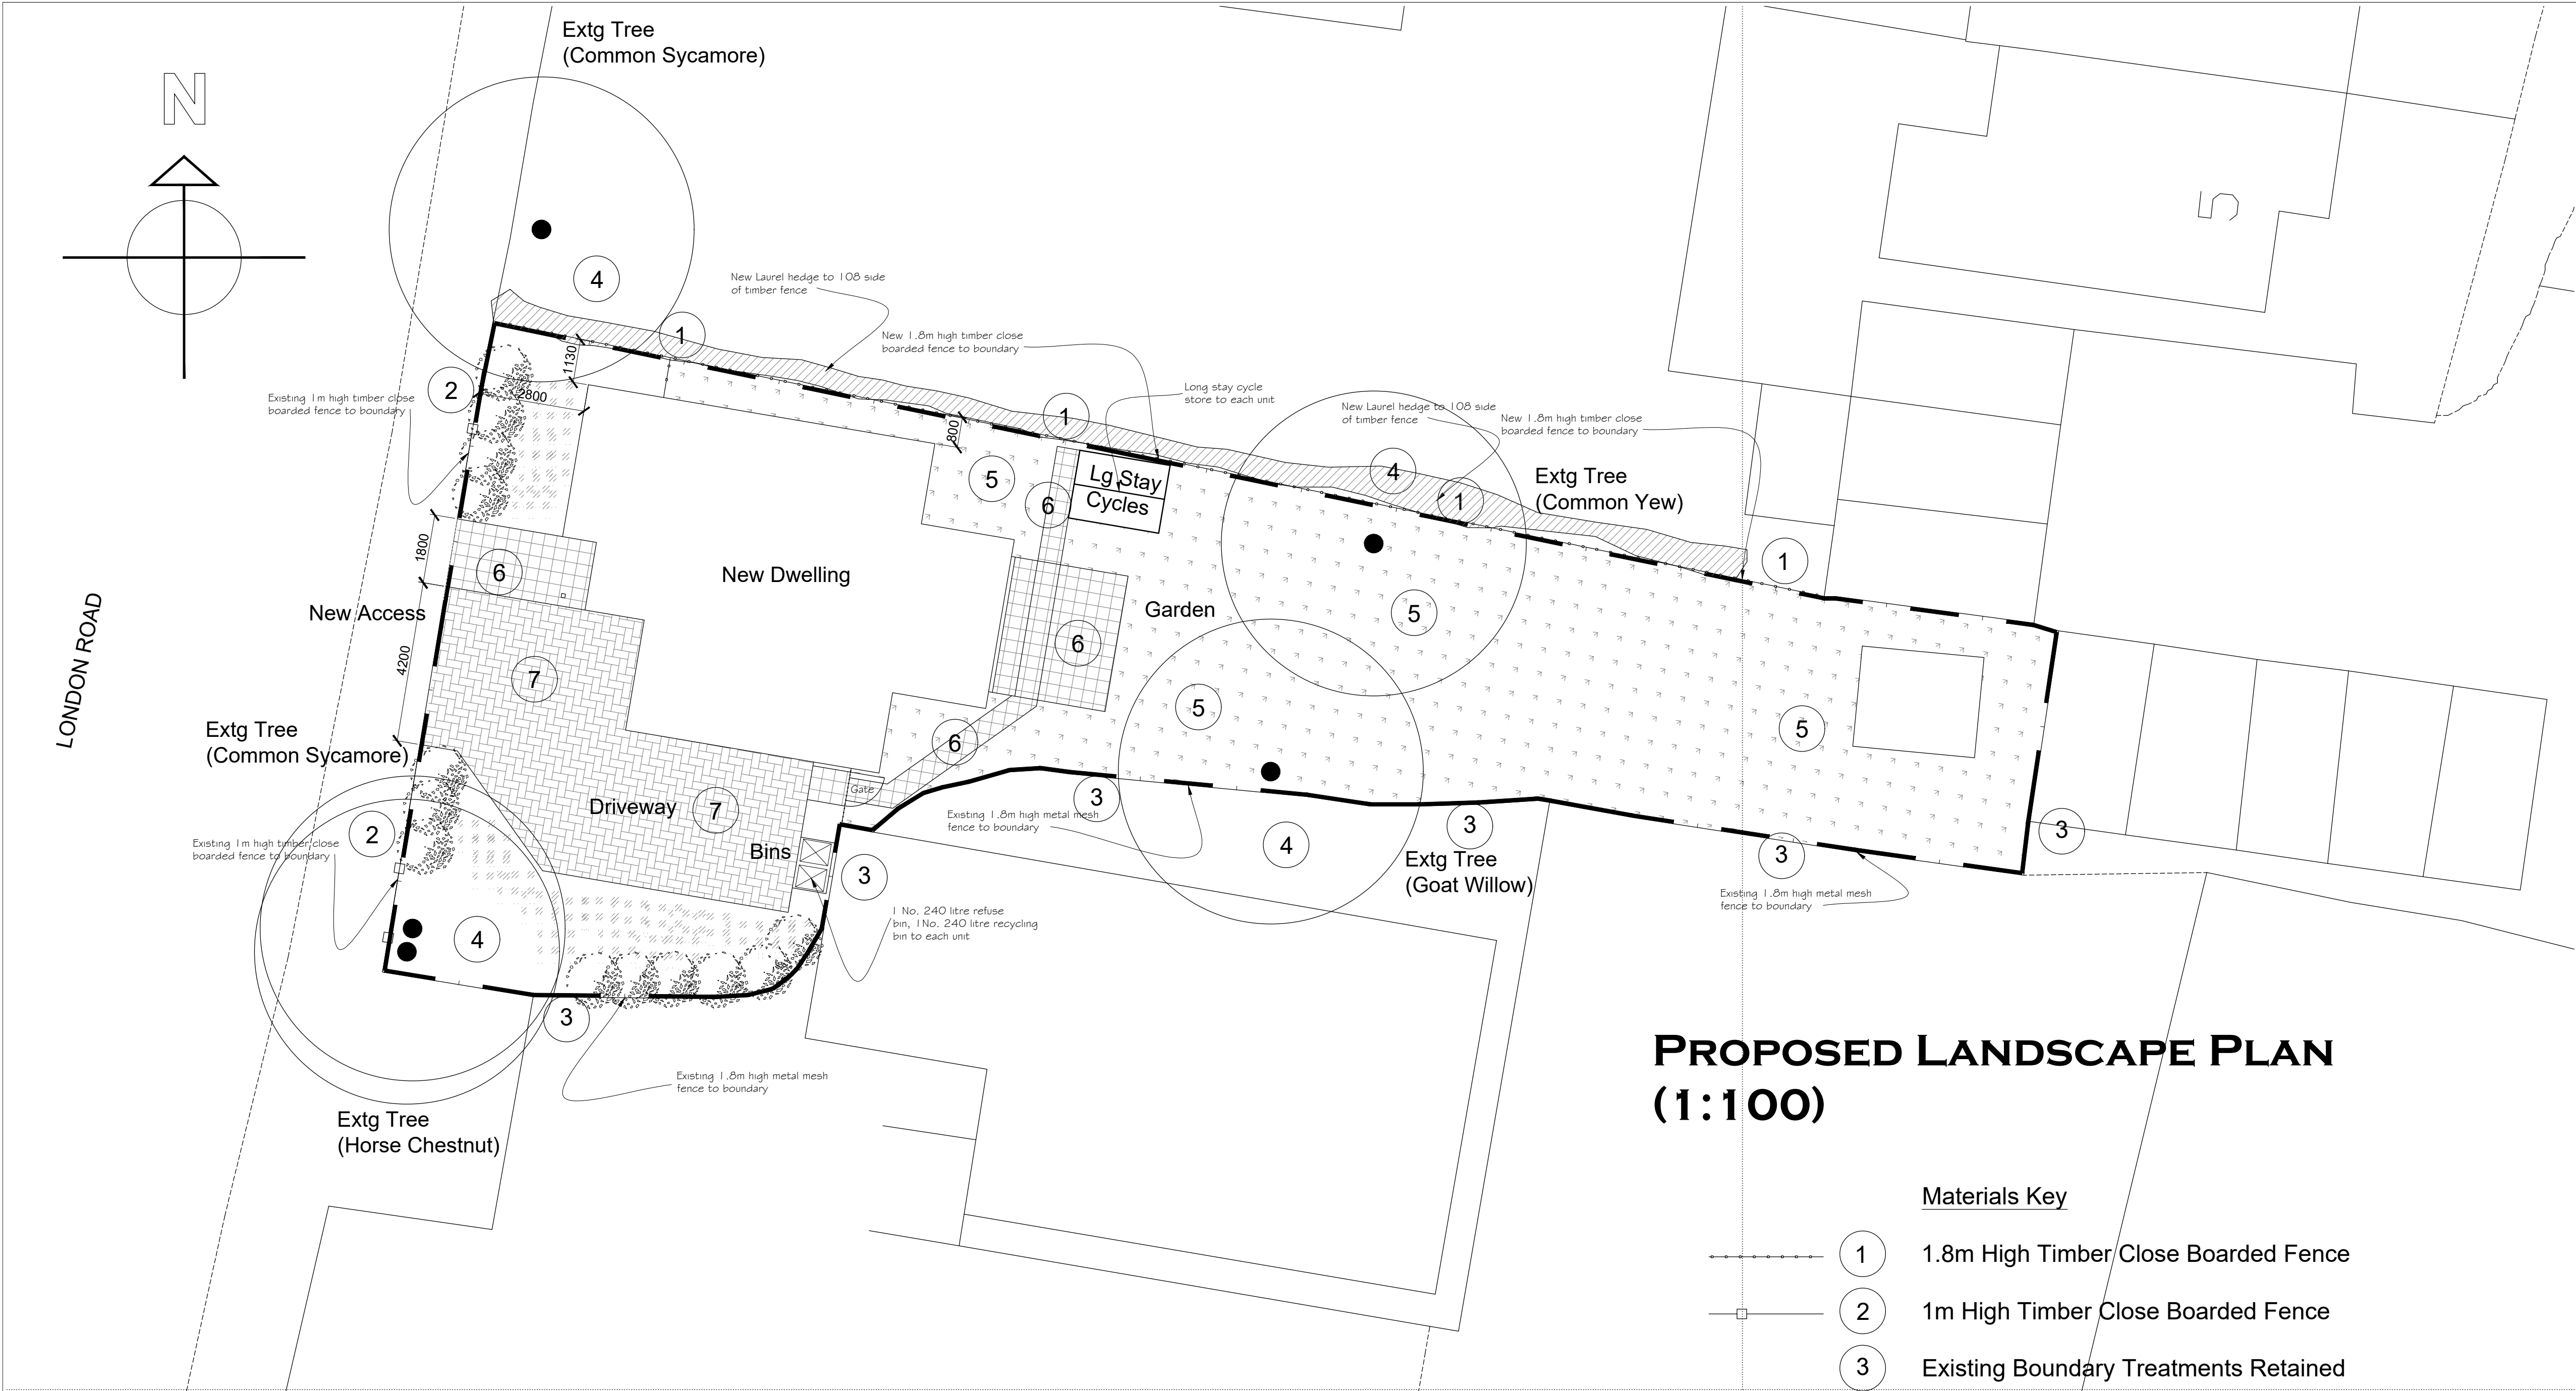

PROPOSED LANDSCAPE PLAN
(1:100)

Materials Key

- 1 1.8m High Timber Close Boarded Fence
- 2 1m High Timber Close Boarded Fence
- 3 Existing Boundary Treatments Retained
- 4 Existing Trees and Hedges Retained
- 5 Lawn Areas
- 6 Concrete Slabs (Dark Grey)
- 7 Block Pavlors (Light Grey)
- 8 New Native Hedging (staggered rows 3 per linear metre)
- 9 New Native Planting Areas (20% of each species tandom planted @ 4No. per sqm)
- 10 New Laurel Hedge to Boundary (staggered rows 3 per linear metre)

Name	Form	Size/Height (cm girth/metres high)	Condition	Density	Component Hard Landscape Areas Operation	Frequency pa (x = operation as required)				
						Yr1	Yr2	Yr3	Yr4	Yr5
Native Planting Mix	Transplant	40-60cm	br	2/m2	Hard Surfacing					
					Sweeping and Cleaning	41	41	41	41	41
					Weed Control	2	2	2	2	2
					Gullies	20	20	20	20	20
					Litter Pick	20	20	20	20	20
					Leaf Clearance	x	x	x	x	x
					Snow Clearance/Rocksalt	x	x	x	x	x
					White Lining	-	1	-	1	-
					Repairs	x	x	x	x	x
					Walls and Fences	1	1	1	1	1
<i>Acer campestre</i>	Transplant	40-60cm	br	2/m2						
<i>Crataegus monogyna</i>	Transplant	40-60cm	br	2/m2						
<i>Prunus spinosa</i>	Transplant	40-60cm	br	2/m2						
<i>Rosa canina</i>	Transplant	40-60cm	br	2/m2						
<i>Viburnum opulus</i>	Transplant	40-60cm	br	2/m2						
<i>Quercus robur</i>	Transplant	40-60cm	br	2/m2						
Native Hedge Mix										
<i>Crataegus monogyna</i>	Transplant	120-150cm	br	2/m2						
<i>Prunus spinosa</i>	Transplant	120-150cm	br	2/m2						
Laurel Hedge										
<i>Prunus laurocerasus</i>	Transplant	120-150cm	br	2/m2						

Notes

THIS DRAWING IS THE COPYRIGHT OF VIVID DESIGN STUDIO LTD AND MUST NOT BE COPIED, ALTERED OR REPRODUCED IN ANY WAY NEITHER PASSED TO A THIRD PARTY WITHOUT THEIR WRITTEN PERMISSION.

DIMENSIONS TO BE CHECKED ON SITE BEFORE COMMENCING WORK AND ANY DISCREPANCIES SHALL BE REPORTED TO THE DESIGNER. FIGURED DIMENSIONS MUST BE TAKEN IN PREFERENCE TO SCALED DIMENSIONS.

Rev:-	Description:-	Date:-	Chkd by:-
A	Added laurel hedge to boundary	06/10/19	



The Barn, Calcot Mount Business Park, Calcot Lane,
Curdridge, Southampton, Hampshire, SO32 2BN
Tel: 01489 786670
Email: info@vividdesignstudio.co.uk
Website: www.vividdesignstudio.co.uk

Project:-			
Proposed New Dwelling Land Adjacent to 108 London Road Waterlooville			
Title:-			
Proposed Landscape Plan			
Client:-			
Moor Construction Ltd			
Scale:-			
1:100 (@A1)			
Drawn By:-		Checked By:-	
PJD		PJD	
Date:-		Date:-	
29/07/19		29/07/19	
Job.No:-		Rev:-	
190042		106 A	