
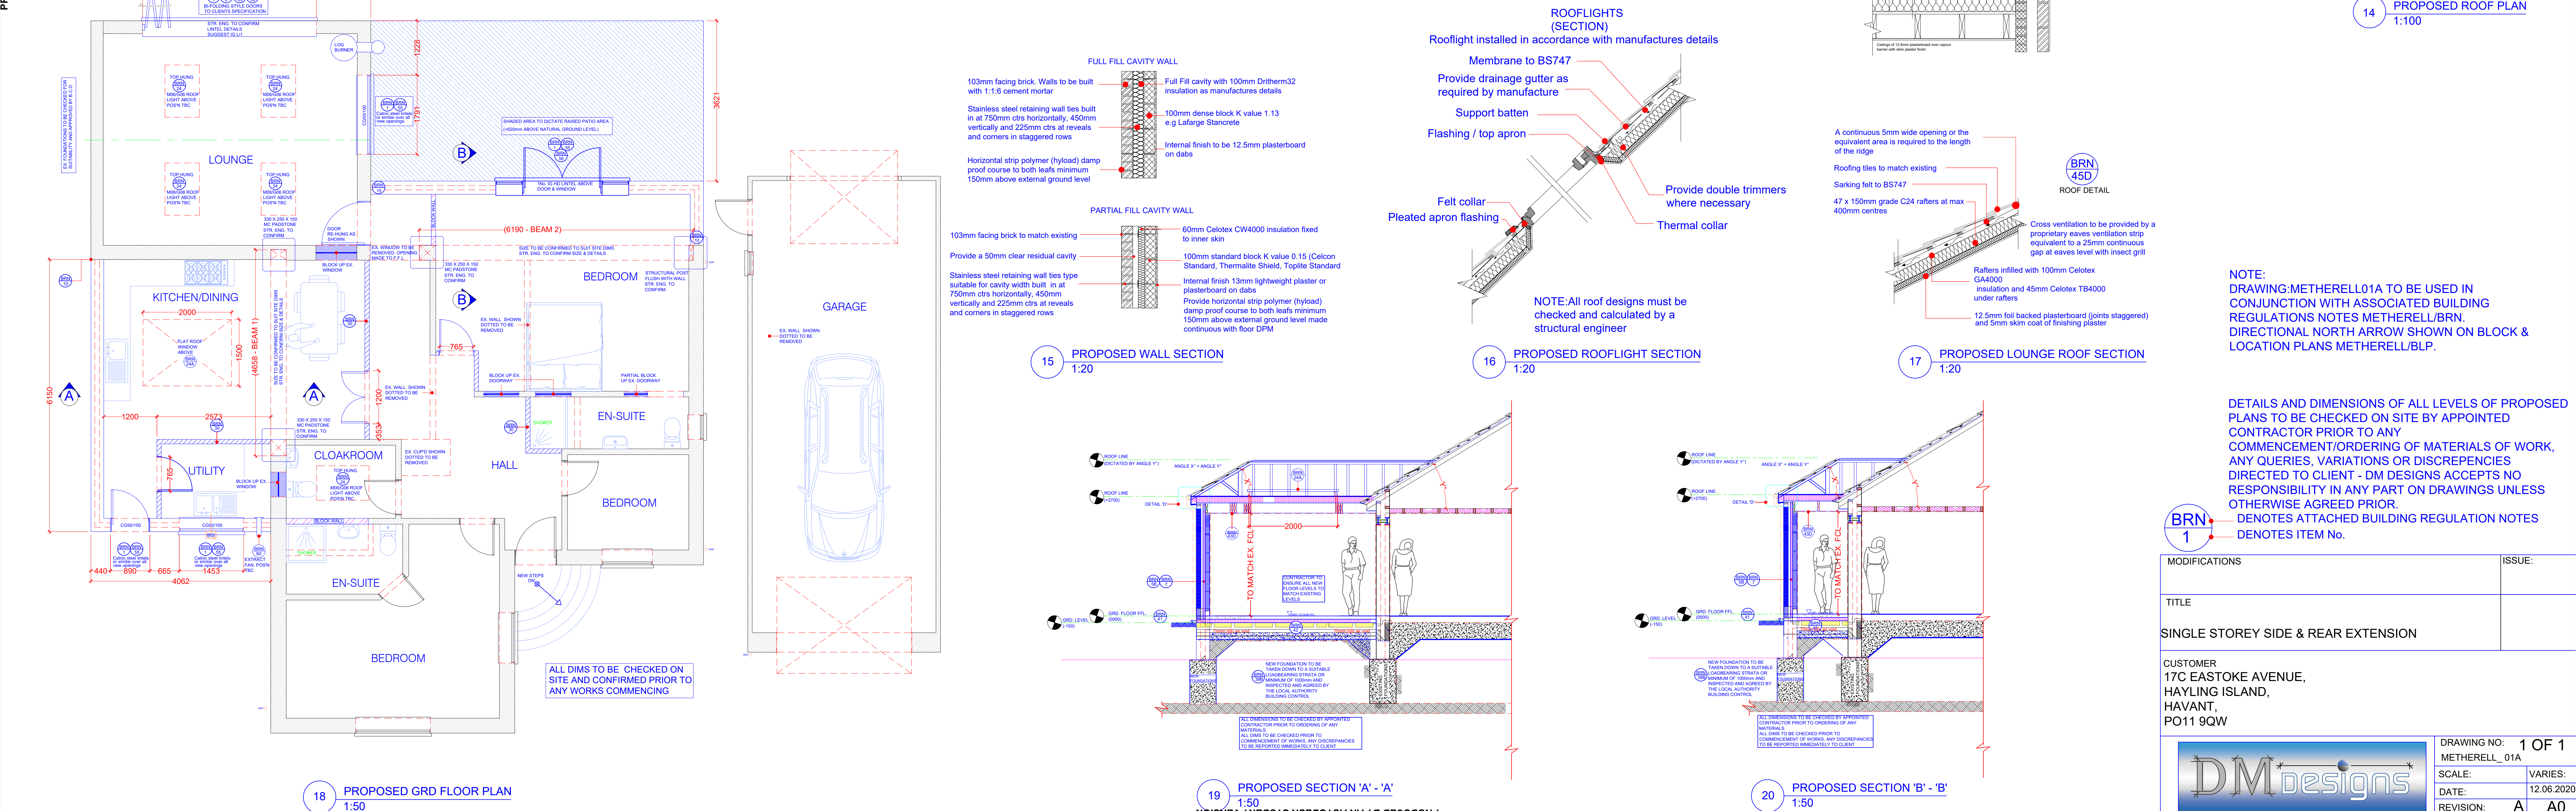
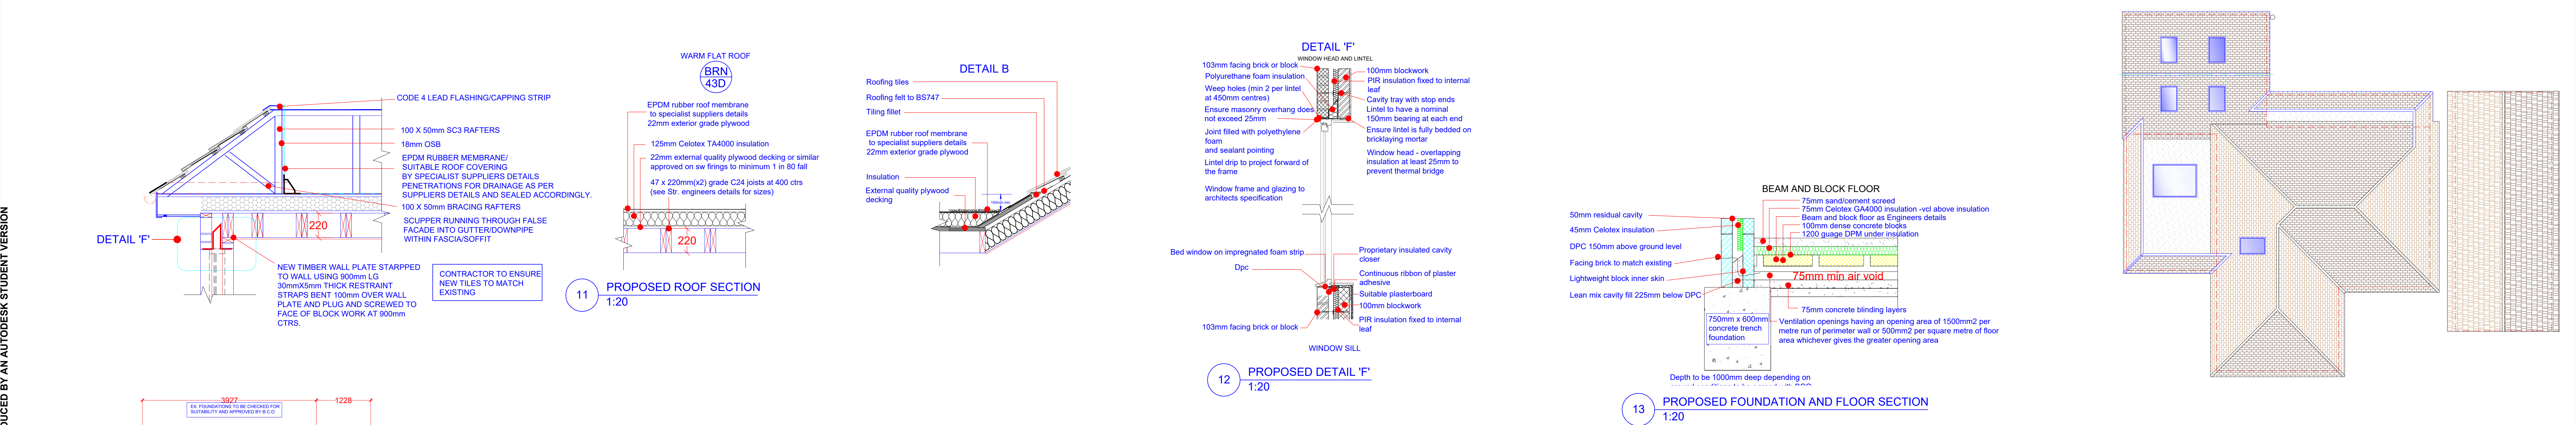


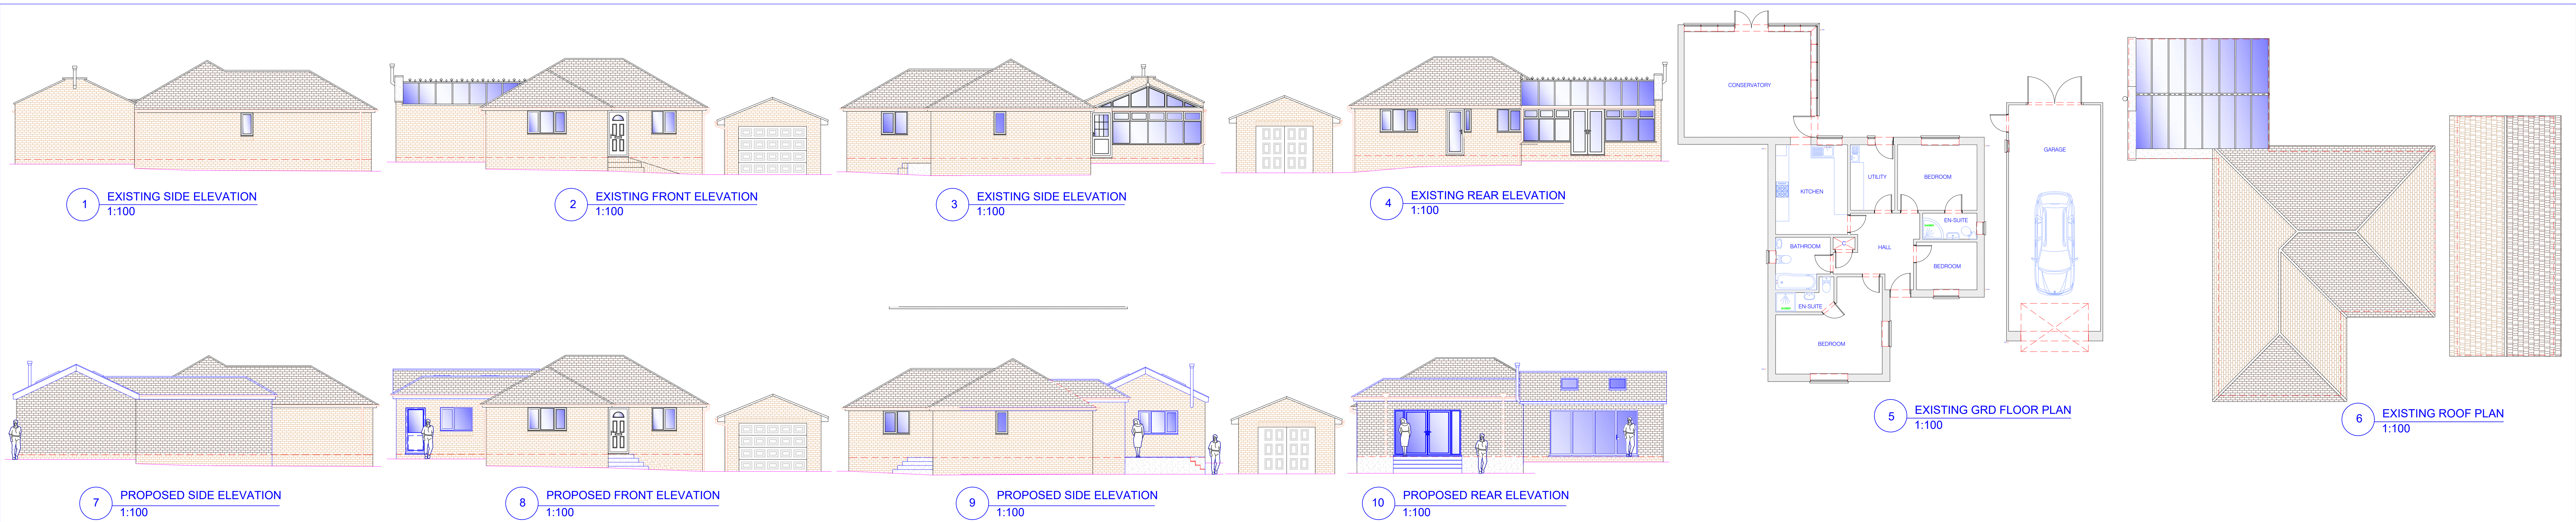

NOTE:
DRAWING:METHERELL01A TO BE USED IN
CONJUNCTION WITH ASSOCIATED BUILDING
REGULATIONS NOTES METHERELL/BRN.
DIRECTIONAL NORTH ARROW SHOWN ON BLOCK &
LOCATION PLANS METHERELL/BLP.

DETAILS AND DIMENSIONS OF ALL LEVELS OF PROPOSED
PLANS TO BE CHECKED ON SITE BY APPOINTED
CONTRACTOR PRIOR TO ANY
COMMENCEMENT/ORDERING OF MATERIALS OF WORK,
ANY QUERIES, VARIATIONS OR DISCREPANCIES
DIRECTED TO CLIENT - DM DESIGNS ACCEPTS NO
RESPONSIBILITY IN ANY PART ON DRAWINGS UNLESS
OTHERWISE AGREED PRIOR.
BRN 1 DENOTES ATTACHED BUILDING REGULATION NOTES
DENOTES ITEM No.

BRN 1

MODIFICATIONS

ISSUE:

TITLE

SINGLE STOREY SIDE & REAR EXTENSION

CUSTOMER
17C EASTOKE AVENUE,
HAYLAND ISLAND,
HAVANT,
PO11 9QW



DRAWING NO: 1 OF 1
METHERELL_01A
SCALE: VARIES:
DATE: 12.06.2020
REVISION: A AO