


BS5837 Tree Survey Schedule


Surveyed Trees											
Ref	Species	Common Name	Height	Stem Diameter	Canopy NESW	Crown Clearance	Age Class	Observations	Recommendations	Est. Remaining Contribution	BS Cat
1	Acer campestre	Field Maple	14m	700mm	8 N 7 E 6 S 7 W	3m	Mature	Good overall Physiological and Structural condition. High landscape value. Opening to northeast on stem at 1m some internal decay present. Some surface roots		40 Years	A1
2	Prunus cerasifera	Cherry Plum	6m	500mm	3 N 4 E 3 S 2 W	2m	Over-Mature	Decay and fruiting bodies on stem at 1m. Old wound at same height. Leaning towards the road.	Remove tree	0 Years	U

Survey by M Welby RCarborA, FArborA, April 2020

Where dimensions are not listed please refer to the plan graphics for an indicatvie representation (typically for groups).

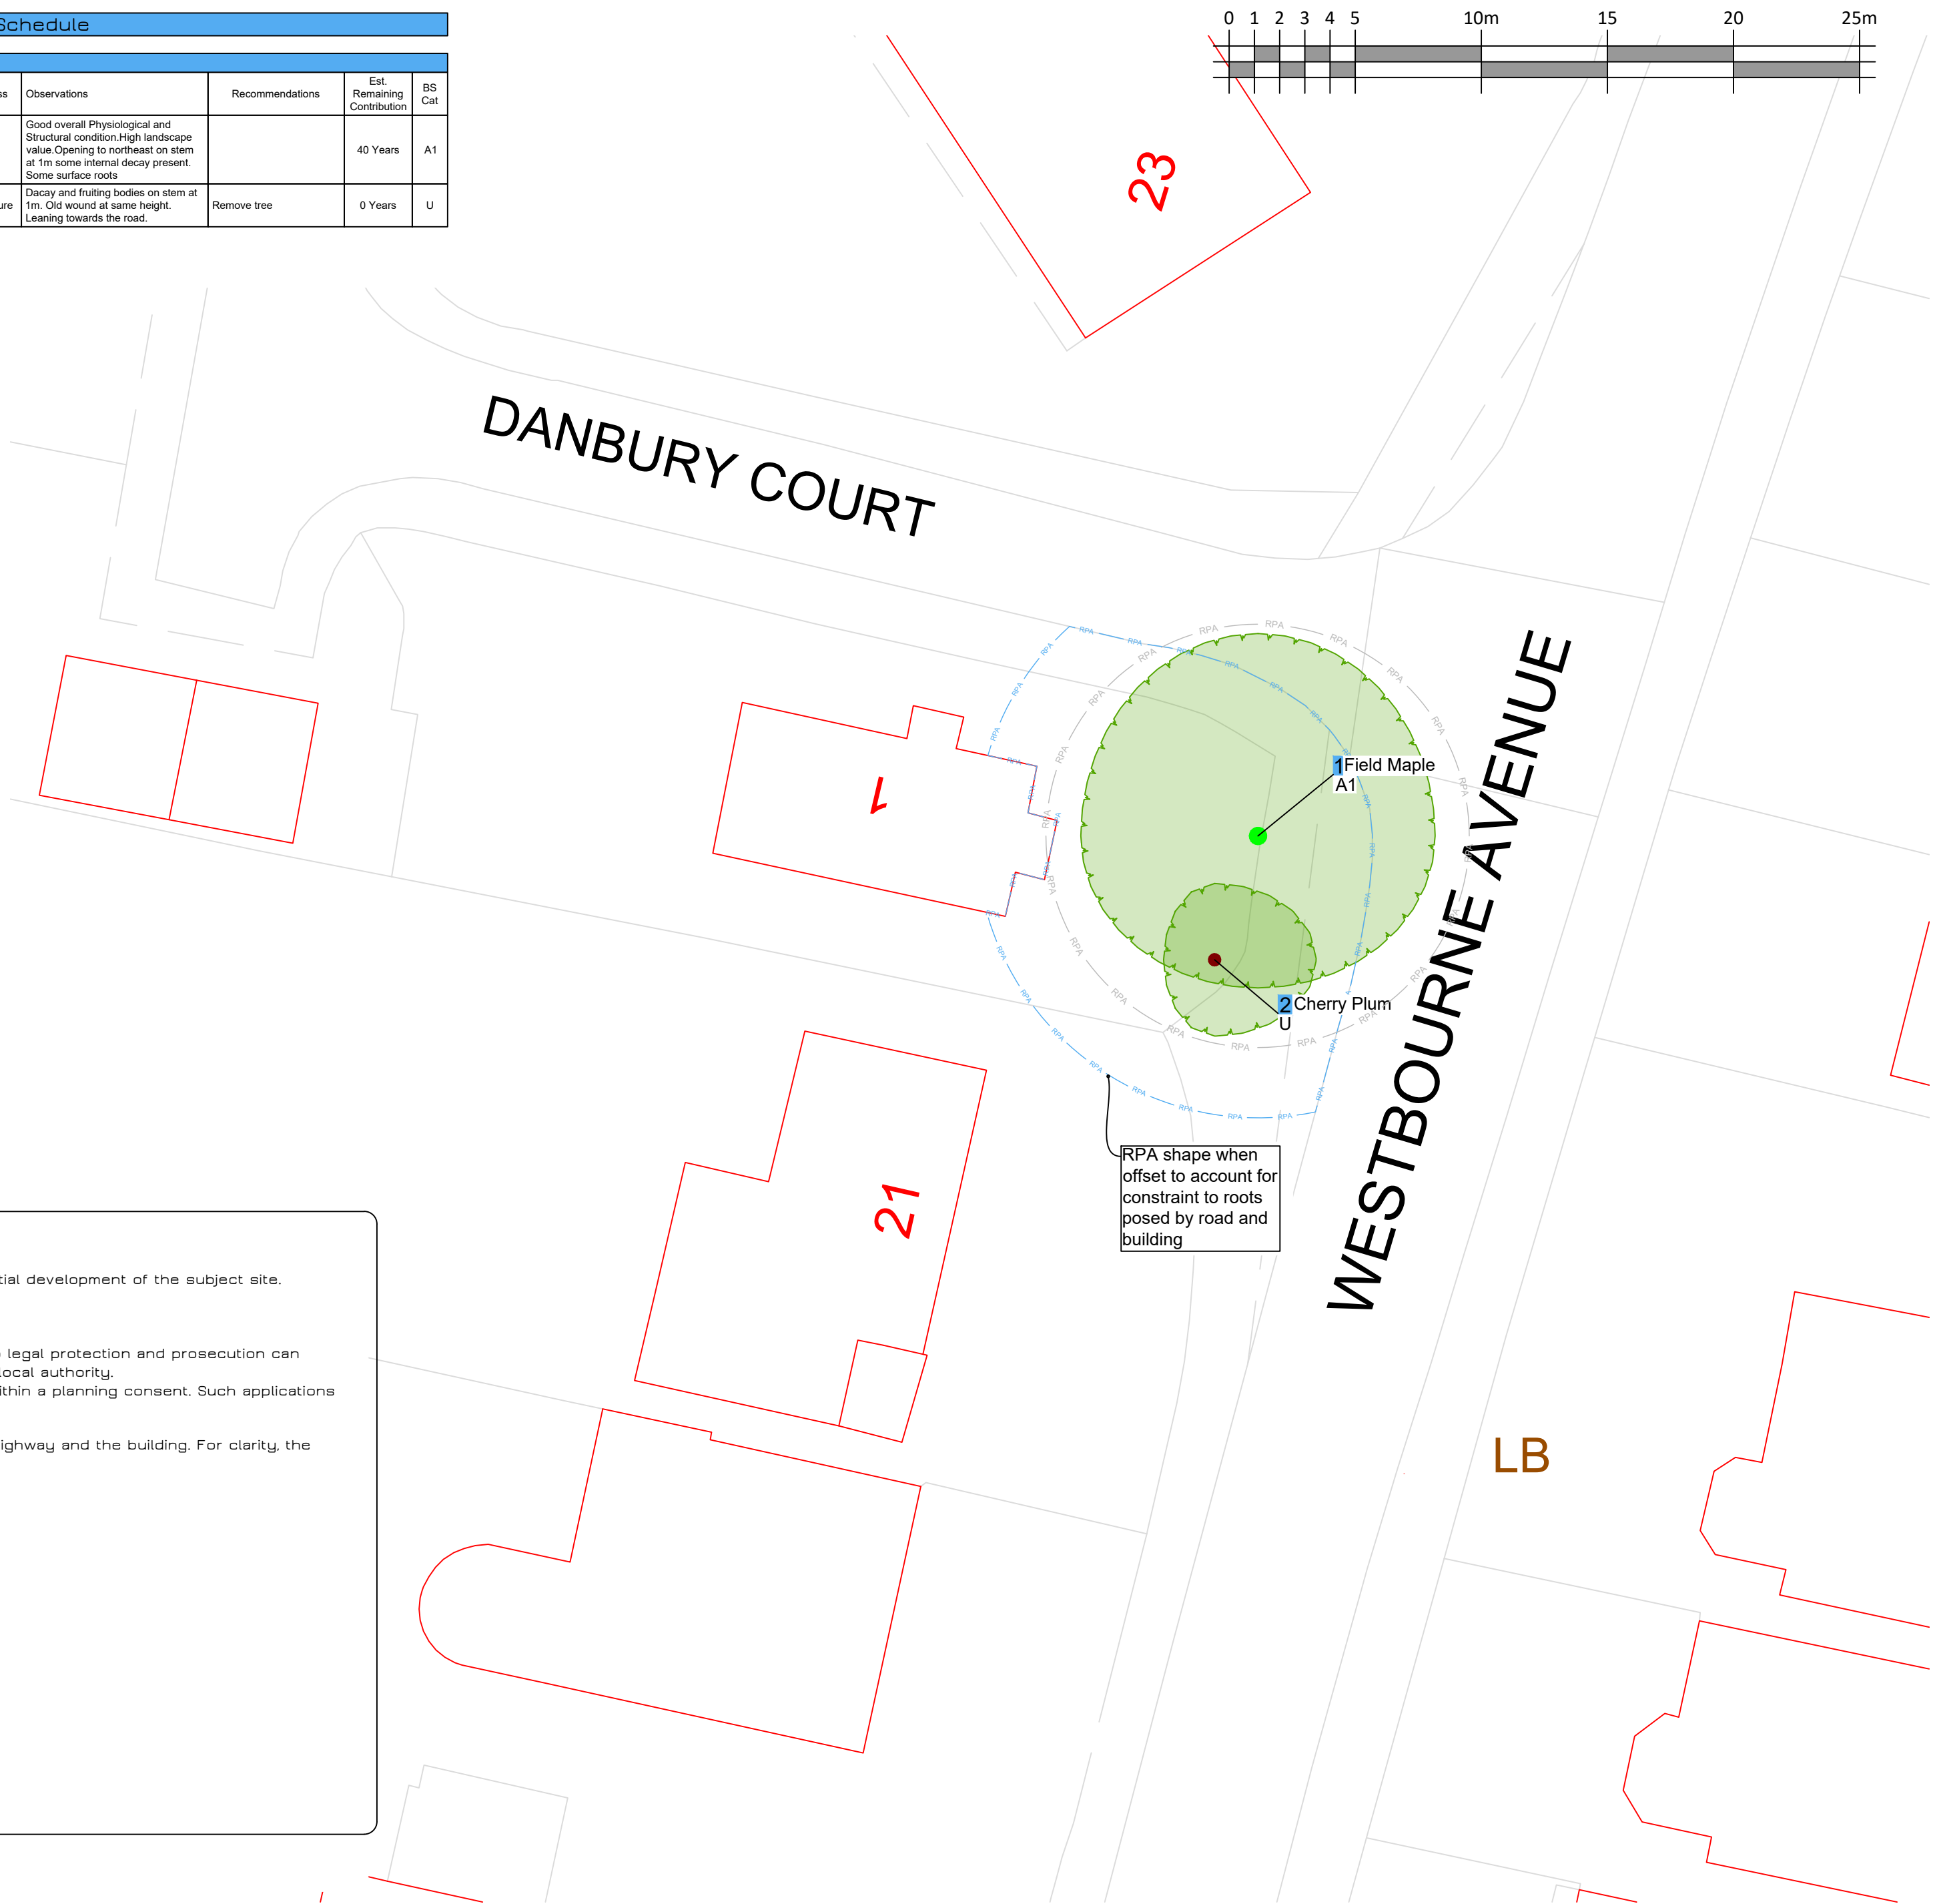

Key

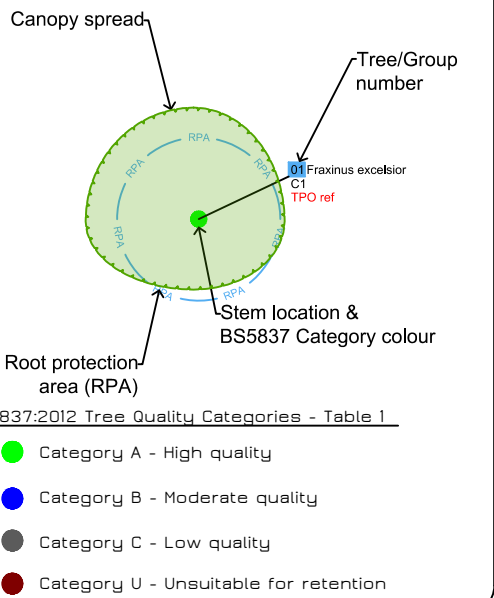

Site overview and viability

This tree survey has been carried out to provide guidance for potential development of the subject site.

The field maple T1 is protected by a Tree Preservation Order.

- Trees protected by a Tree Preservation Order (TPO) are subject to legal protection and prosecution can result if they are damaged (or pruned) without consent from the local authority.
- An application is required for any work outside that consented within a planning consent. Such applications can take up to eight weeks to be determined.

The RPA is shown off-set to represent the constraint posed by the highway and the building. For clarity, the notional circular RPA is also shown.

Notes:

Guidance on the implementation and use of this data, along with its limitations and more can be downloaded here:
<http://bit.ly/BSGuidance>

This plan has been drafted in colour. A monochrome version must not be relied upon

Date	Notes/Rev
	
Tree Survey	
1 Danbury Court Emsworth PO10 7RD	
Client: Mr & Mrs Todd	
Date: 22/04/2020	Scale: 1:200 @A2
DWG Ref: MW.20.0409.TS	

markwelby
arboricultural consultant

Mark Welby
DipArb(RFS), TechCert(ArborA), FArbA
Arboricultural Association Registered Consultant
01730 239 492 | mark@mwelby.com
www.mwelby.com
M Welby Ltd | Hampshire | UK

 AA Registered
ARBORICULTURIST
Since 1988

 Arboricultural
ASSOCIATION
Full Member