


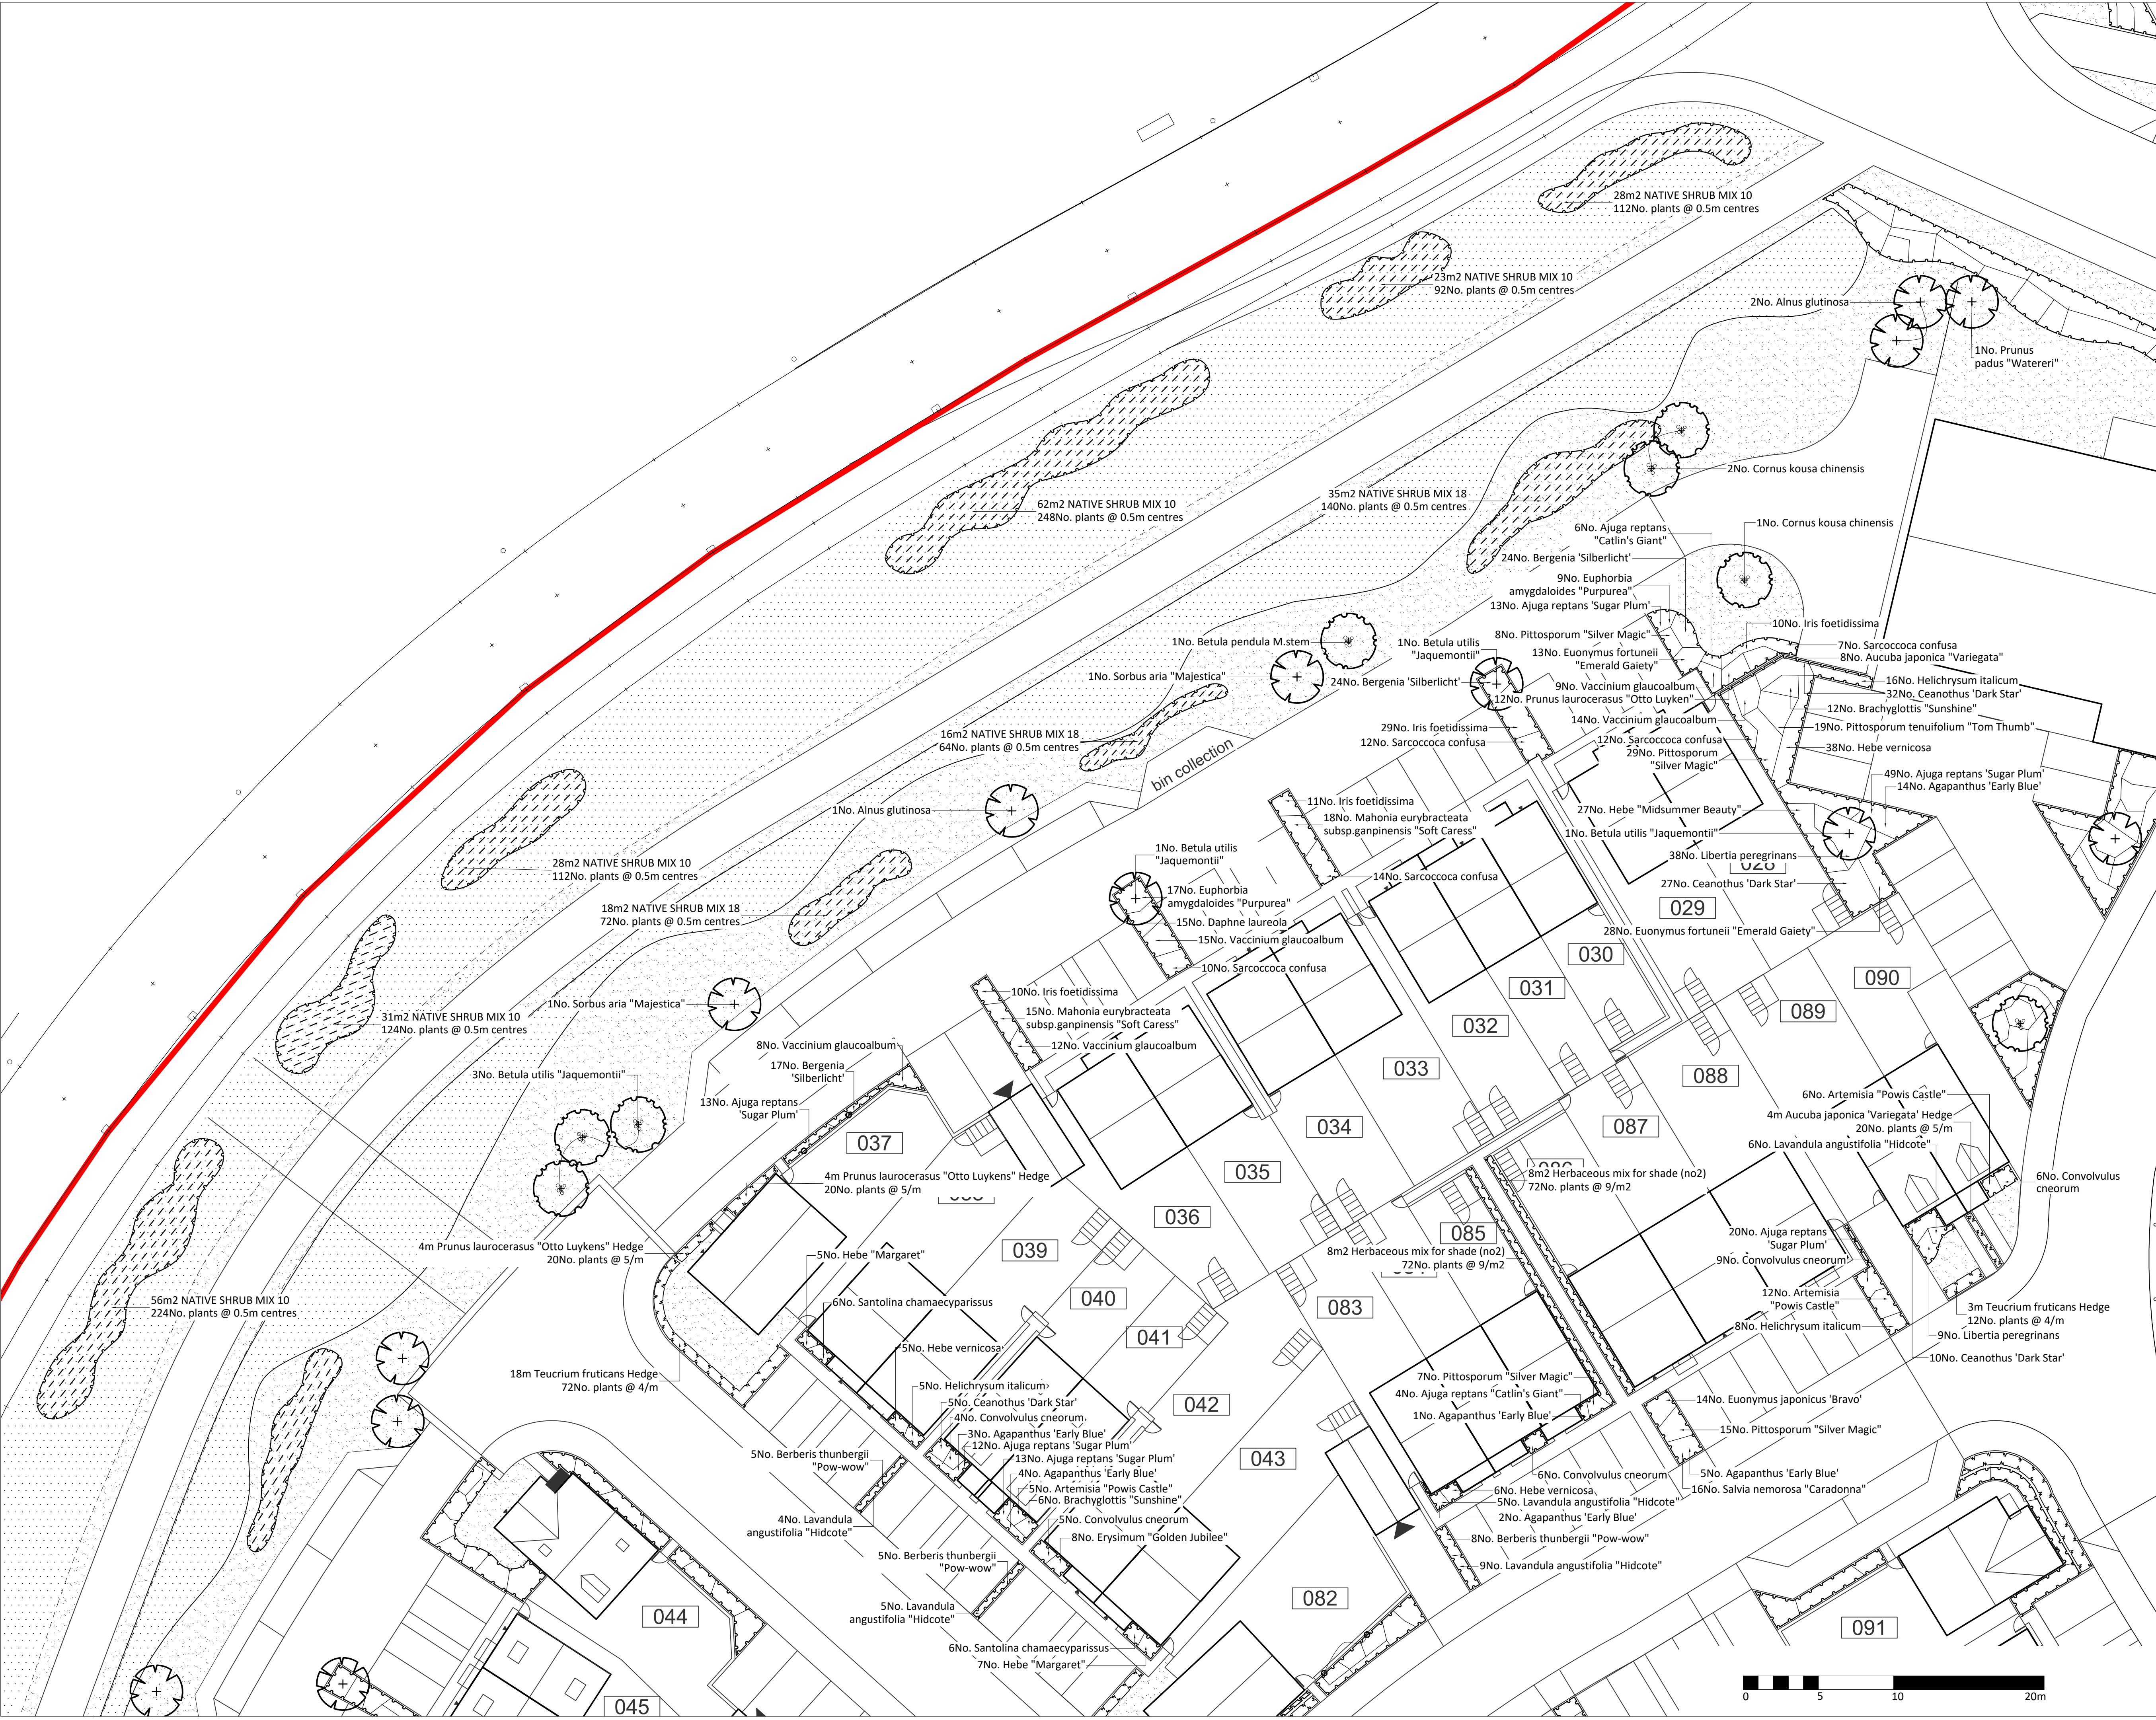

APAL FILE REFERENCE
2776-PP-01-07

Notes
This drawing is subject to copyright.
Do not scale from this drawing.

Based on drawing by Persimmon Homes
Drawing number A-02-10-TP Rev C

North

LEGEND

Application site boundary

PROPOSED ELEMENTS

Clear stem trees

Multi-stem trees

Specimen shrub

Ornamental Shrubs

Hedge

Native shrub mix

Marginal mix

Wet meadow mix

Meadow grass with wildflower seed mix

Amenity grass

KEY PLAN

Rev

P2

Added planting on northern boundary & around sub-station. Added paving strip allowance to parking in PODS

29/10/19

LVW

TB

Drawn

Checked

Drawing Status

PLANNING

Allen Pyke

The Factory, 2 Acre Road, Kingston upon Thames, Surrey KT2 6EF
T 020 8549 3434
www.allenpyke.co.uk
KINGSTON UPON THAMES • CAMBRIDGE
A registered practice of the Landscape Institute

Client

Persimmon Homes

Scale

1:200@A1

Project

Campdown Purbrook

By/Chk

LVW/TB

Drawing Title

Detailed planting Plan

Date

22/07/19

Sheet 01

Drawing Number

2776-PP-01

Revision

P2