
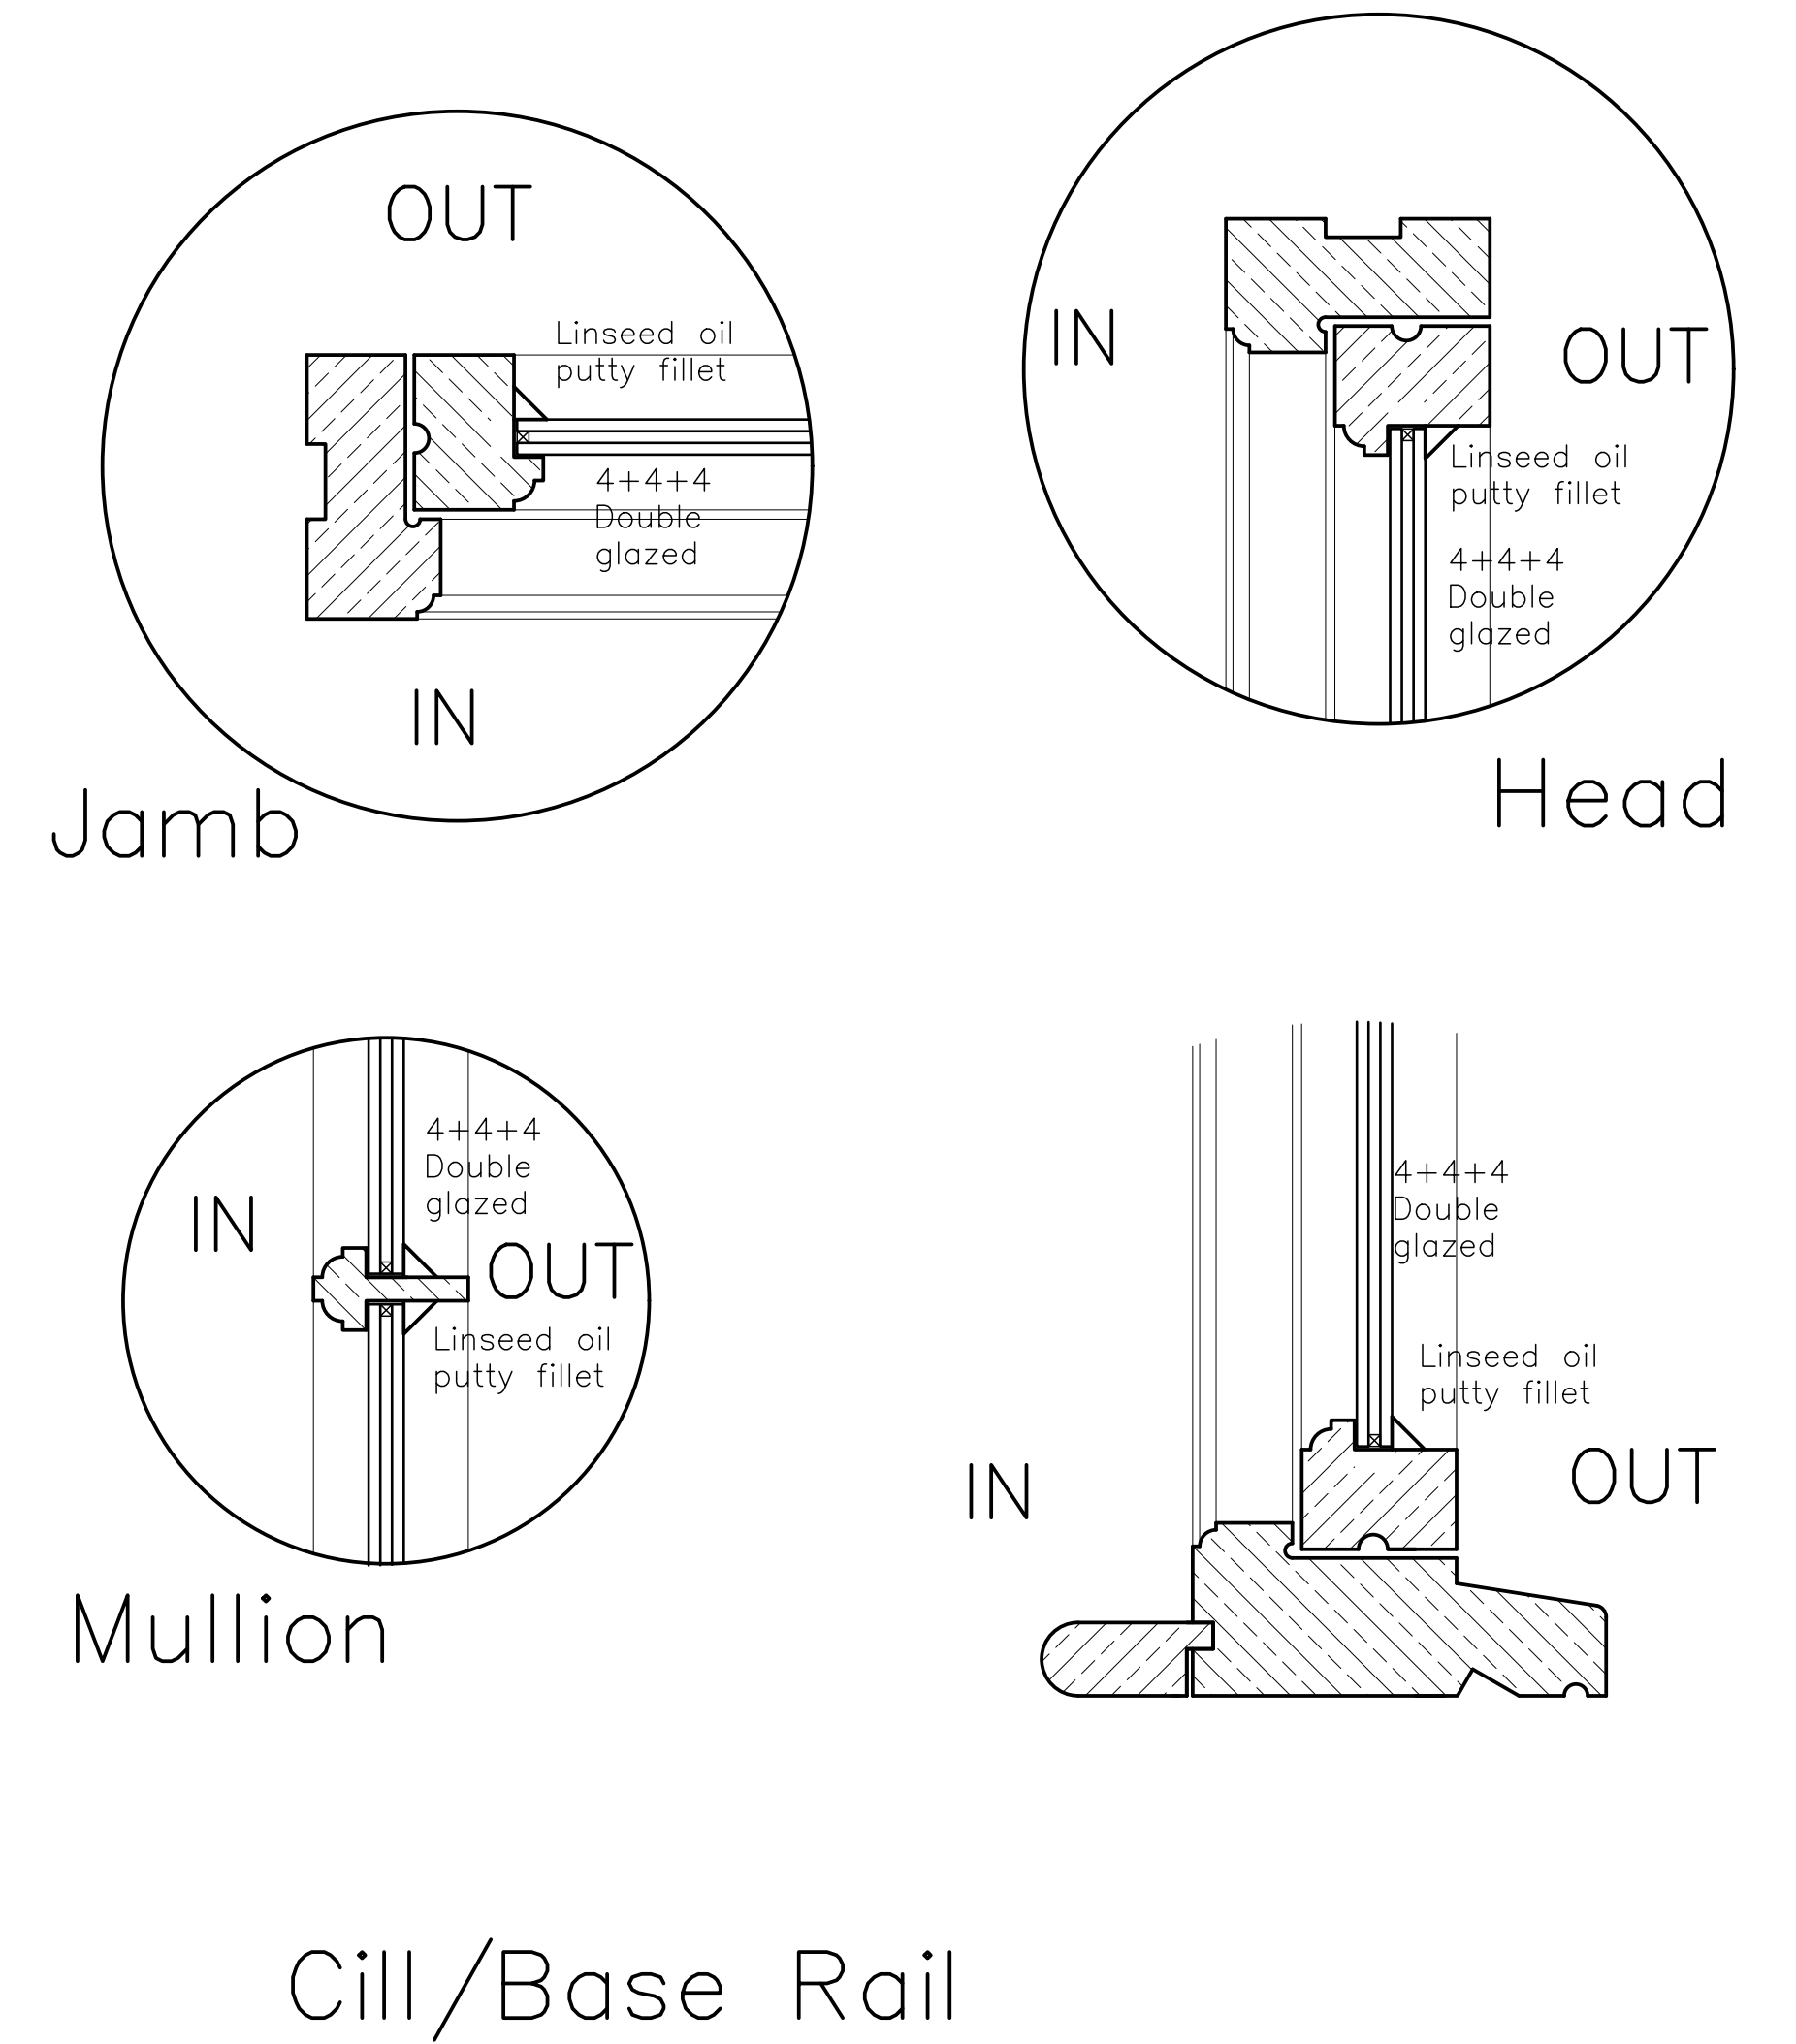


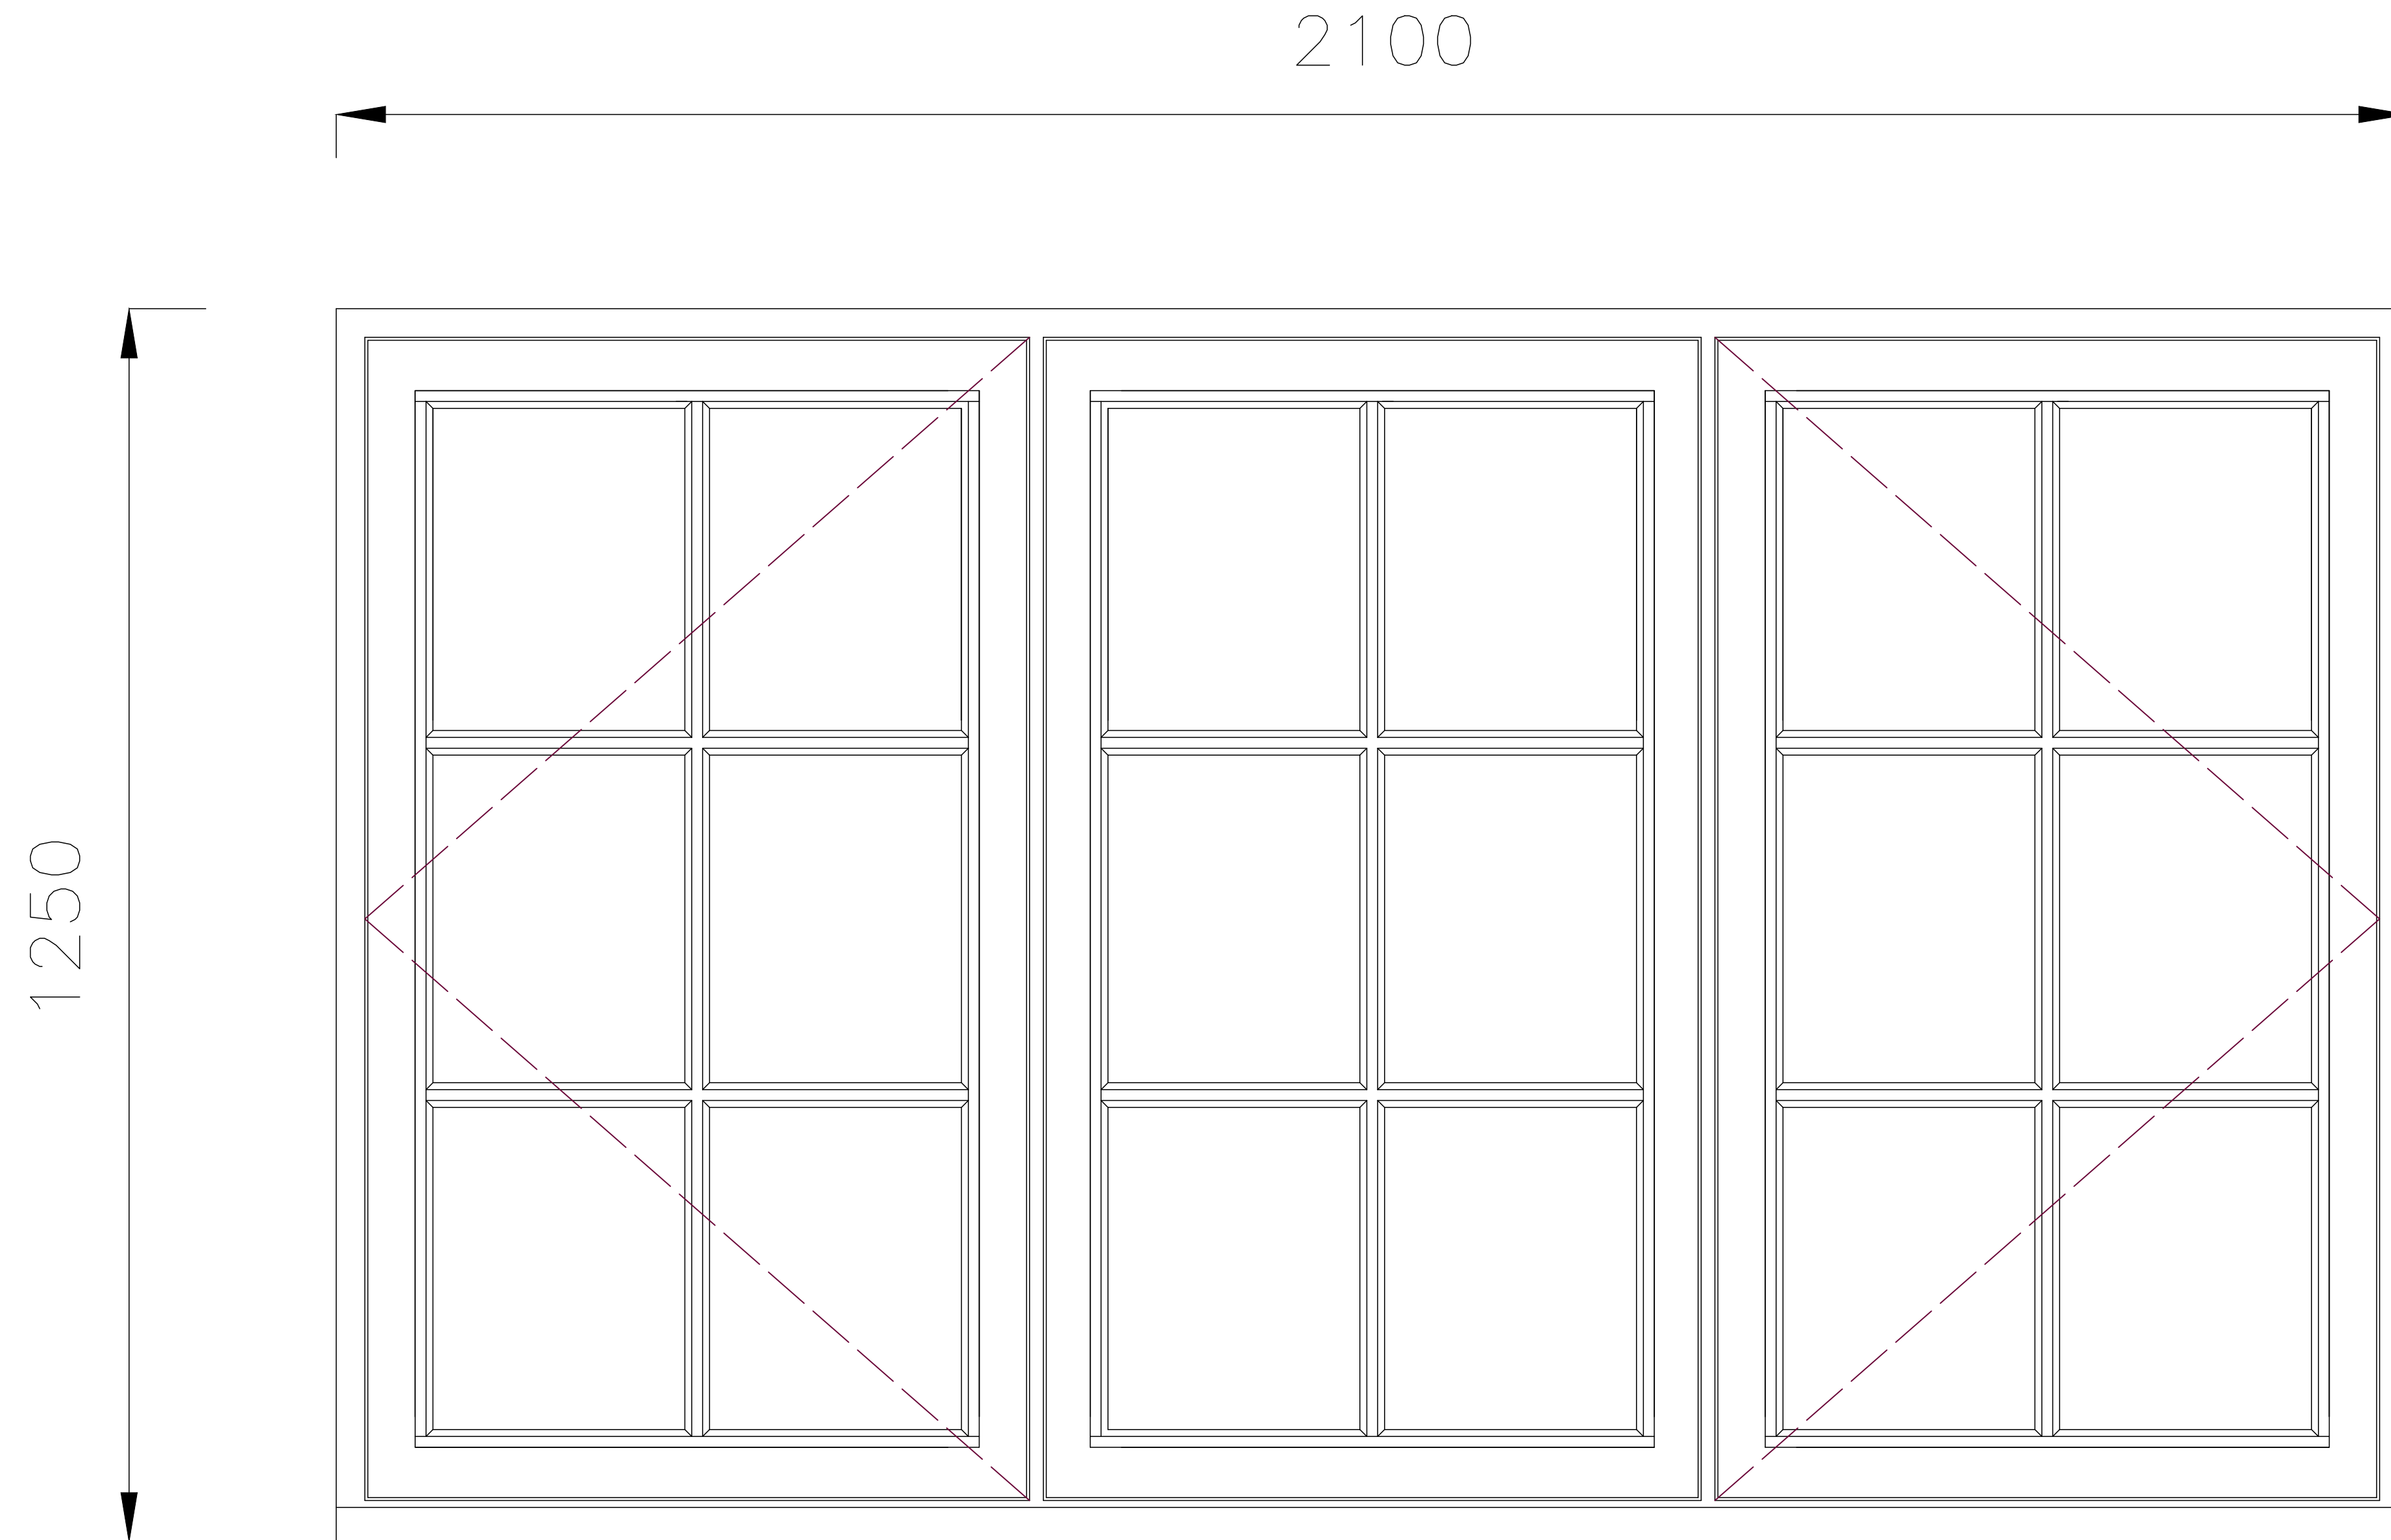

1:5 (A3) Details

59&61 Langstone Rd,
Havant,
Hampshire,
PO9 1RB

Proposed Windows: W.01,02,03,04,11,13 & 16

Revisions
a)
b)
c)
d)

CAD

Critchley Architecture And Design Ltd.
Contact: 02392 474 919 | info@caad.online

The Old Brewery, 15E South Street, Havant, PO9 1BU

Scale A3 = 1:10 / 1:5
Drawn SAR/MHC
Date 08/11/19

19008-623⁰