




NOTES

1. FIRST ANGLE PROJECTION.

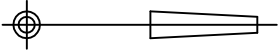

2. DIMENSIONS SHOWN IN BRACKETS THUS (25) ARE REF. DIMENSIONS ONLY.

3. REMOVE ALL BURRS AND SHARP EDGES.

4. DO NOT SCALE IF IN DOUBT ASK.

5. WELDING SYMBOLS ARE TO BS EN 24063 & BS EN 22553.

6. ALL STANDARDS AND SPECIFICATIONS ARE TO BE TO THE LATEST REVISIONS.

7. FILLET WELDS TO BE TO WELD PROCEDURE No. 031W.

8. CHS TO BS EN 10210 GRD S355 WITH A TENSILE STRENGTH OF 490N/mm.sq. PLATE TO BS EN 10025 GRD S275. PLATE 25mm THICK AND OVER TO BE CHARPY TESTED TO A VALUE OF 27J. AT -20°C.

9. FINISH: HOT DIP GALV TO BS EN ISO 1461.


10.BASE COMPARTMENT IS FITTED WITH A 11mm THICK TIMBER BASEBOARD MEASURING 1220 x 120 AND A M8 EARTHING SET. THE UPPER DOOR OPENING IS 578 x 165 AND IS COVERED BY THE LID OF THE COLUMN. THE LOWER DOOR OPENING IS 406 x 127 AND IS COVERED BY A 2mm THICK PRESSED STEEL DOOR SECURED BY A TRIANGULAR HEADED ST. ST. SCREW.

11.CABLE ENTRY SLOT MEASURES 150 X 50.

12.ALL TIMBER COMPONENTS ARE TREATED WITH SADOLIN PRESERVATIVE.

13.FOR DETAILS OF SHAFT JOINT SEE DRG. NO. C201/47.

14. FOR DETAILS OF 219 R/L. BASE SEE DRG. NO RL201/11 SERIES.

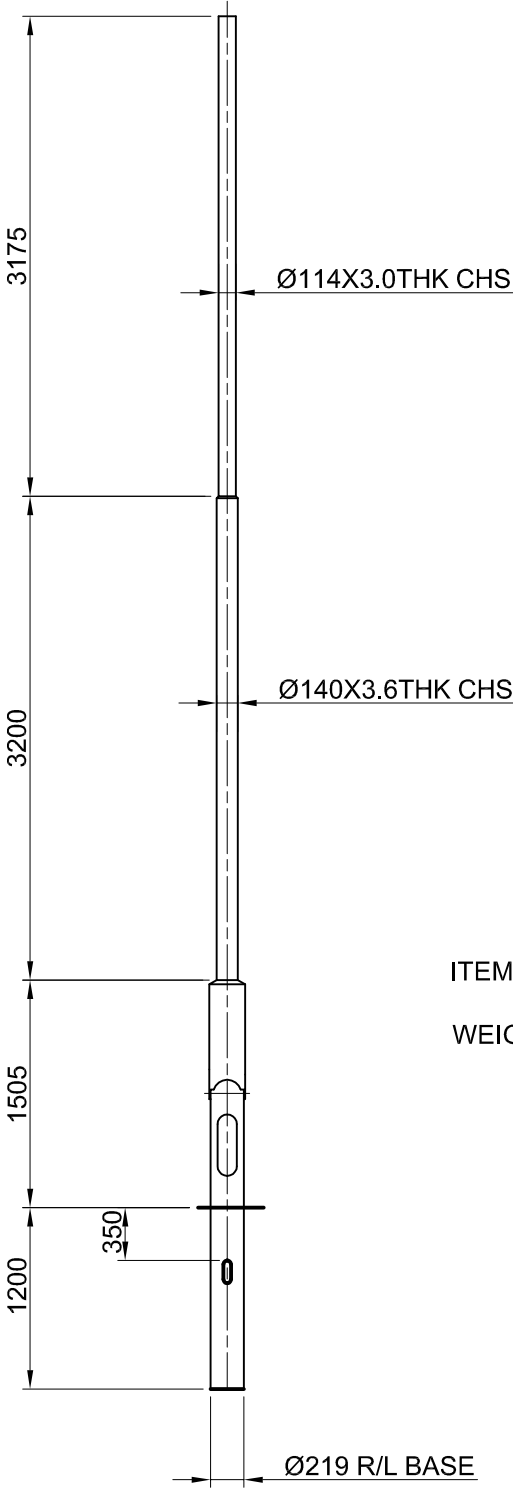

ITEM NO: T087RLH
WEIGHT: 137 KG.

D	AB	SEE AMD NO 3037	2/5/08	LD
C	A.T.	SEE AMD. No. 1772.	28.01.95	A.B.
B	SDW	SEE AMD. No. 1769.	17.01.95	A.B.
A	A.B.	SEE AMD. No. 1487.	13.11.92	S.W.
REV:	SIG:	DESCRIPTION	DATE	CHD.

Copyright Strictly Reserved Abacus Municipal Ltd. © 1989	GENERAL TOLERANCES UNLESS STATED OTHERWISE: – 0–500mm----- ±5 501mm–1000mm--- ±10 ABOVE----- ±20	DRAWN A. BOOTH.	TITLE DETAIL OF T087RLH COLUMN.	SALES ORDER No.	Abacus® SUTTON–IN–ASHFIELD, NOTTS
		CHECKED S. WOOD.			
PATENT No. REG. DESIGN No.	968113	SCALE 1:50	DATE 05.09.89.	CLIENT STANDARD COMPONENT	DRG. No. T087RLH