
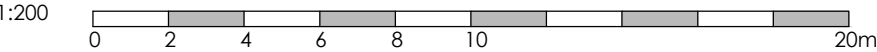
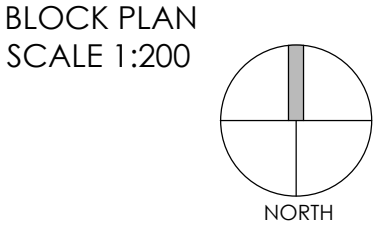
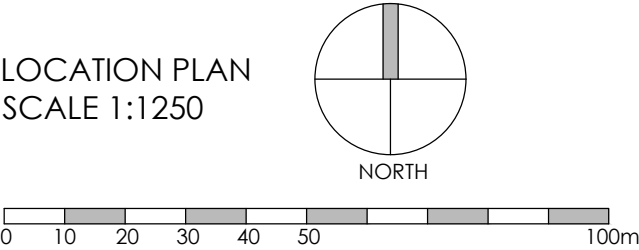
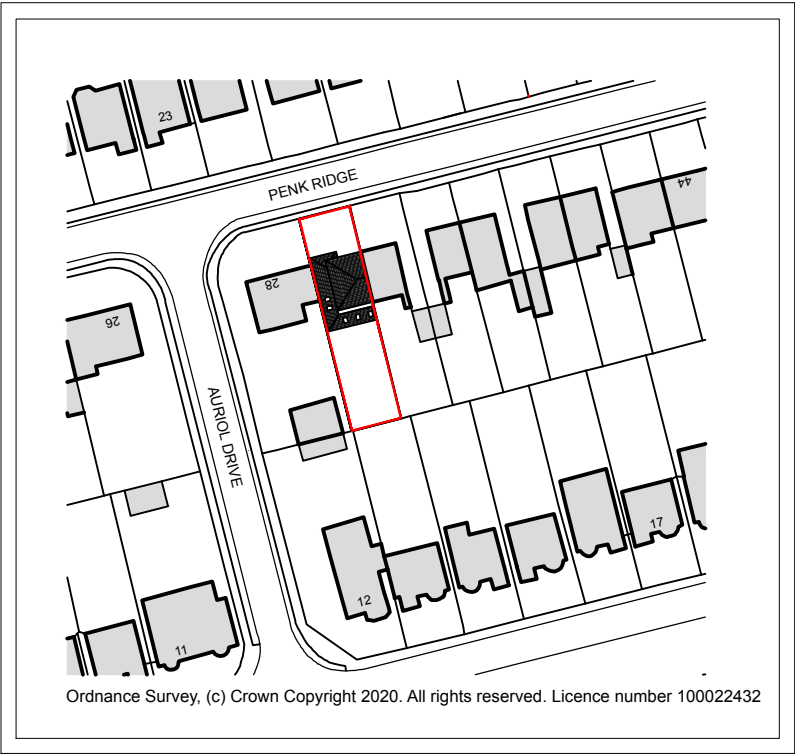


This drawing may be scaled with reference to the scale bar for planning application purposes only. Do not scale for any other purpose, use only annotated dimensions. All dimensions are to be checked by parties using the drawing, and any errors or omissions are to be reported to James Potter Associates Ltd.


Rev.	Date	Note	Author	Checked
-	dd/mm/yy	Note	XXX	XXX

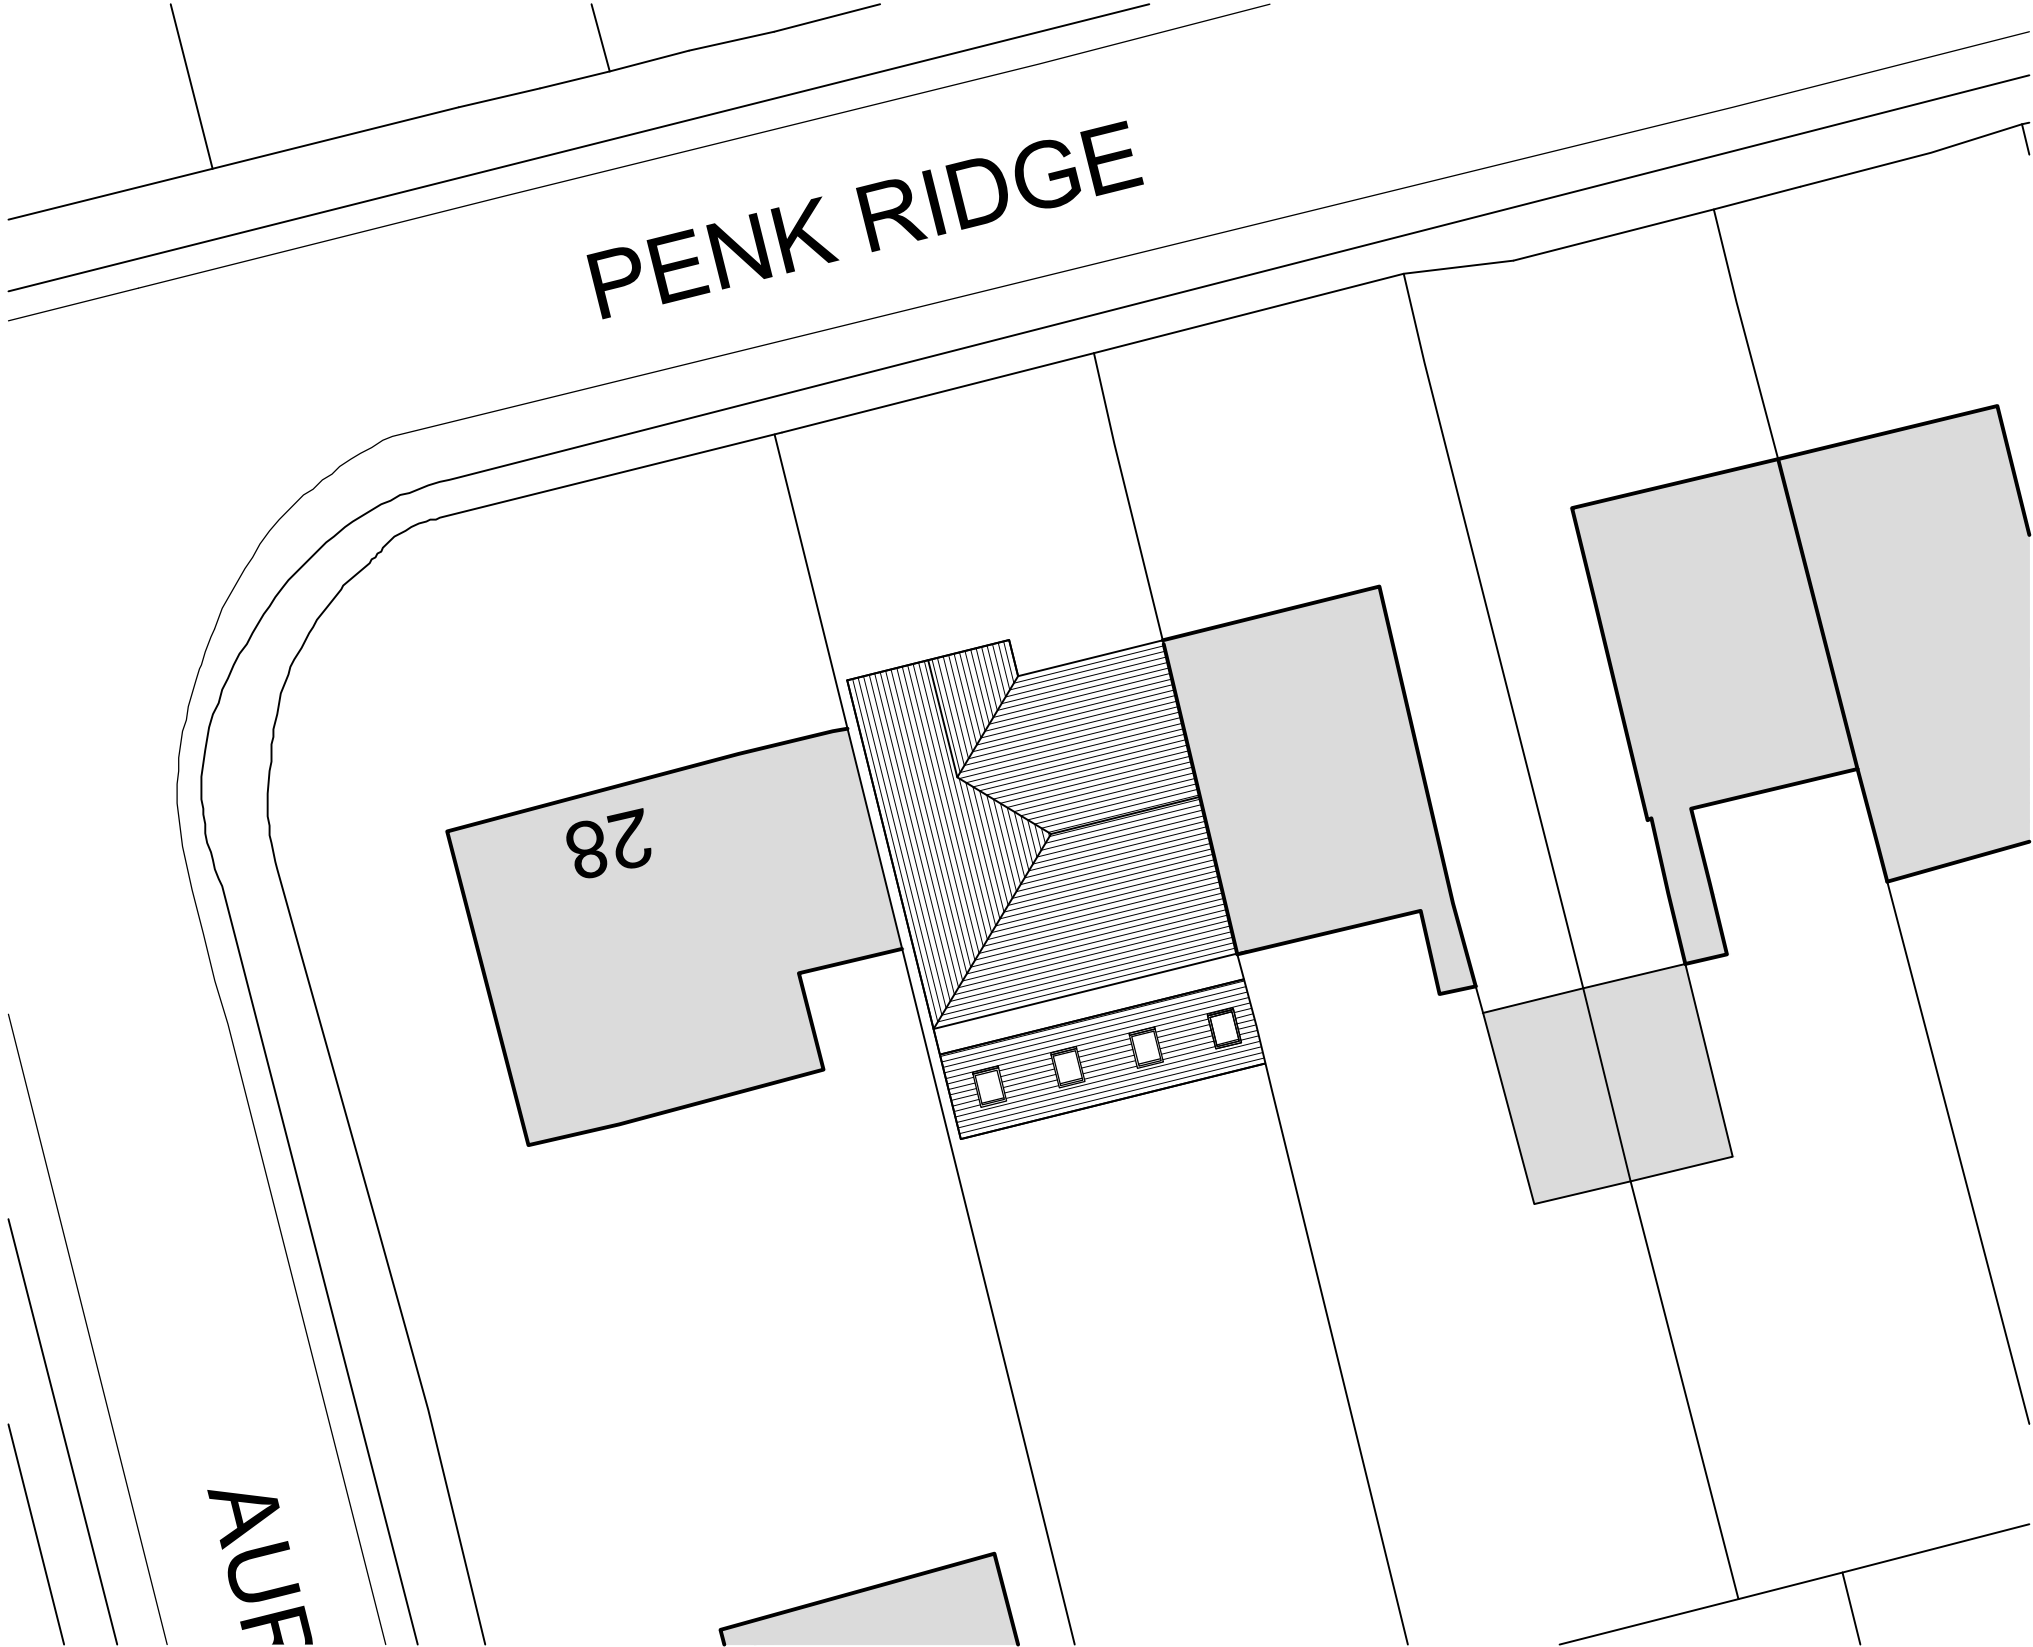


Project	SIDE & REAR EXTENSION & HOME ALTS. 30 PENK RIDGE HAVANT PO9 3LU					Drawing	BLOCK AND LOCATION PLAN		
						Job-Dwg Number	16055-PL-001	Rev.	-
Client	MR MACKLEY					 JAMES POTTER ASSOCIATES www.jpa.design JPA - PORTSMOUTH 117 Highland Road, Southsea, Portsmouth, PO4 9DD t. +44(0)2394 002 897			
Status	PLANNING								
Scale	1:200/1:1250		Sheet Size A3						
Author	RH	Checked	JP	Date	18/06/2020				

This drawing may be scaled with reference to the scale bar for planning application purposes only. Do not scale for any other purpose, use only annotated dimensions. All dimensions are to be checked by parties using the drawing, and any errors or omissions are to be reported to James Potter Associates Ltd.


Rev.	Date	Note	Author	Checked
-	dd/mm/yy	Note	XXX	XXX

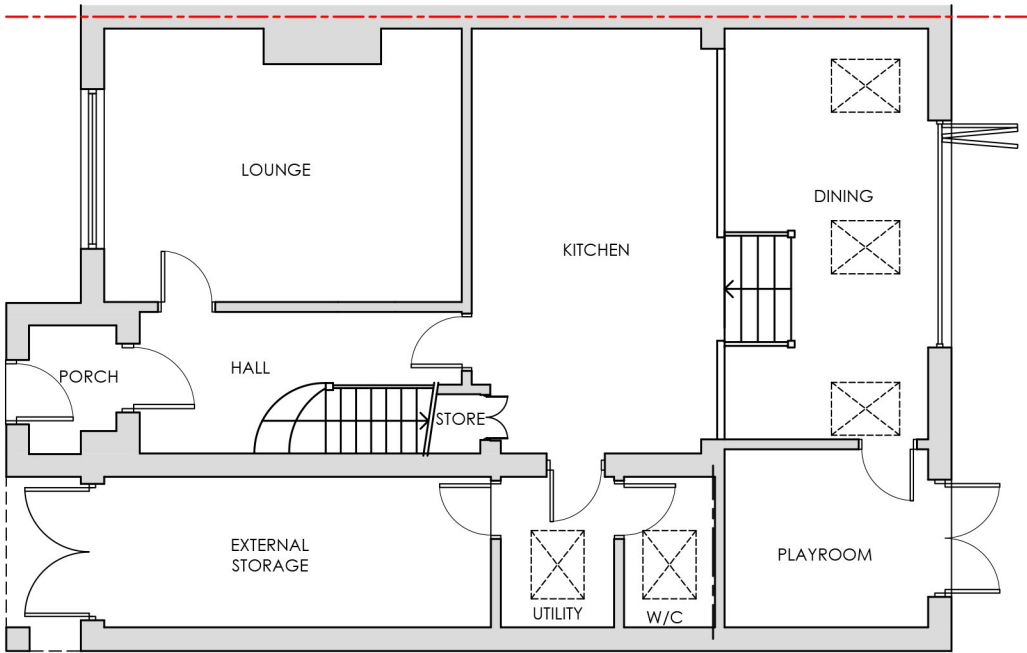


EXISTING GROUND FLOOR PLAN

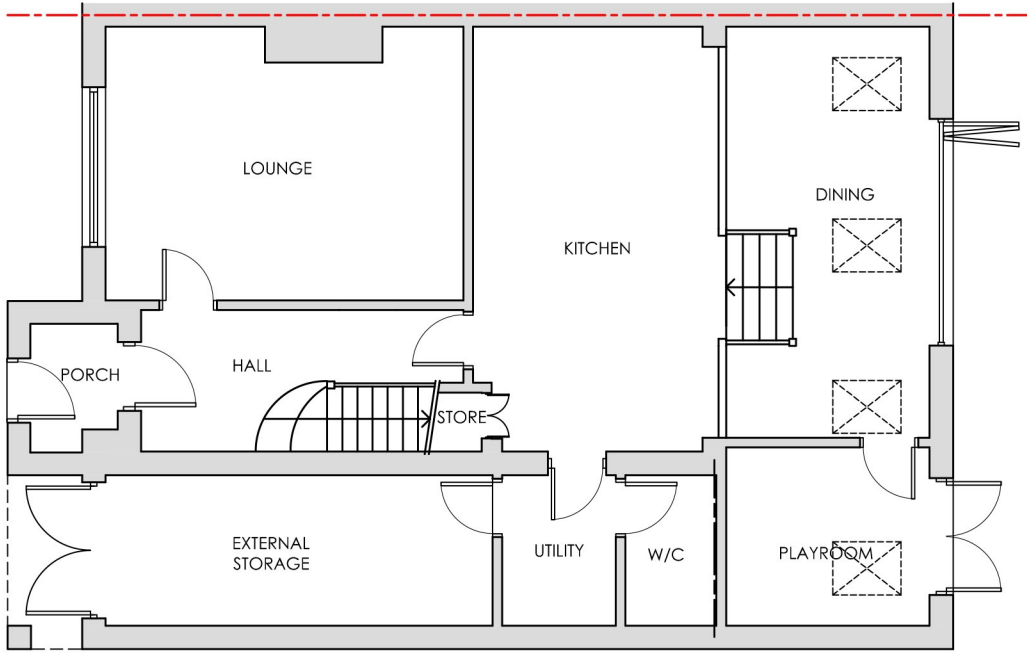

PROPOSED GROUND FLOOR PLAN

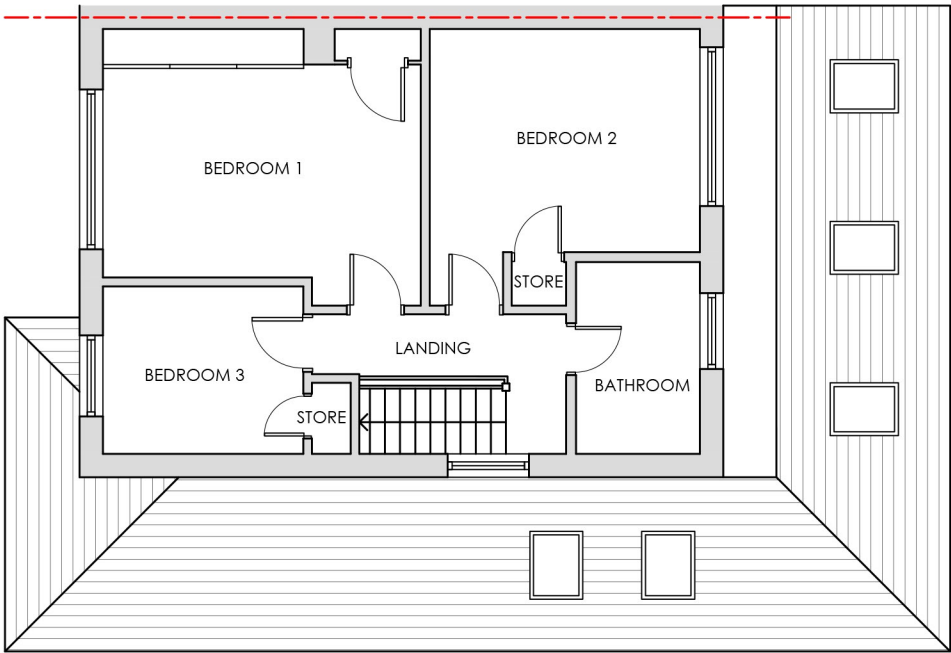



EXISTING FIRST FLOOR PLAN

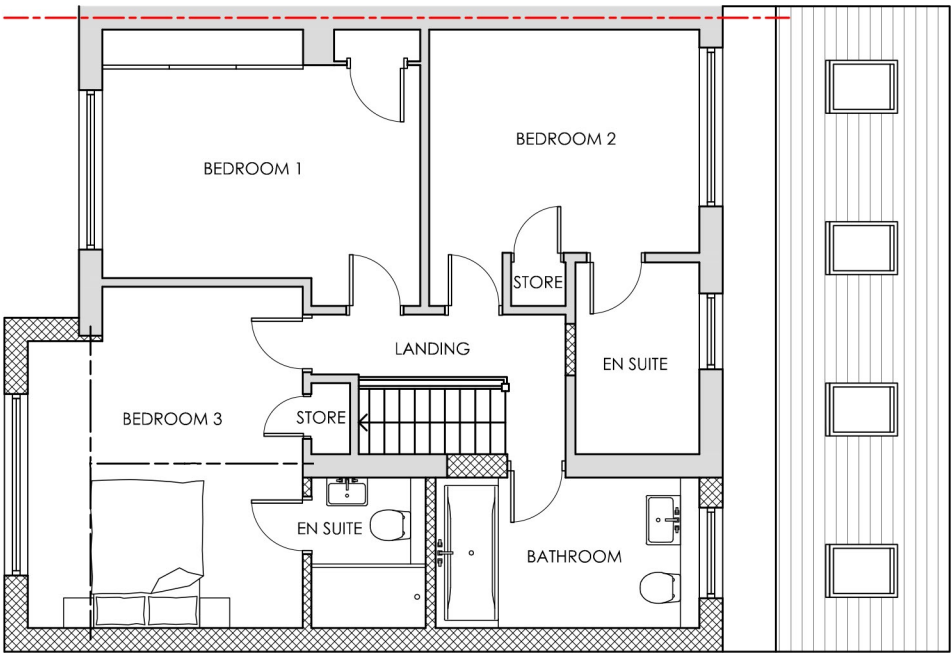

PROPOSED FIRST FLOOR PLAN

KEY


- Proposed new walls / partitions
- Proposed structural lintels & beams
- Existing walls / partitions
- Roof light above

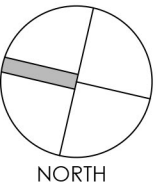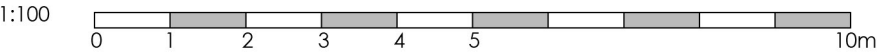


Project	SIDE & REAR EXTENSION & HOME ALTS. 30 PENK RIDGE HAVANT PO9 3LU					Drawing	GROUND & FIRST FLOOR PLANS			Rev.	-
						Job-Dwg Number	16055-PL-002				
Client	MR MACKLEY					 JAMES POTTER ASSOCIATES www.jpa.design JPA - PORTSMOUTH 117 Highland Road, Southsea, Portsmouth, PO4 9DD t. +44(0)2394 002 897					
Status	PLANNING										
Scale	1:100		Sheet Size A3								
Author	RH	Checked	JP	Date	18/06/2020						

This drawing may be scaled with reference to the scale bar for planning application purposes only. Do not scale for any other purpose, use only annotated dimensions. All dimensions are to be checked by parties using the drawing, and any errors or omissions are to be reported to James Potter Associates Ltd.

Rev.	Date	Note	Author	Checked
-	dd/mm/yy	Note	XXX	XXX

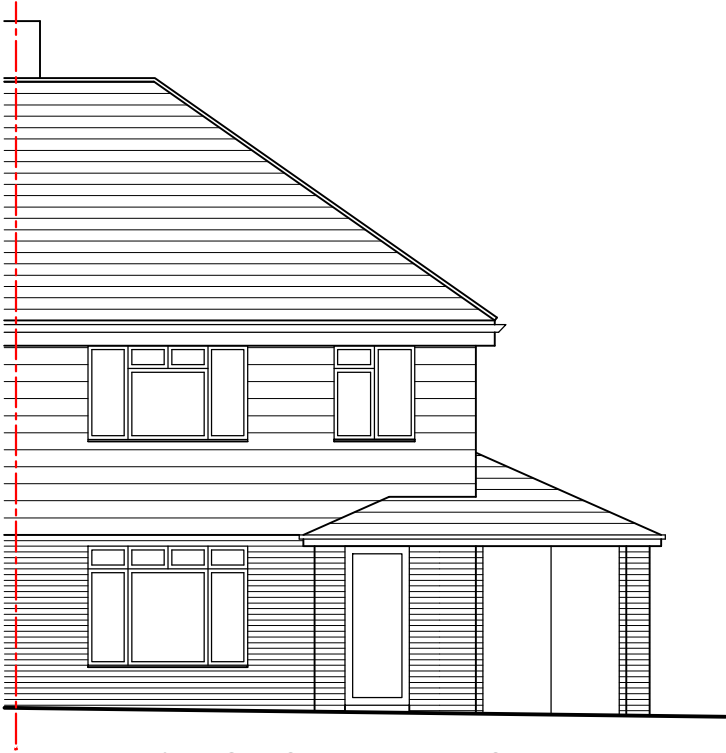


EXISTING NORTH ELEVATION

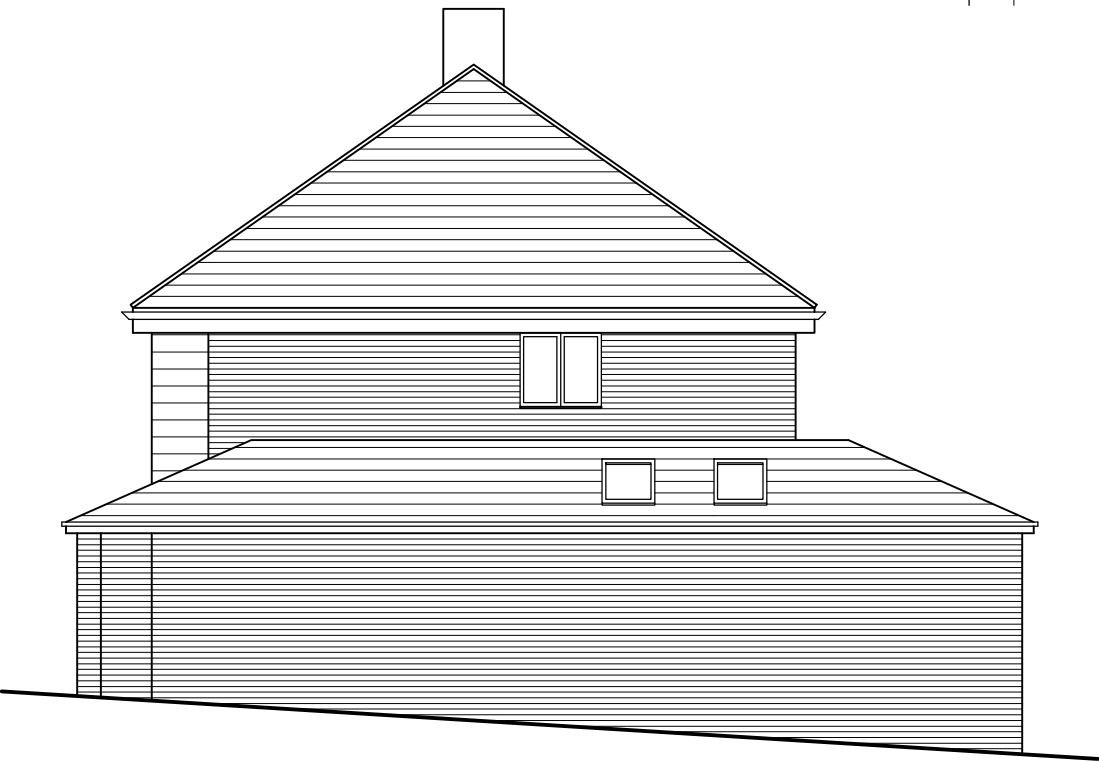


EXISTING WEST ELEVATION



EXISTING SOUTH ELEVATION

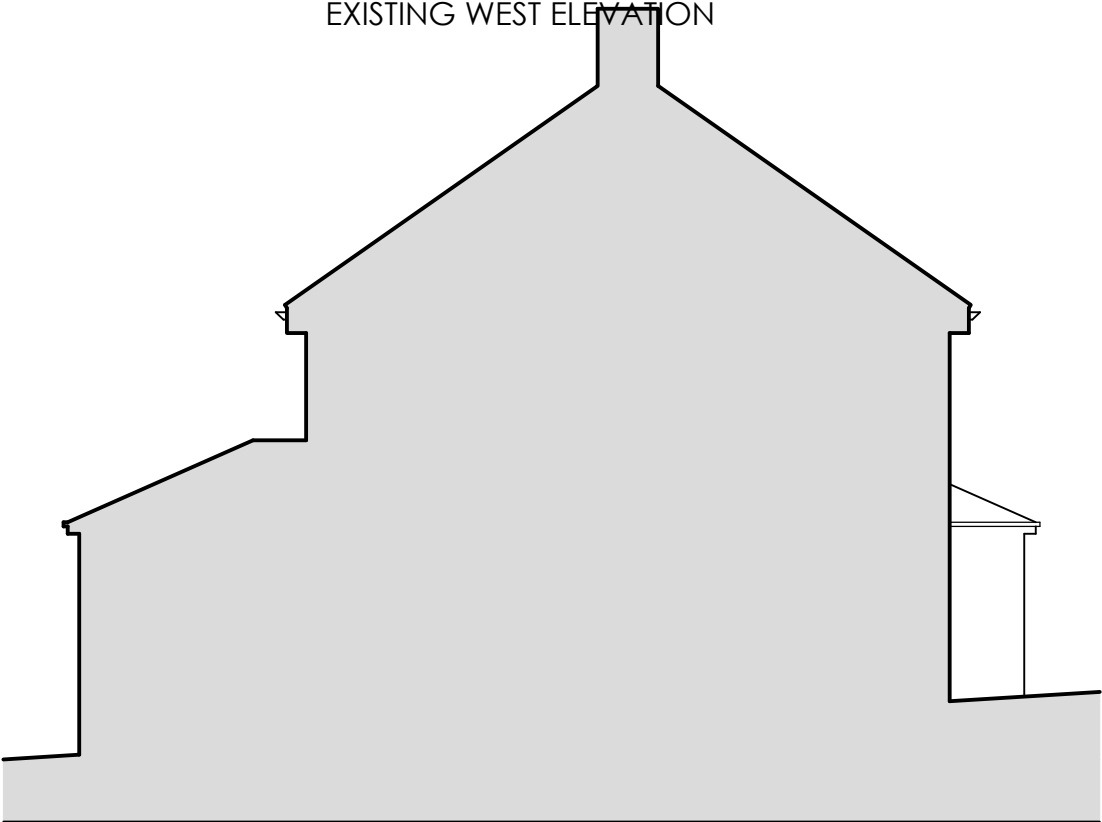


EXISTING EAST ELEVATION

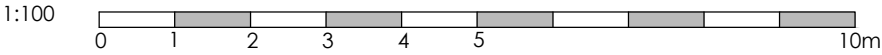


Project	SIDE & REAR EXTENSION & HOME ALTS. 30 PENK RIDGE HAVANT PO9 3LU					Drawing	EXISTING ELEVATIONS			
						Job-Dwg Number	16055-PL-003		Rev.	-
Client	MR MACKLEY					JPA JAMES POTTER ASSOCIATES www.jpa.design JPA - PORTSMOUTH 117 Highland Road, Southsea, Portsmouth, PO4 9DD t. +44(0)2394 002 897				
Status	PLANNING									
Scale	1:100		Sheet Size A3							
Author	RH	Checked	JP	Date	18/06/2020					

This drawing may be scaled with reference to the scale bar for planning application purposes only. Do not scale for any other purpose, use only annotated dimensions. All dimensions are to be checked by parties using the drawing, and any errors or omissions are to be reported to James Potter Associates Ltd.


Rev.	Date	Note	Author	Checked
-	dd/mm/yy	Note	XXX	XXX

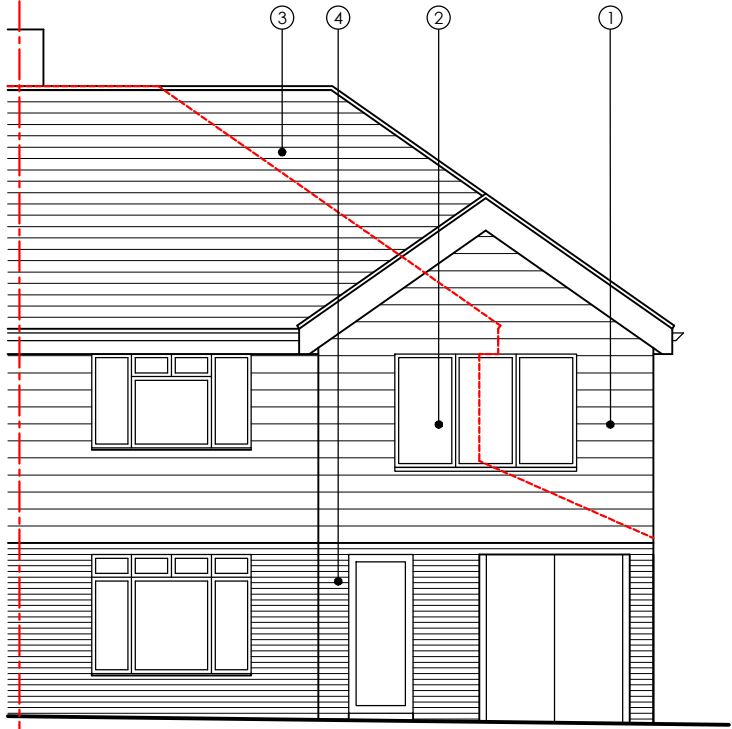


PROPOSED NORTH ELEVATION

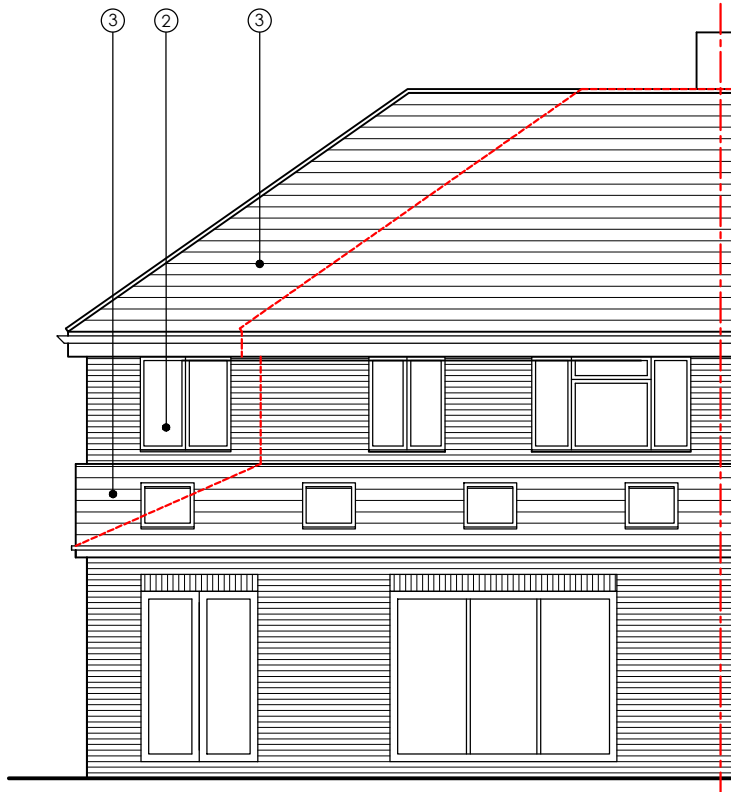

PROPOSED SOUTH ELEVATION

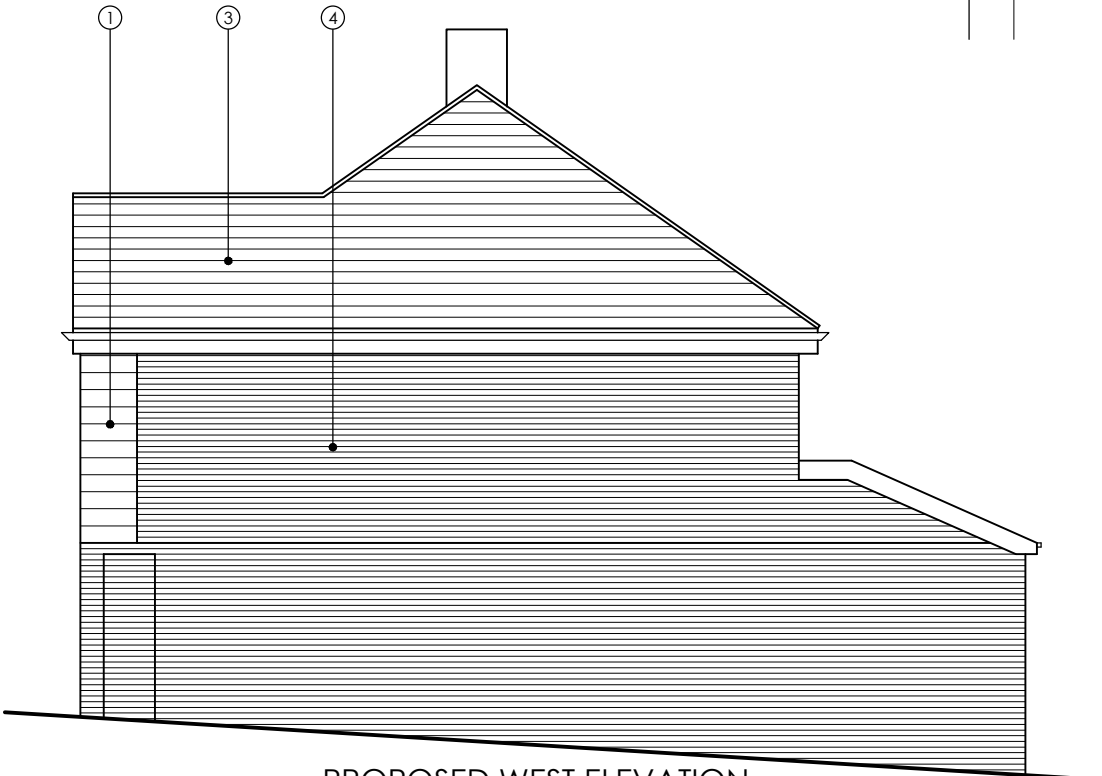

PROPOSED WEST ELEVATION

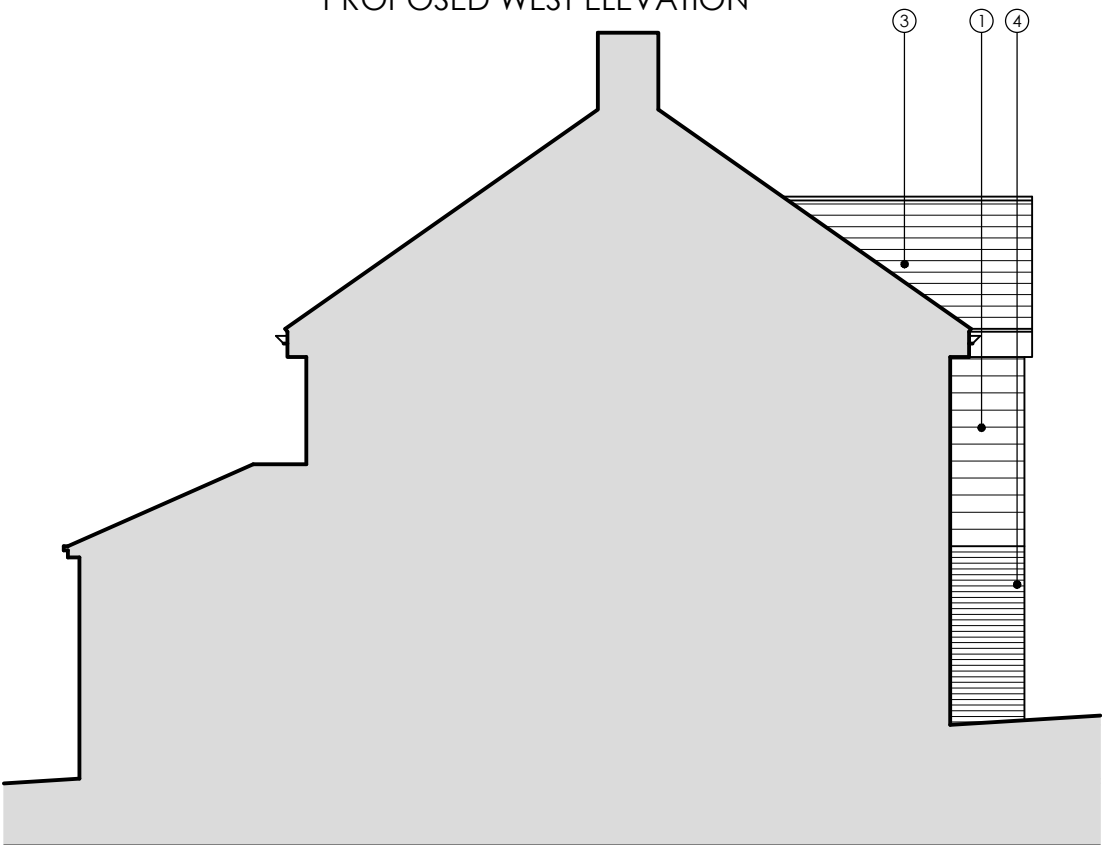


PROPOSED EAST ELEVATION

MATERIALS KEY

1. HUNG TILES TO MATCH EXISTING
2. ALLUMINIUM GLAZING
3. NEW TILED ROOF TO MATCH EXISTING
4. BRICKS TO MATCH EXISTING

--- Existing roof line

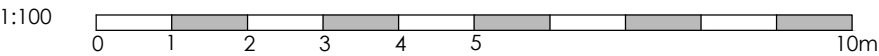

Project	SIDE & REAR EXTENSION & HOME ALTS. 30 PENK RIDGE HAVANT PO9 3LU				Drawing	PROPOSED ELEVATIONS		
					Job-Dwg Number	16055-PL-004	Rev.	-
Client	MR MACKLEY				 JAMES POTTER ASSOCIATES www.jpa.design JPA - PORTSMOUTH 117 Highland Road, Southsea, Portsmouth, PO4 9DD t. +44(0)2394 002 897			
Status	PLANNING							
Scale	1:100		Sheet Size A3					
Author	RH	Checked	JP	Date 18/06/2020				