


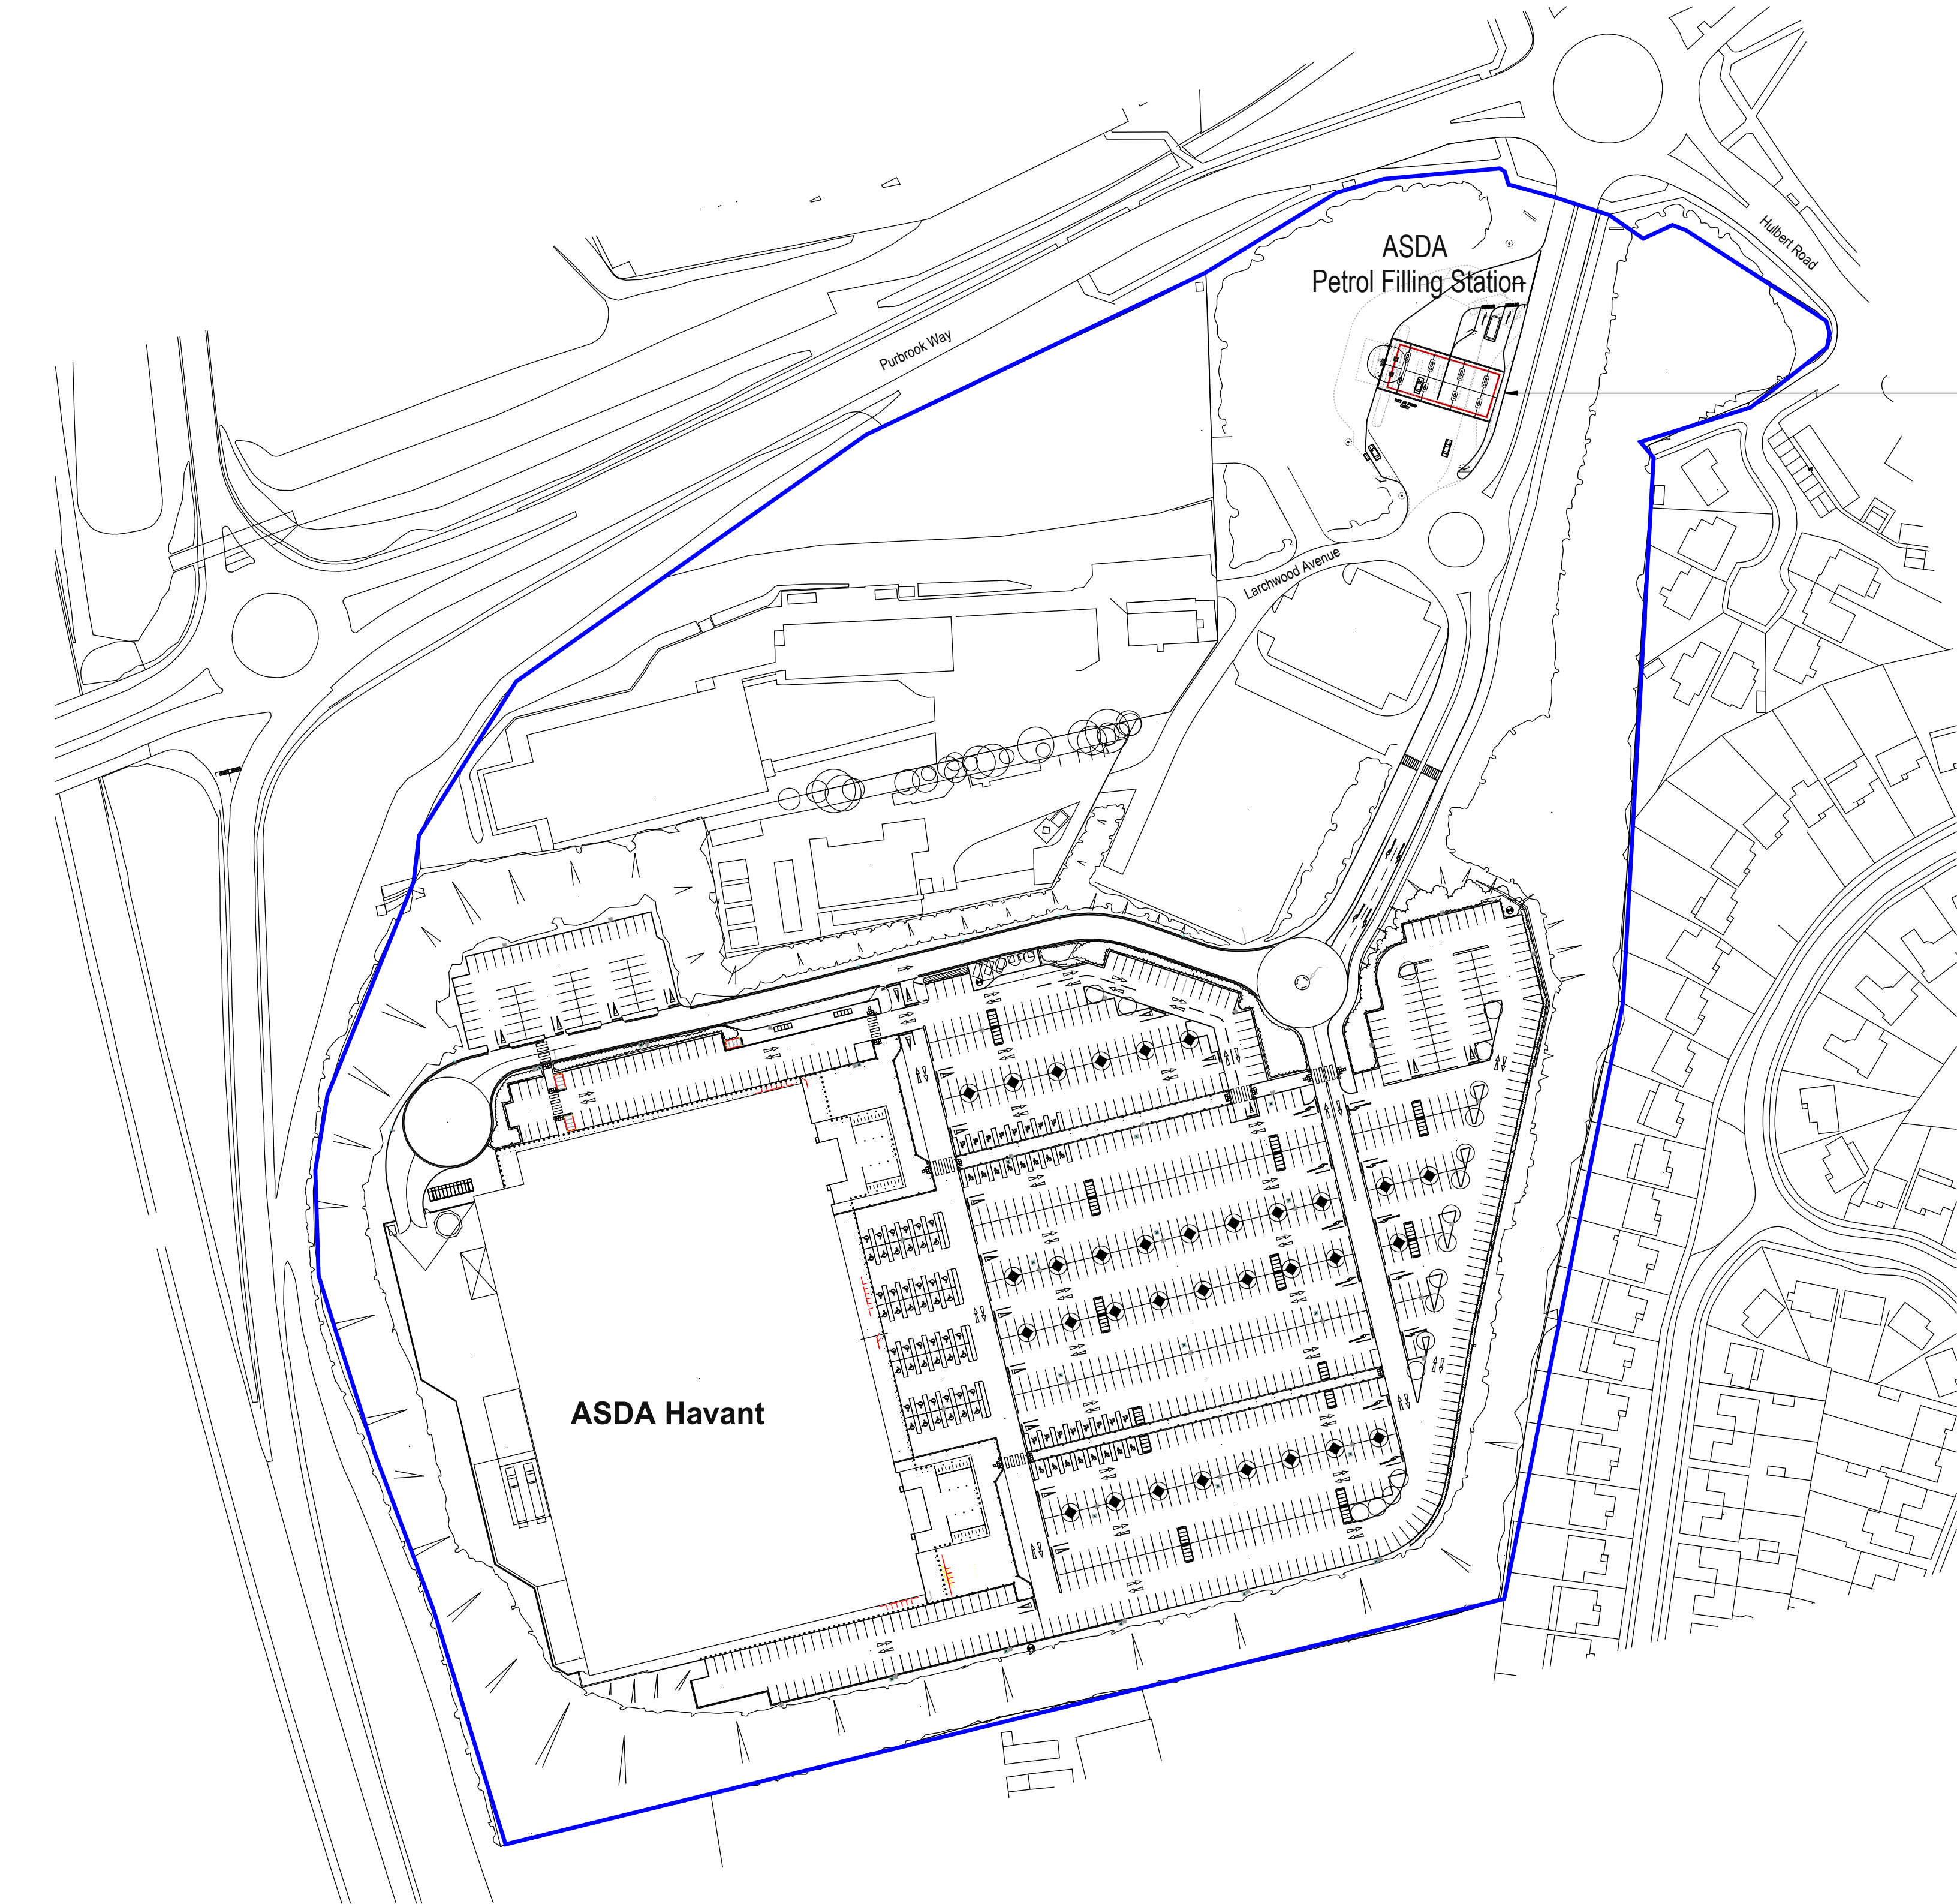

Proposed signage to PFS
Forecourt Canopy

ASDA Store Layout

All dimensions to be verified on site, and the Architect informed of any discrepancy. All drawings and specifications should be read in conjunction with the Health and Safety Plan. All conflicts should be reported to the CDM Co-ordinator. This drawing is the copyright of C & A Design Limited. © DO NOT SCALE FROM THIS DRAWING

Construction staff and operatives must ensure the principle contractor has provided thorough and accurate information on all health and safety aspects relating to the designs identified on this drawing include the review of:

- Designers/contractors risk assessments
- Method statement
- Permit to work
- Construction phase health and safety plan

The designers note that the following health and safety risk relating to this drawing have not been eliminated during the design process:

ref	residual risk

S1	Advertisement application	21/05/2020	AC	ATS
	revision	date	by	chk

CLIENT

ASDA

Save money. Live better.

C & A Design Ltd.
2b - 3b Hathersage Business Park
Heather Lane
Hathersage
S32 1DP
Tel: 01433 652220
Web: www.cad-td.co.uk

DRAWING ISSUE

☐ Preliminary ☐ Comment ☐ Construction

☒ Planning ☐ Tender ☐ Record

date	scale @ A1	drawn by	checked by
21/05/2020	1:1250	AC	ATS

PROJECT

ASDA Supercentre
Larchwood Avenue
Bedhampton
Havant - PO9 3QW

TITLE

Site Layout

project number	drawing number	revision
2084	200_01	S1

file reference: