


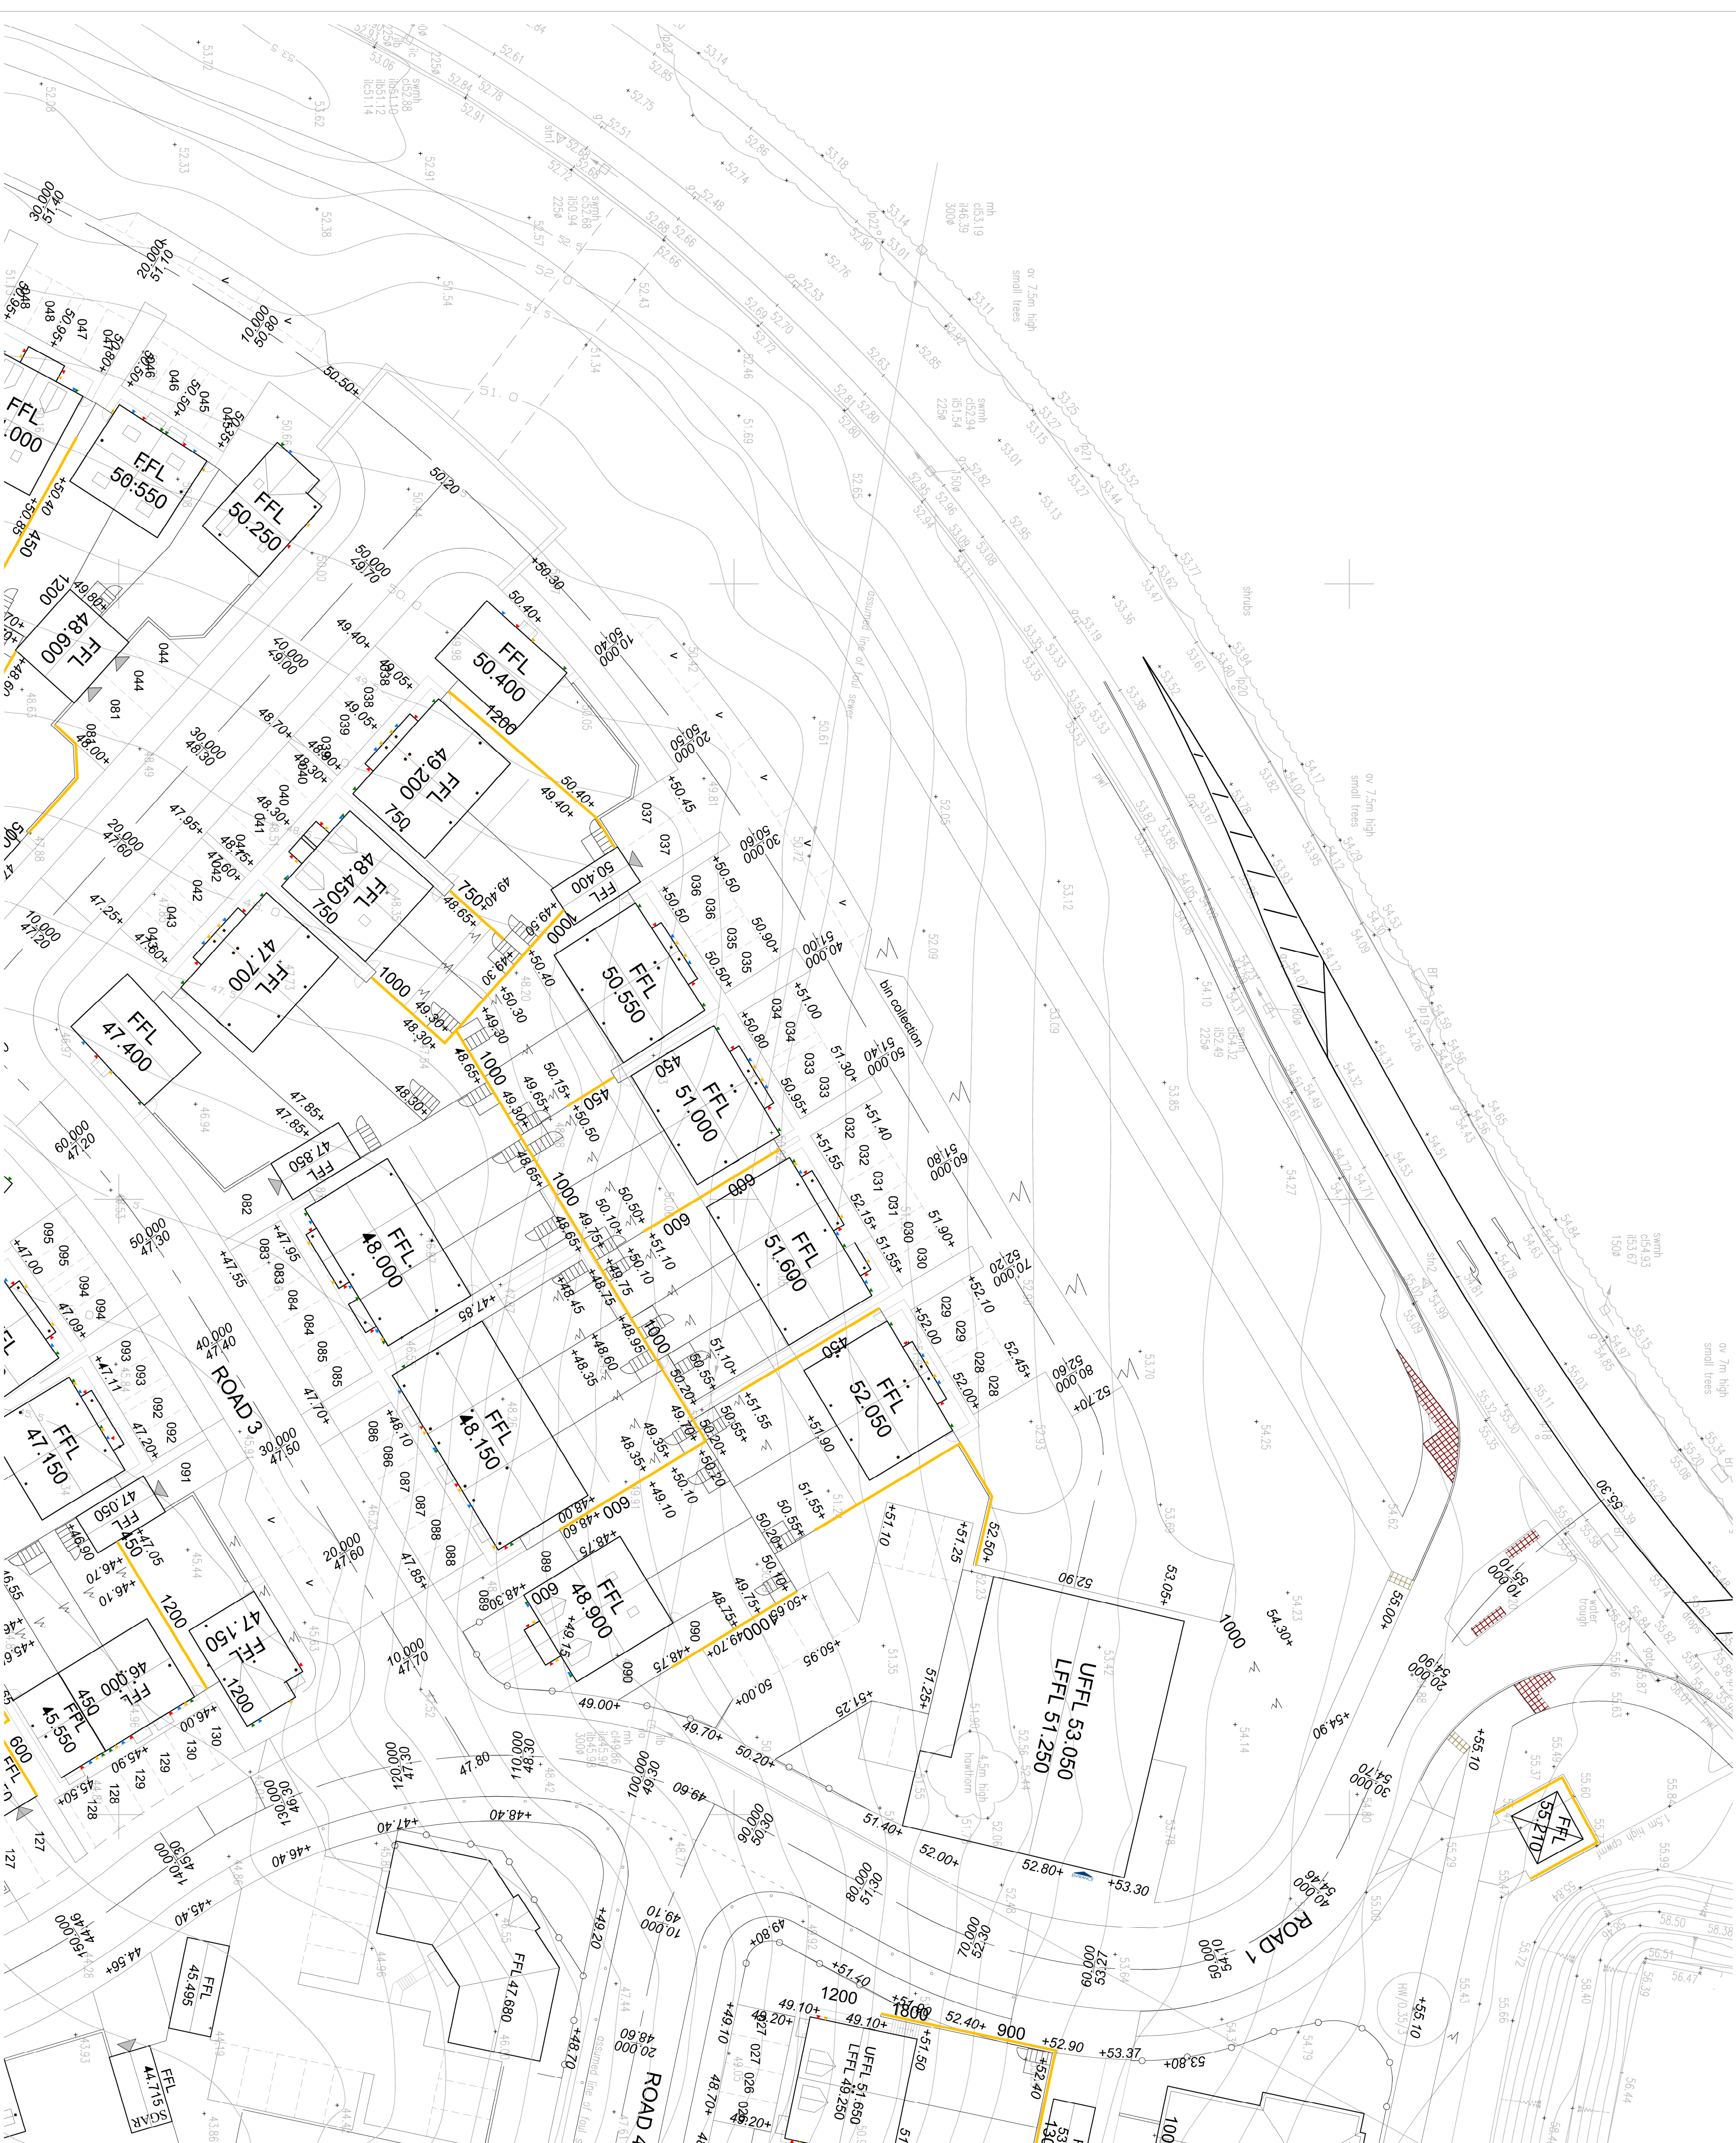

A	Rev Date	Revision Details	DLS	DB
10/12/2019	FIRST ISSUE			



PERSIMMON
Together, we make a home

Job Title

CAMPDOWN

Drawing Title
RETAINING WALLS (1 of 3)

Job No	Drawing No	Rev
2342	***	-
Drawn	Checked	Date
DLS	DB	22.01.2020

Scale
1:250 @ A1 / 1:500 @ A3
metres 5 10 15

APPROVAL