


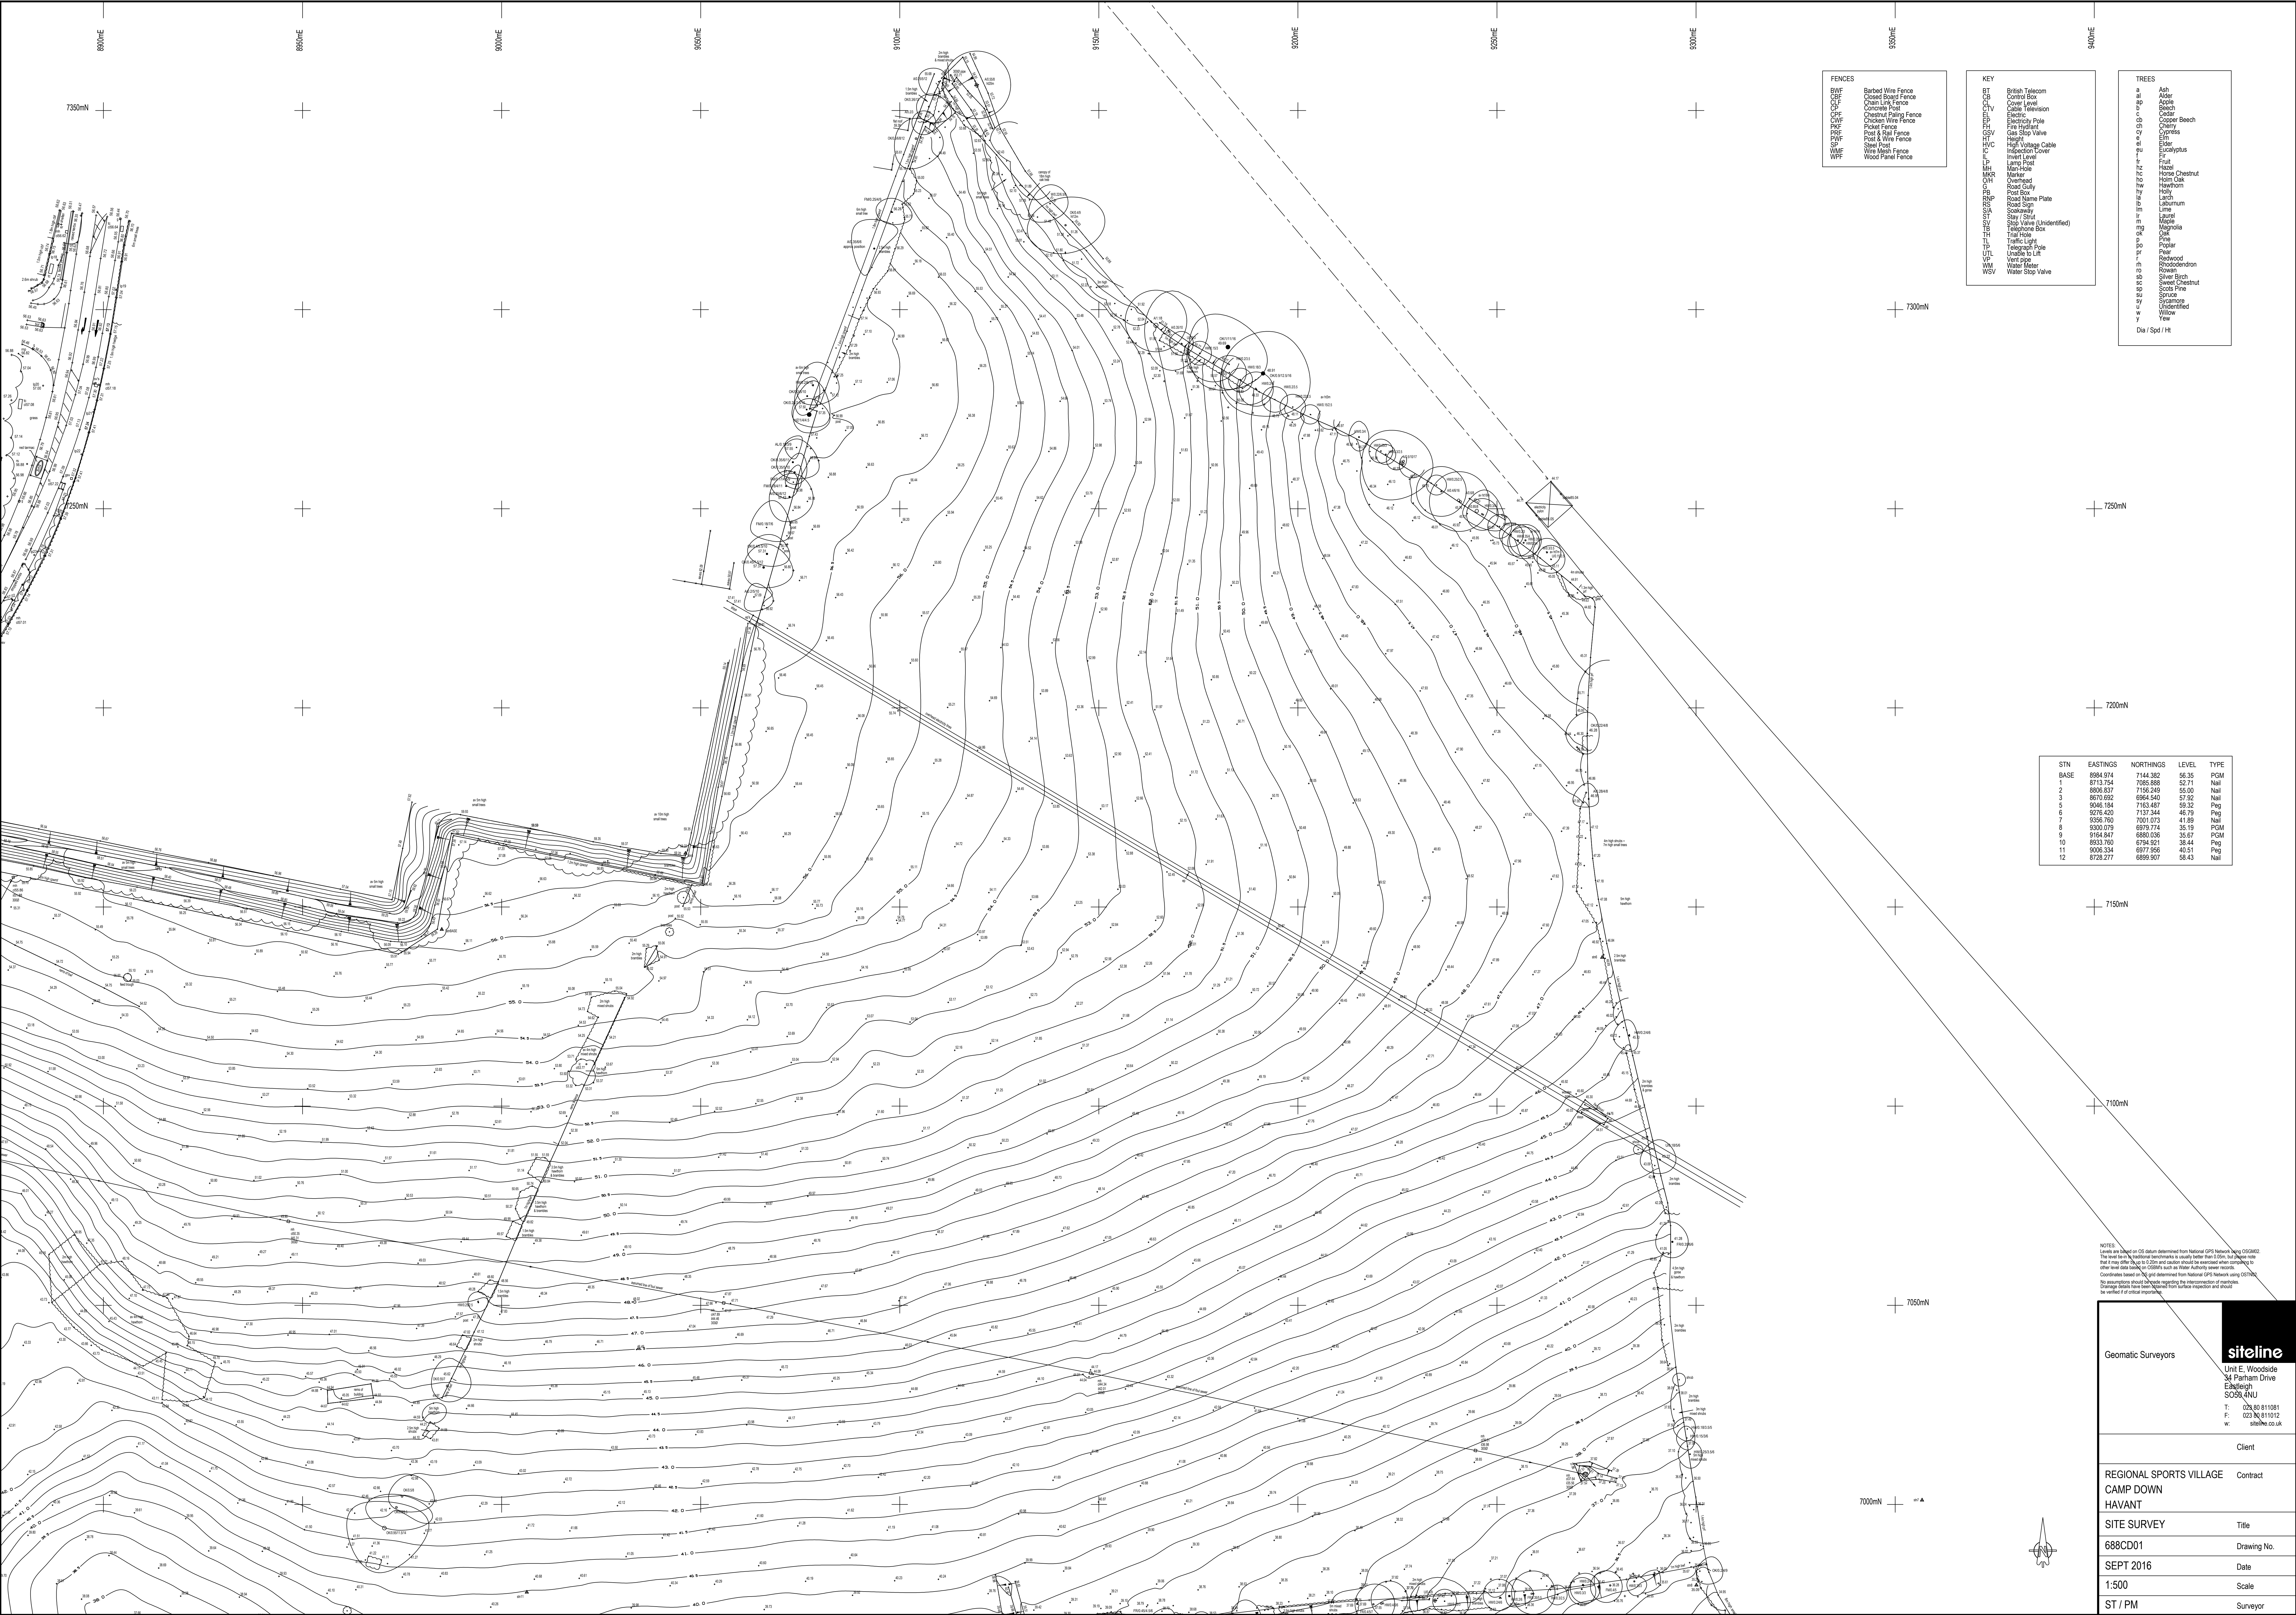

| FENCES |                       |
|--------|-----------------------|
| BWF    | Barbed Wire Fence     |

| KEY |                           |
|-----|---------------------------|
| BT  | British Telecom           |
| CB  | Control Box               |
| WM  | Water Meter               |
| WSV | Water Stop Valve          |

| TREES          |                |
|----------------|----------------|
| a              | Ash            |
| al             | Alder          |
| ap             | Apple          |
| bs             | Beech          |
| c              | Cedar          |
| cb             | Copper Beech   |
| ch             | Cherry         |
| cy             | Cypress        |
| e              | Elm            |
| u              | Unidentified   |
| w              | Willow         |
| y              | Yew            |
| Dia / Spd / Ht |                |

| STN  | EASTINGS | NORTHINGS | LEVEL | TYPE |
|------|----------|-----------|-------|------|
| BASE | 8984.974 | 7144.382  | 56.35 | PGM  |
| 1    | 8713.754 | 7095.988  | 52.71 | Nail |
| 2    | 8806.837 | 7156.249  | 55.00 | Nail |
| 3    | 8670.692 | 6964.540  | 57.52 | Nail |

NOTES:  
Levels are based on OS datum determined from National GPS Network using OSGB02.  
Coordinates based on NG grid determined from National GPS Network using OSGB02.  
No assumptions should be made regarding the interpretation of features.  
Changes shown here have been taken from surface inspection and should  
be verified if of critical importance.

Geomatic Surveys

**siteline**  
Unit E, Woodside  
Eastleigh  
SO50 4NU  
T: 023 80 811081  
F: 023 80 811012  
W: siteline.co.uk

Client

REGIONAL SPORTS VILLAGE  
CAMP DOWN  
HAVANT  
SITE SURVEY  
688CD01  
SEPT 2016  
1:500  
ST / PM

Contract  
Title  
Drawing No.  
Date  
Scale  
Surveyor