


Plot 6, The Kench, Hayling Island, PO11 0DA

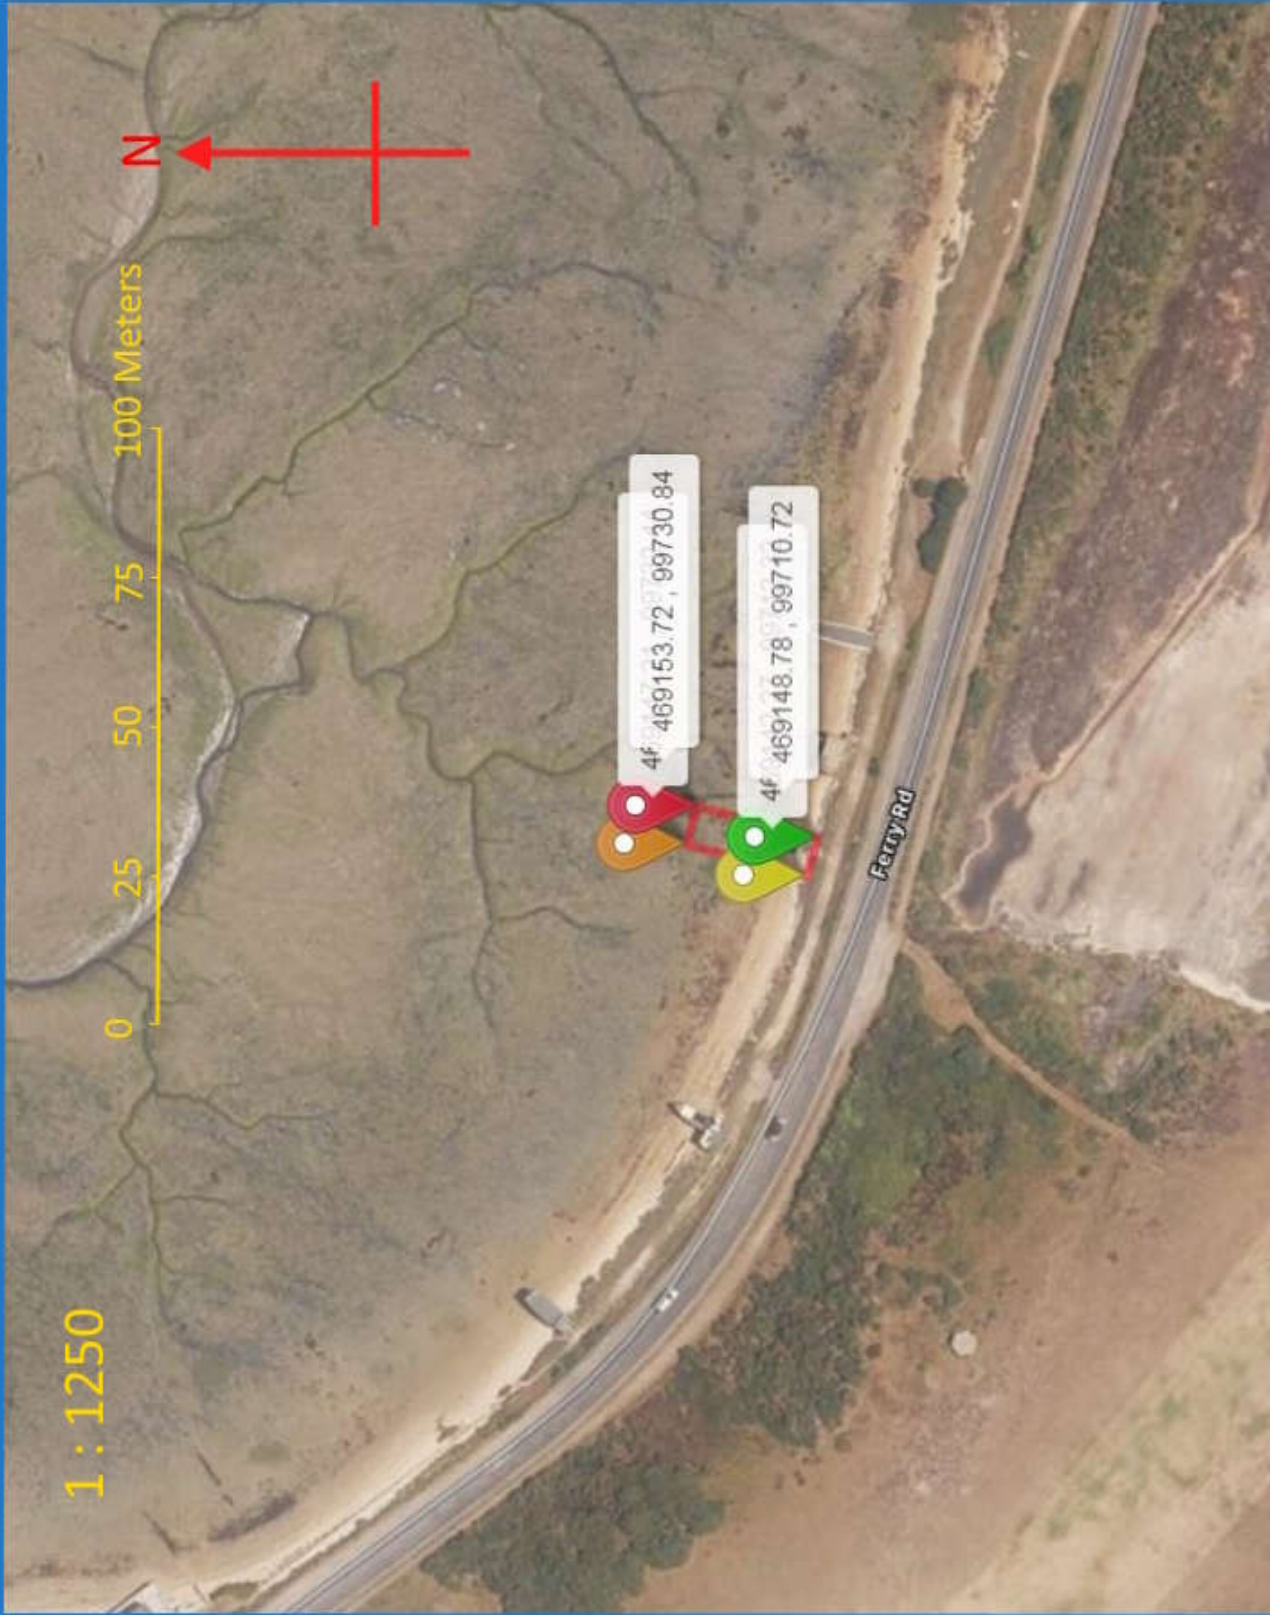

Plot Size is 68' x 22' or 20.756m x 6.706m

Grid Reference	X' (Eastings)	Y (Northings)	Latitude	Longitude	Description (Click to Edit)	Address	Postcode
SZ 69142 99712	469142	099712	50.792863	-1.0203882	469142.27 , 99712.32	The Kench, Ferry Road, South Hayling, Havant, Hampshire,	PO11 0DA
SZ 69147 99732	469147	099732	50.793043	-1.0203143	469147.21 , 99732.44	The Kench, Ferry Road, South Hayling, Havant, Hampshire,	PO11 0DA
SZ 69154 99731	469154	099731	50.793028	-1.0202223	469153.72 , 99730.84	The Kench, Ferry Road, South Hayling, Havant, Hampshire,	PO11 0DA
SZ 69149 99711	469149	099711	50.792848	-1.0202961	469148.78 , 99710.72	The Kench, Ferry Road, South Hayling, Havant, Hampshire,	PO11 0DA