

ITEMS


BALCONY RAILINGS MEASUREMENTS

ALL DIMS - mm

RAILING - WOOD - SPRUCE

POSTS - STEEL - STAINLESS 316

PANEL - 8mm TOUGHENED GLASS

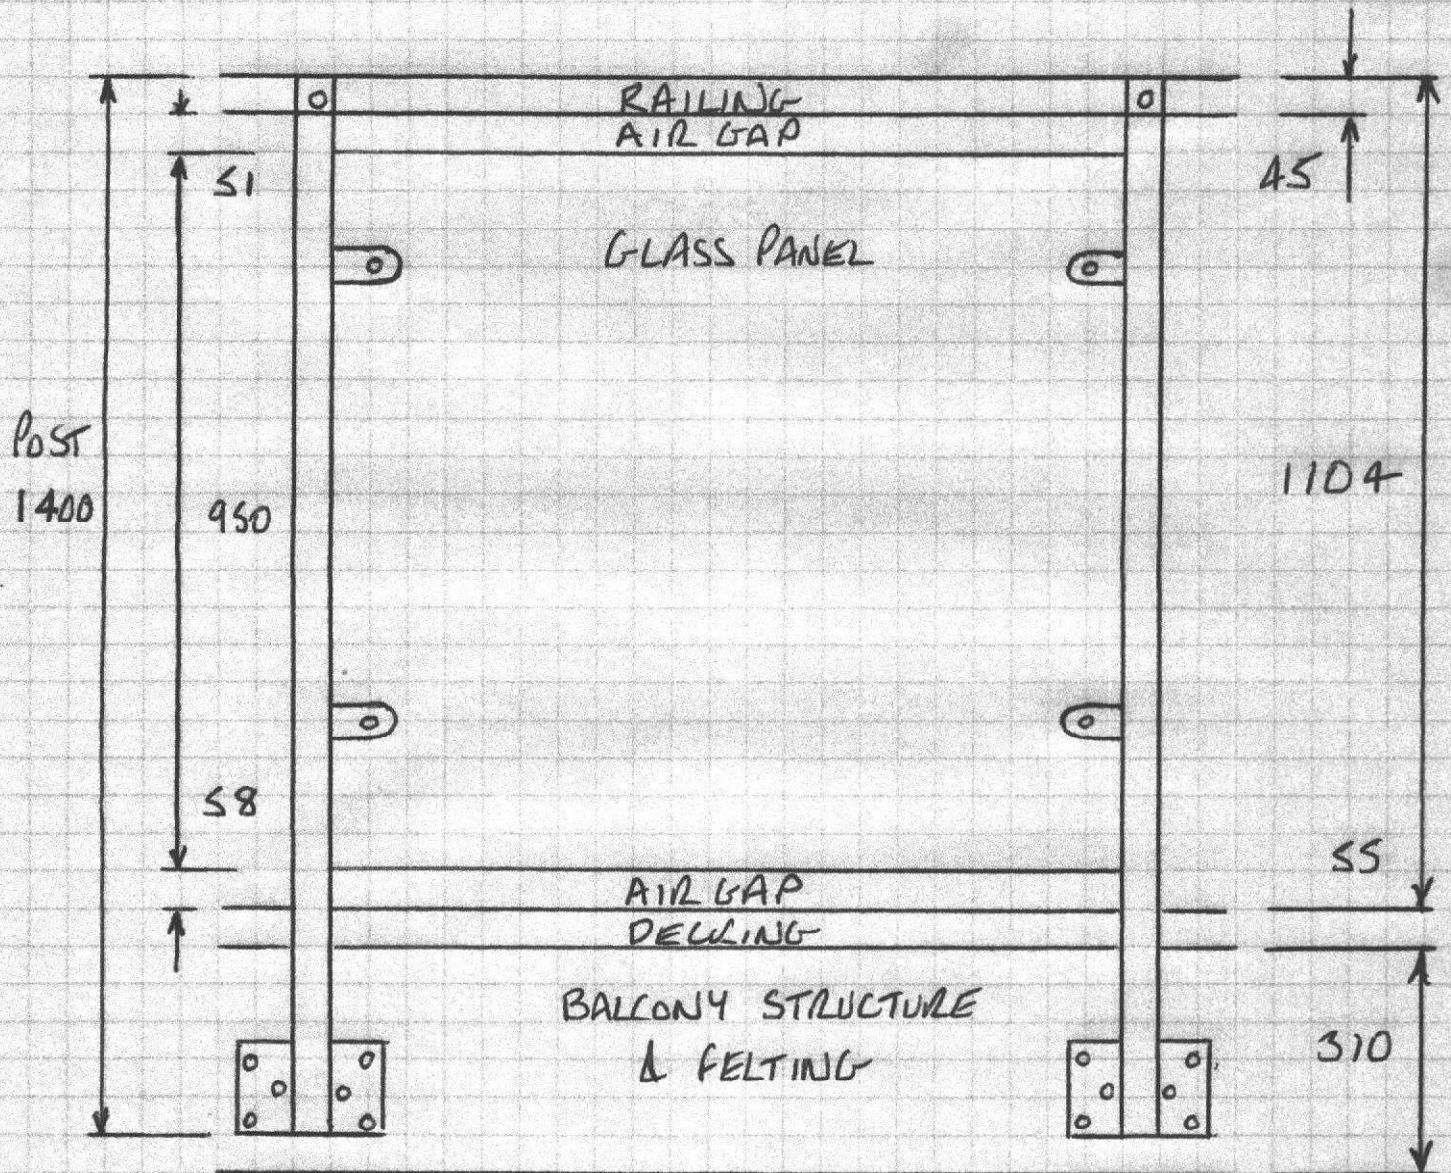

HAVANT BOROUGH
COUNCIL

28 AUG 2020

RECEIVED