



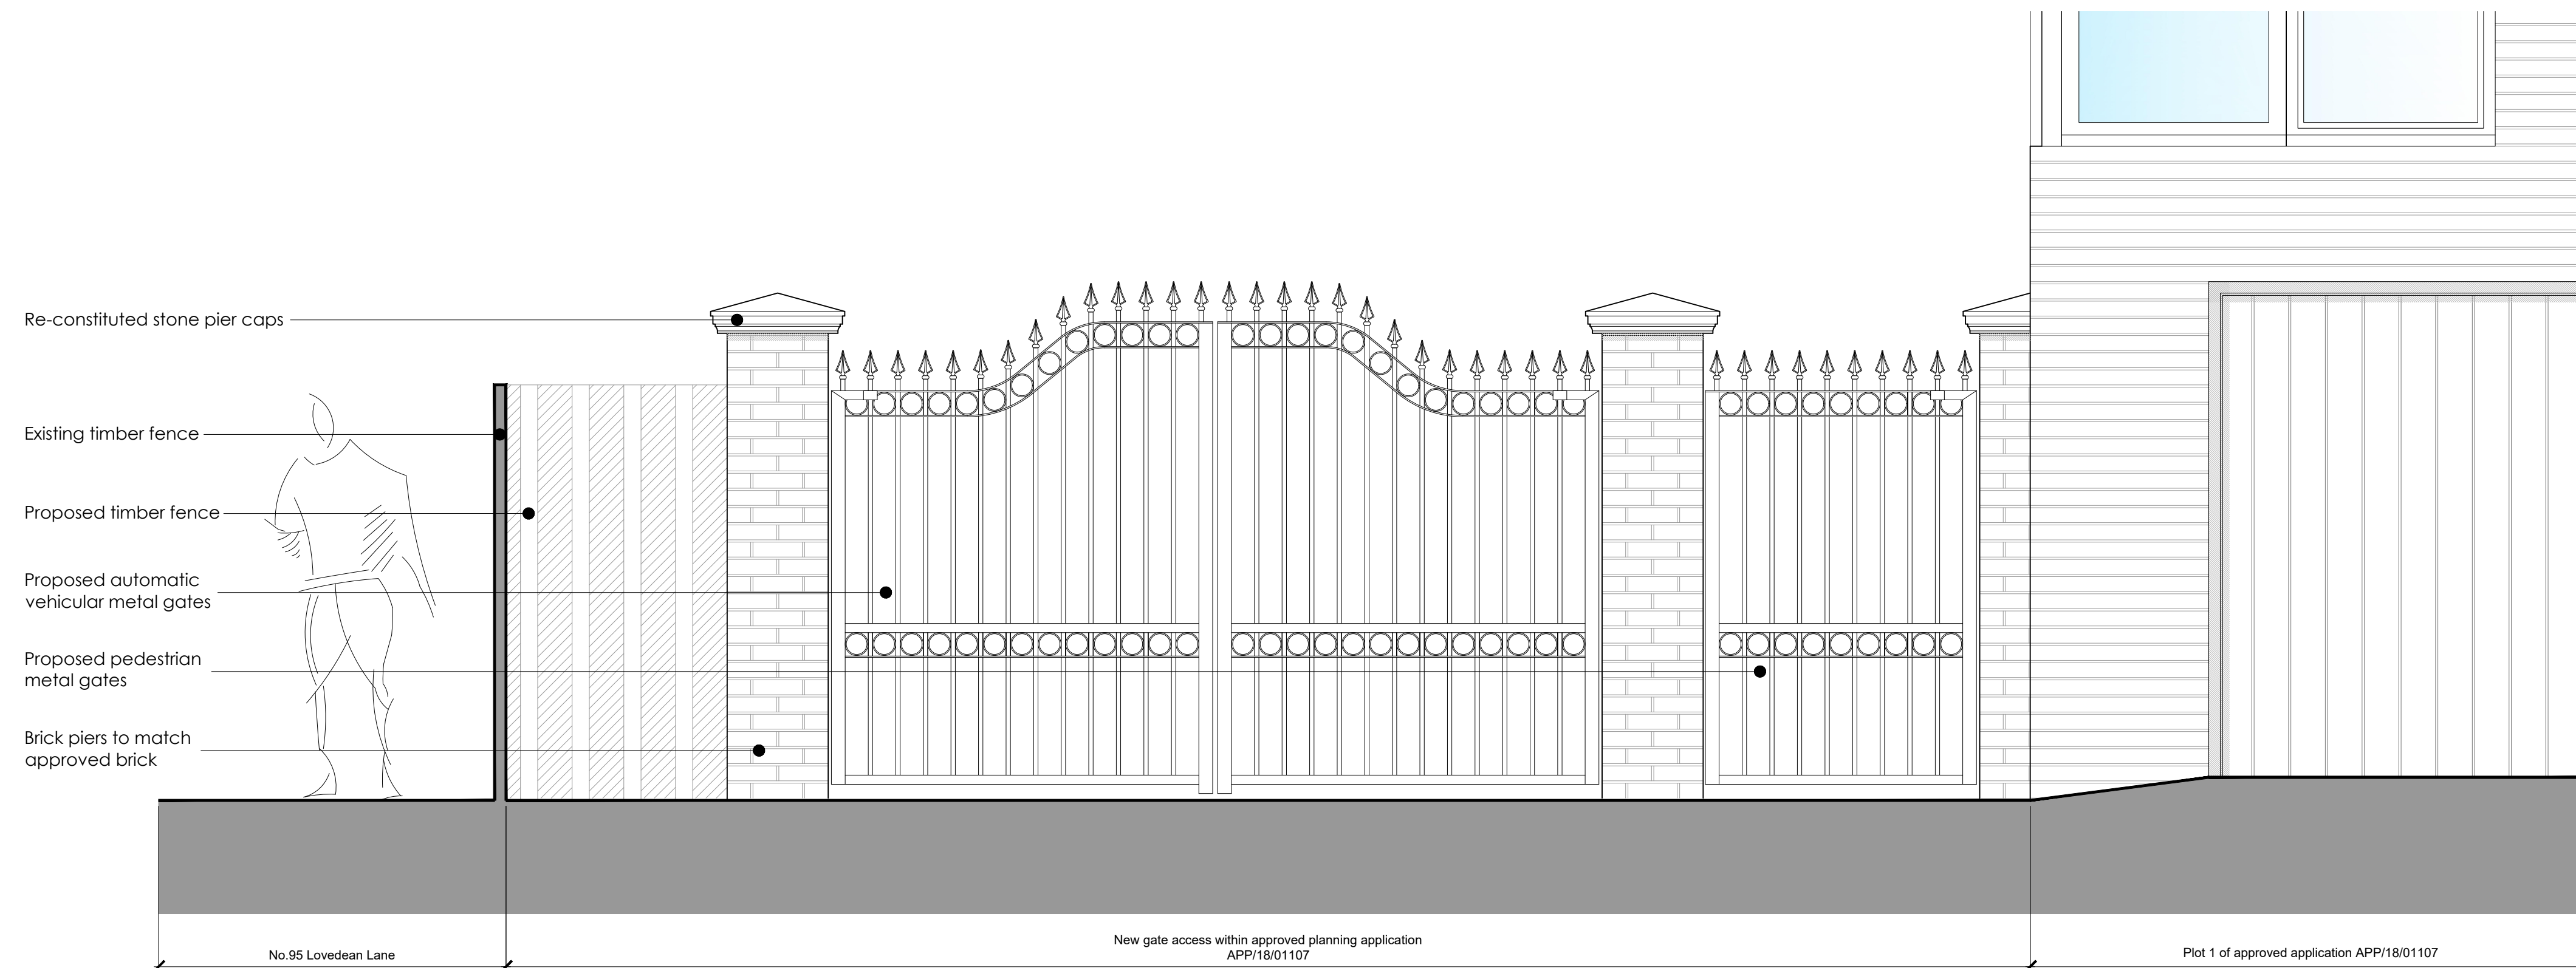

Proposed Elevation
1:20

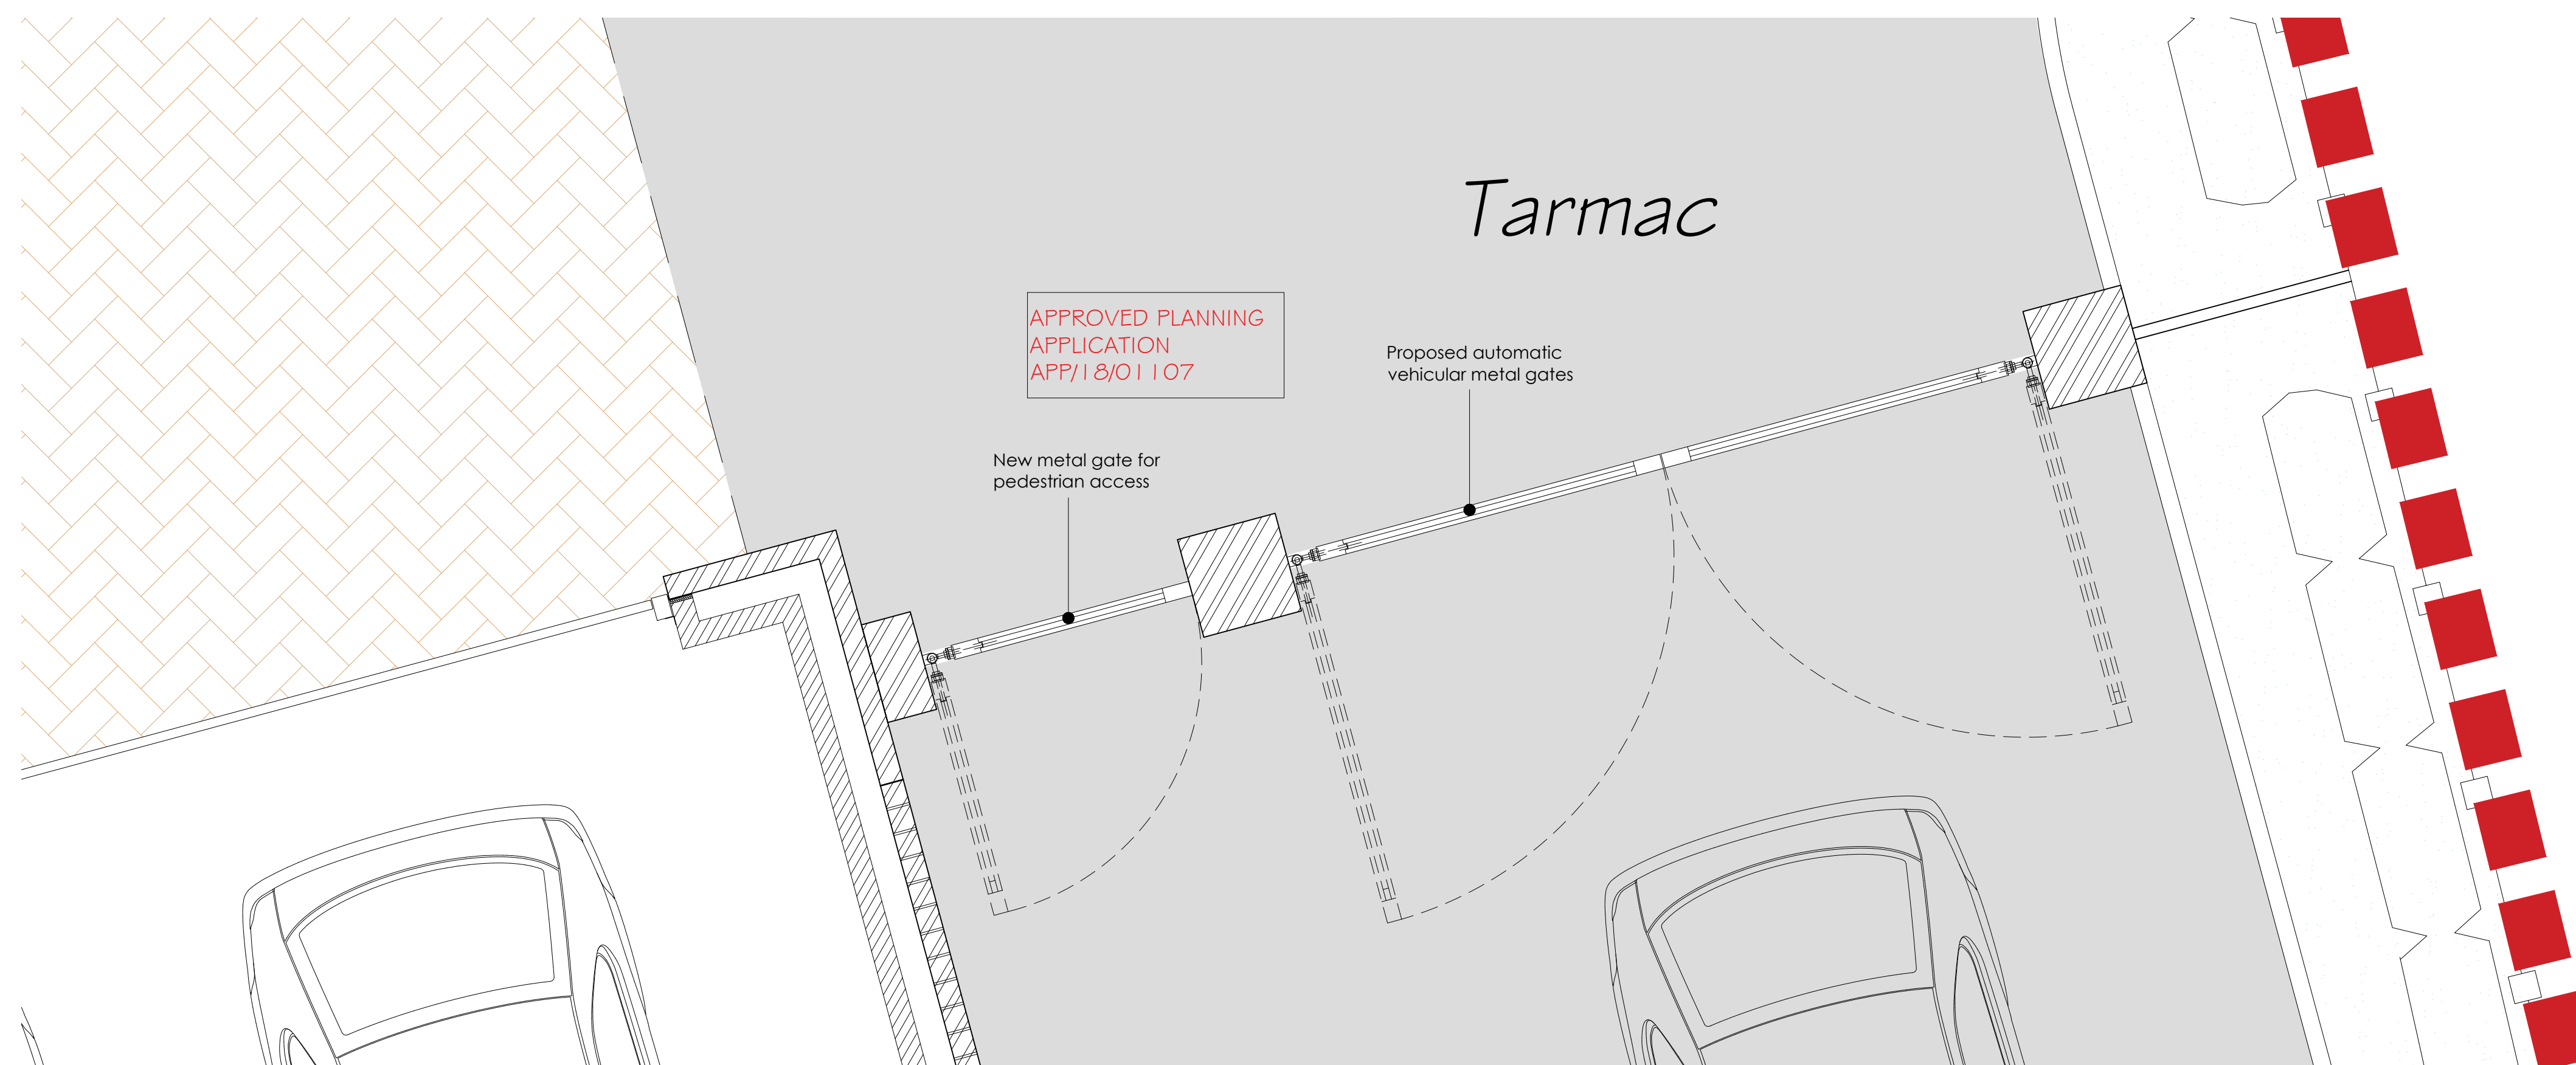

Proposed Plan
1:20

notes:

revisions:

-
-
-
-
-
-
-

to place a revision insert a 'A1REV' block

NOTE: The contractor is responsible for checking all site dimensions and levels. These should be checked prior to the ordering of any components and before the commencement of the works. All discrepancies should be brought to the attention of the Contract Administrator

Fryer & Gildone
97A Lovedean Lane
Waterlooville

drawing information

title: As Proposed Plan & Elevation

status: Preliminary

date: June 2020

scale: 1:20 @A1

drawn: SCR

chk'd: CR

job:

1085

dwg:

1123

rev:

/

R&R DESIGN
STUDIO LTD