

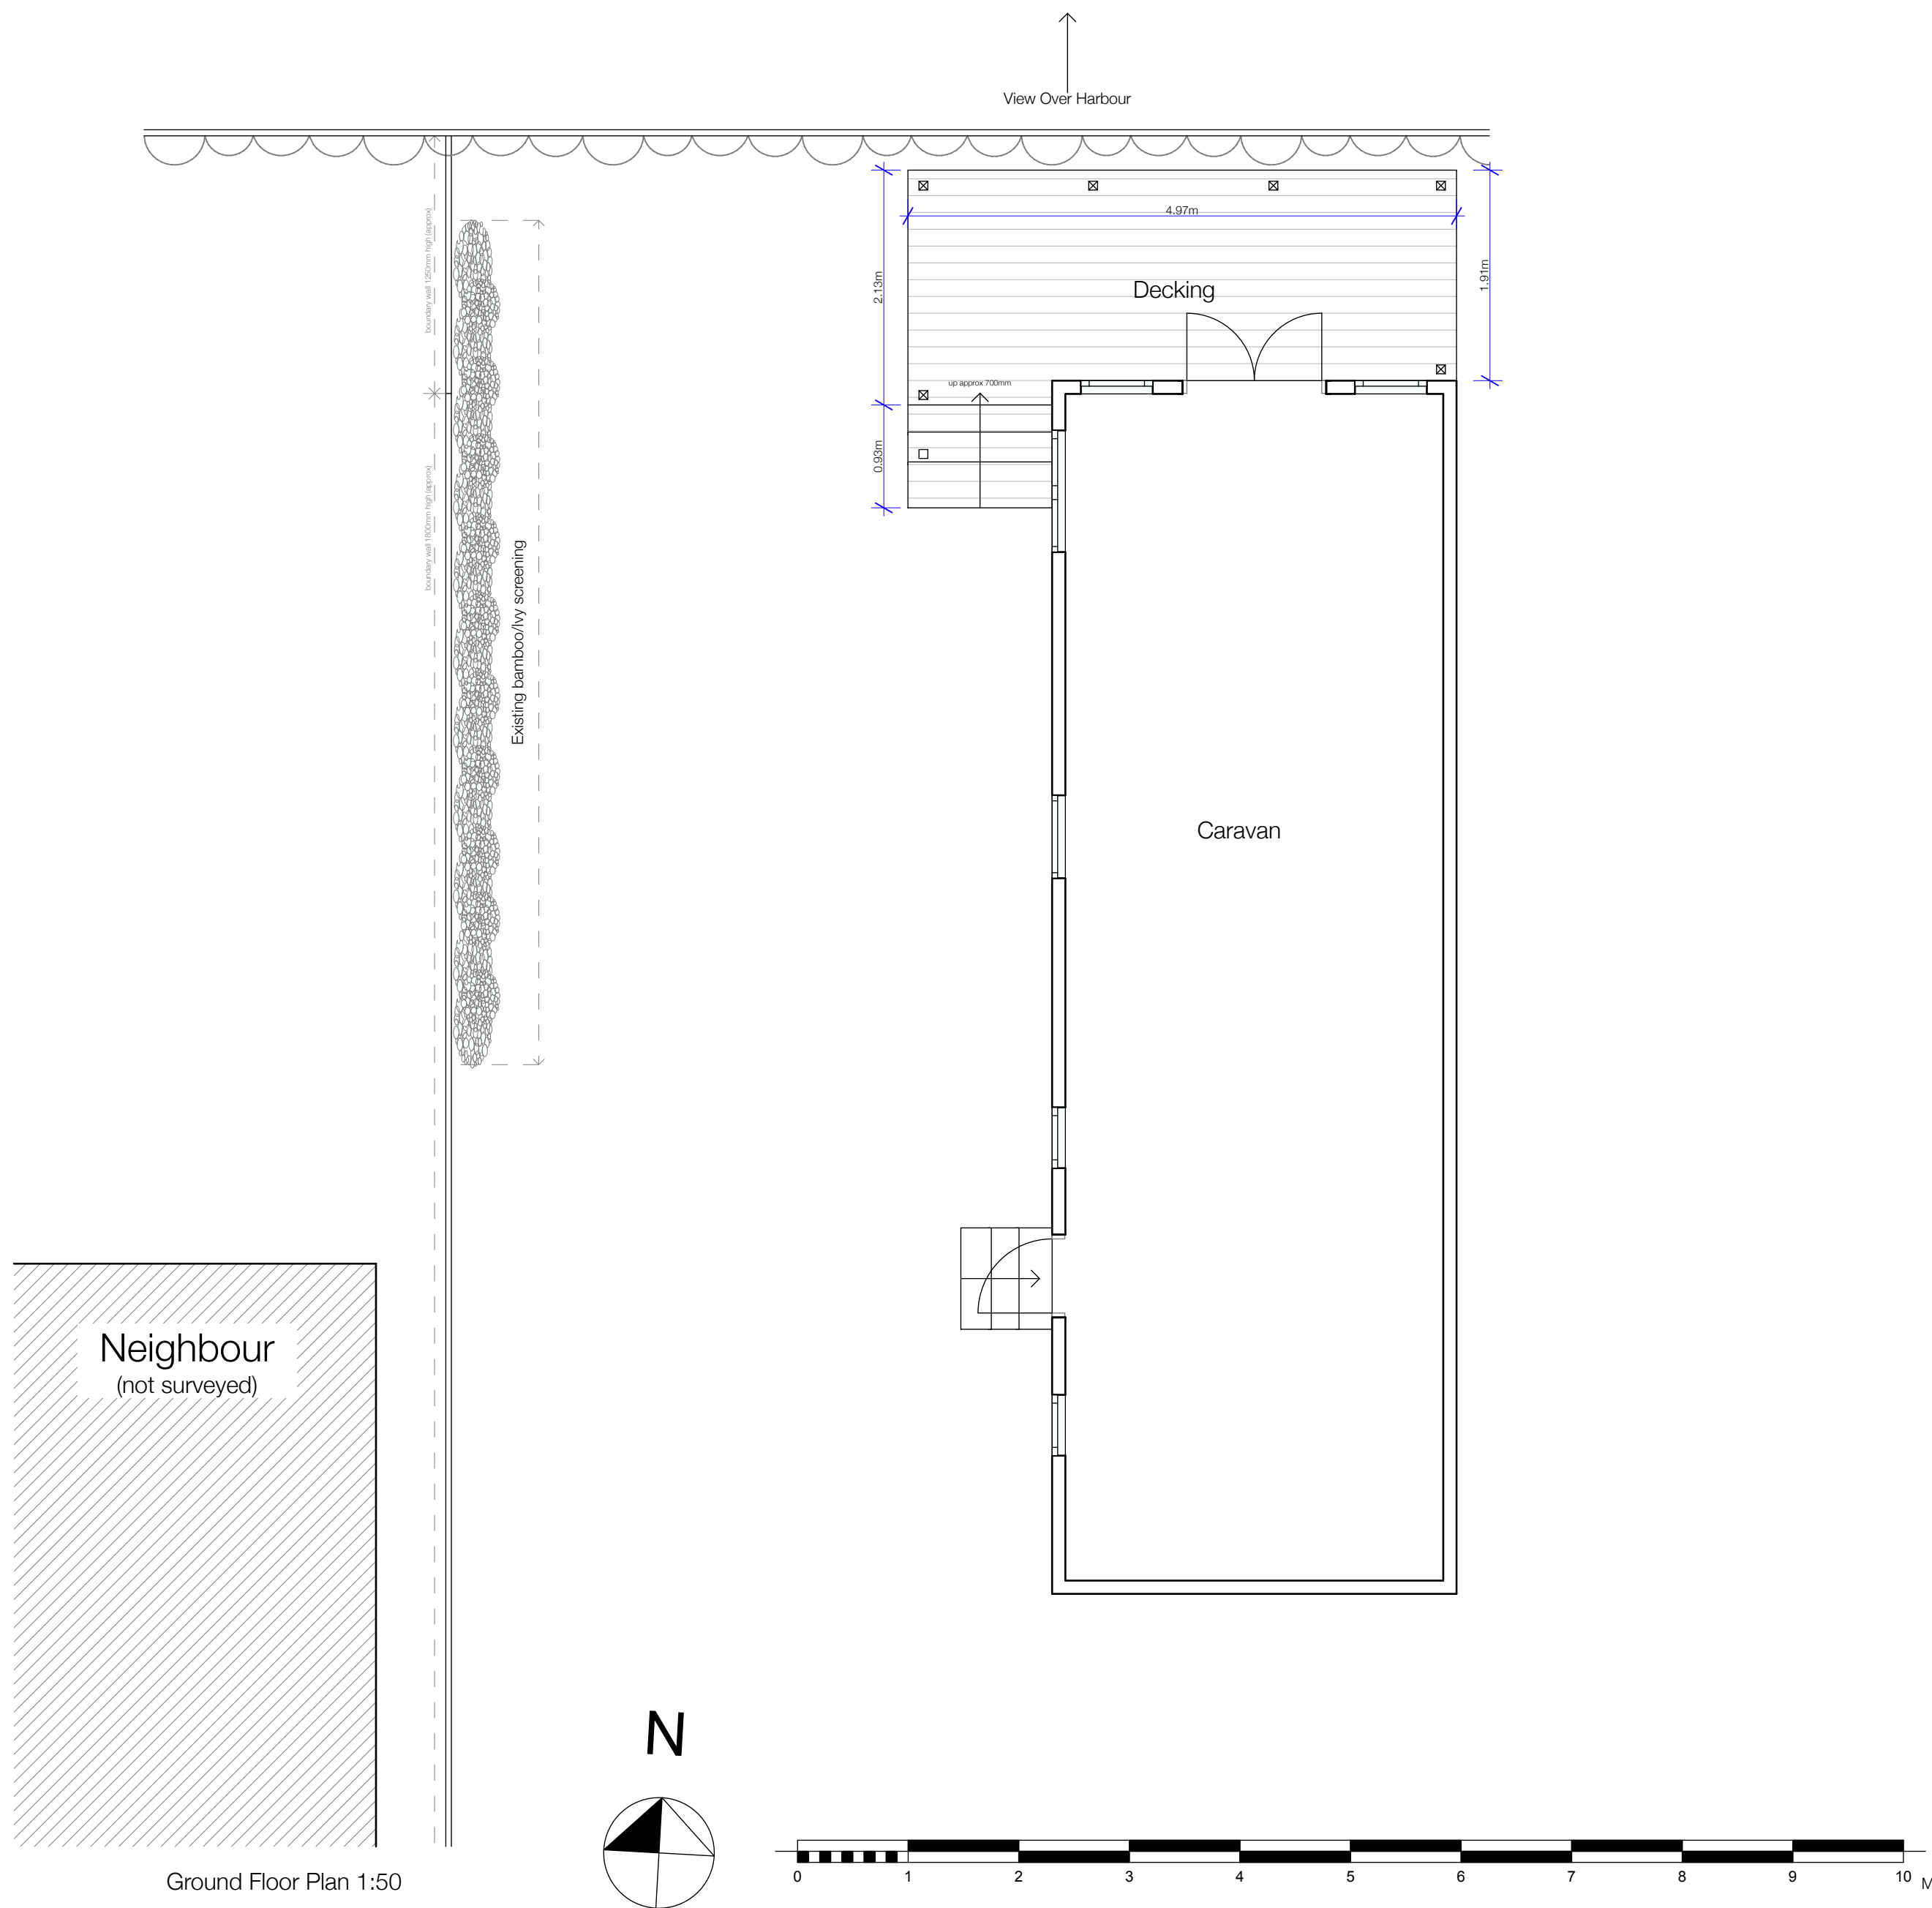



Side (West) elevation 1:100

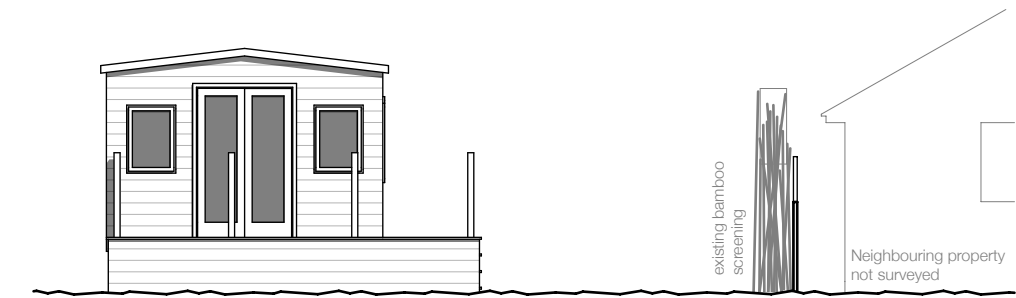

Rear (North) elevation 1:100

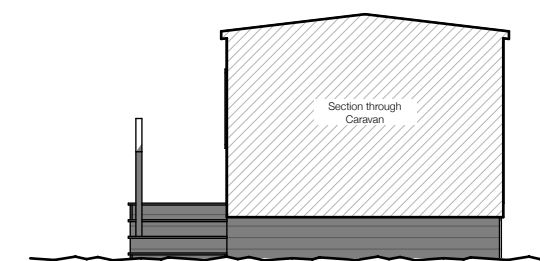

Section Looking (North) Rear 1:100

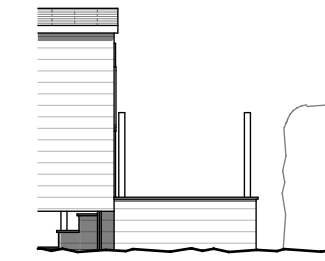

Partial side (East) elevation 1:100



Existing Drawings		Date 18/12/2019
The Hollies 47 Itchenor Road Hampshire PO11 9SN		Rev: B
		Scale 1:100, 1:50@A2
		EX_001