
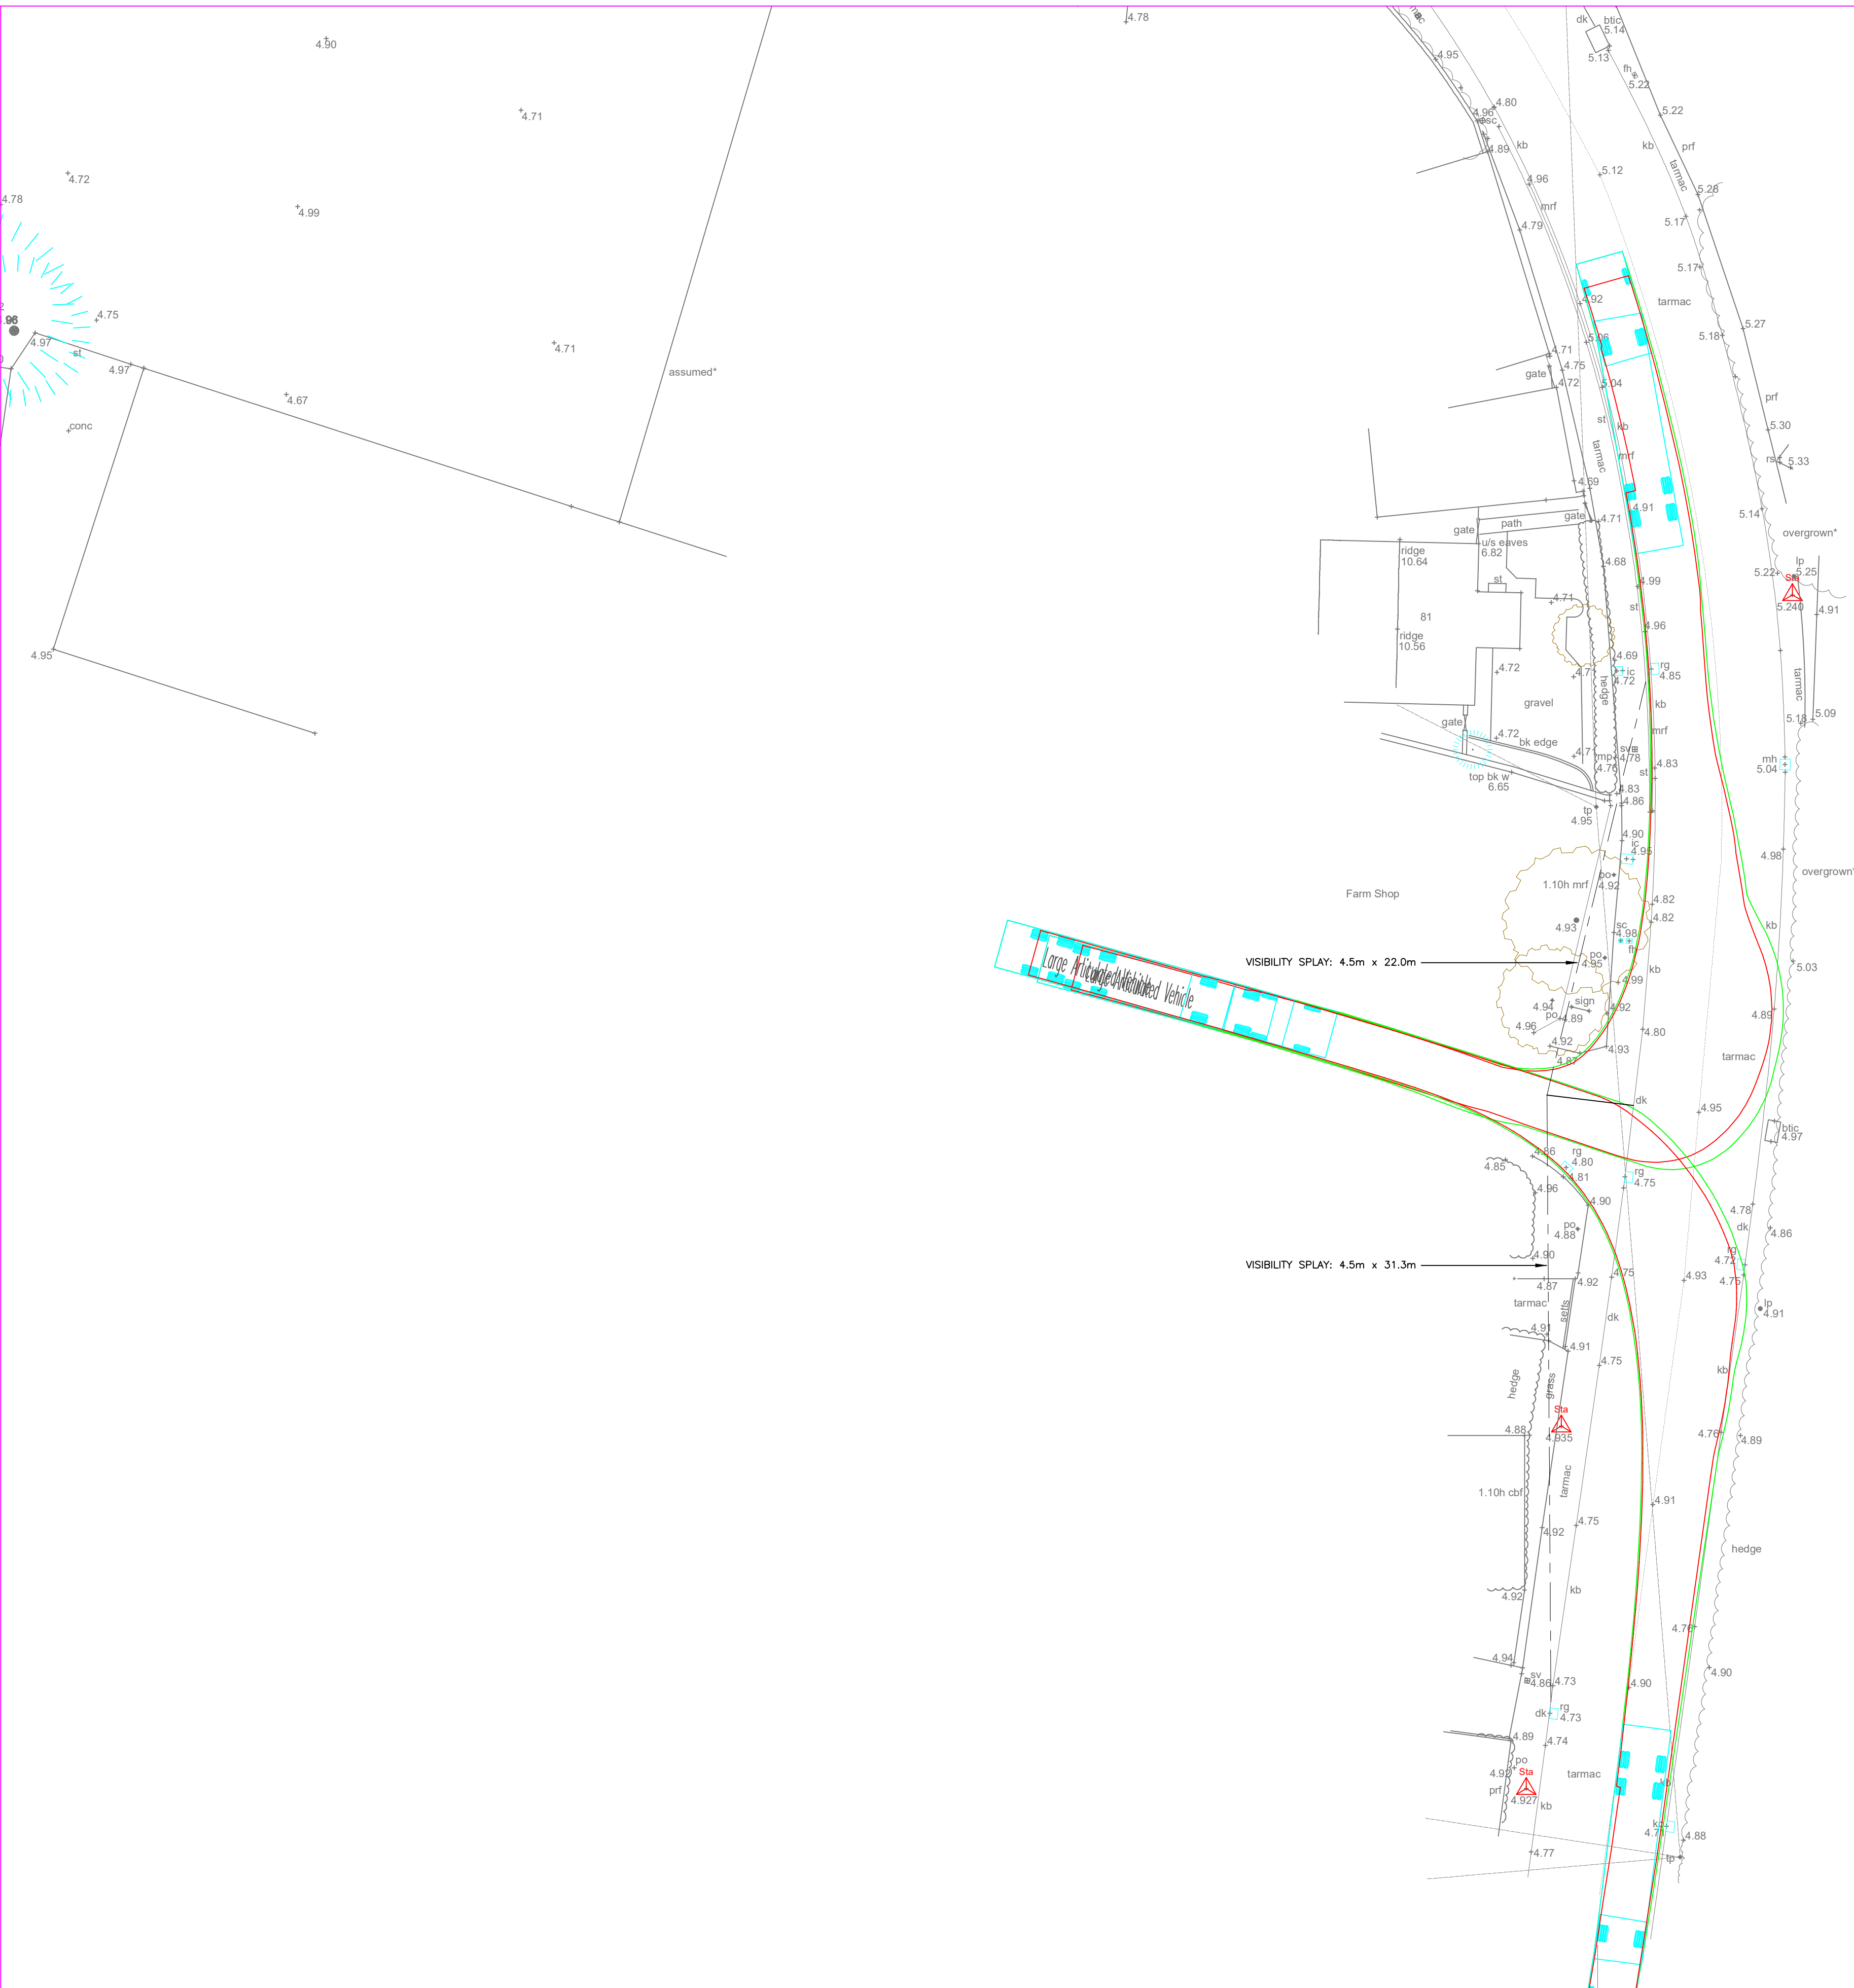


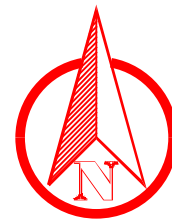

PRELIMINARY

						CLIENT	Mr S WILSON STOKE FRUIT FARM SHOP HAVANT ROAD, HAYYLING ISLAND				HEAD OFFICE: 11 AVON CLOSE BOGNOR REGIS WEST SUSSEX PO22 6BX TEL: 07776 070088				WILTSHIRE OFFICE PENBRYN SOUTH LANE NOMANSLAND SP5 2BZ TEL: 07768 533426				SOMERSET OFFICE: 23 BELVEDERE LANDSDOWN ROAD BATH BA1 5ED TEL: 07813 691989				DRAWN JEMR	SCHEME PROPOSED VEHICULAR ACCESS				DRAWING TITLE EXISTING ACCESS LARGE ARTICULATED VEHICLE			
																							CAD JEMR								
																							CHECKED KCP KCP								
REV.	AMENDMENT																						DATE	DRAWN	CHKD	APPD	APPROVED PSF PSF		SCALE 1:200		DATE DEC '19