


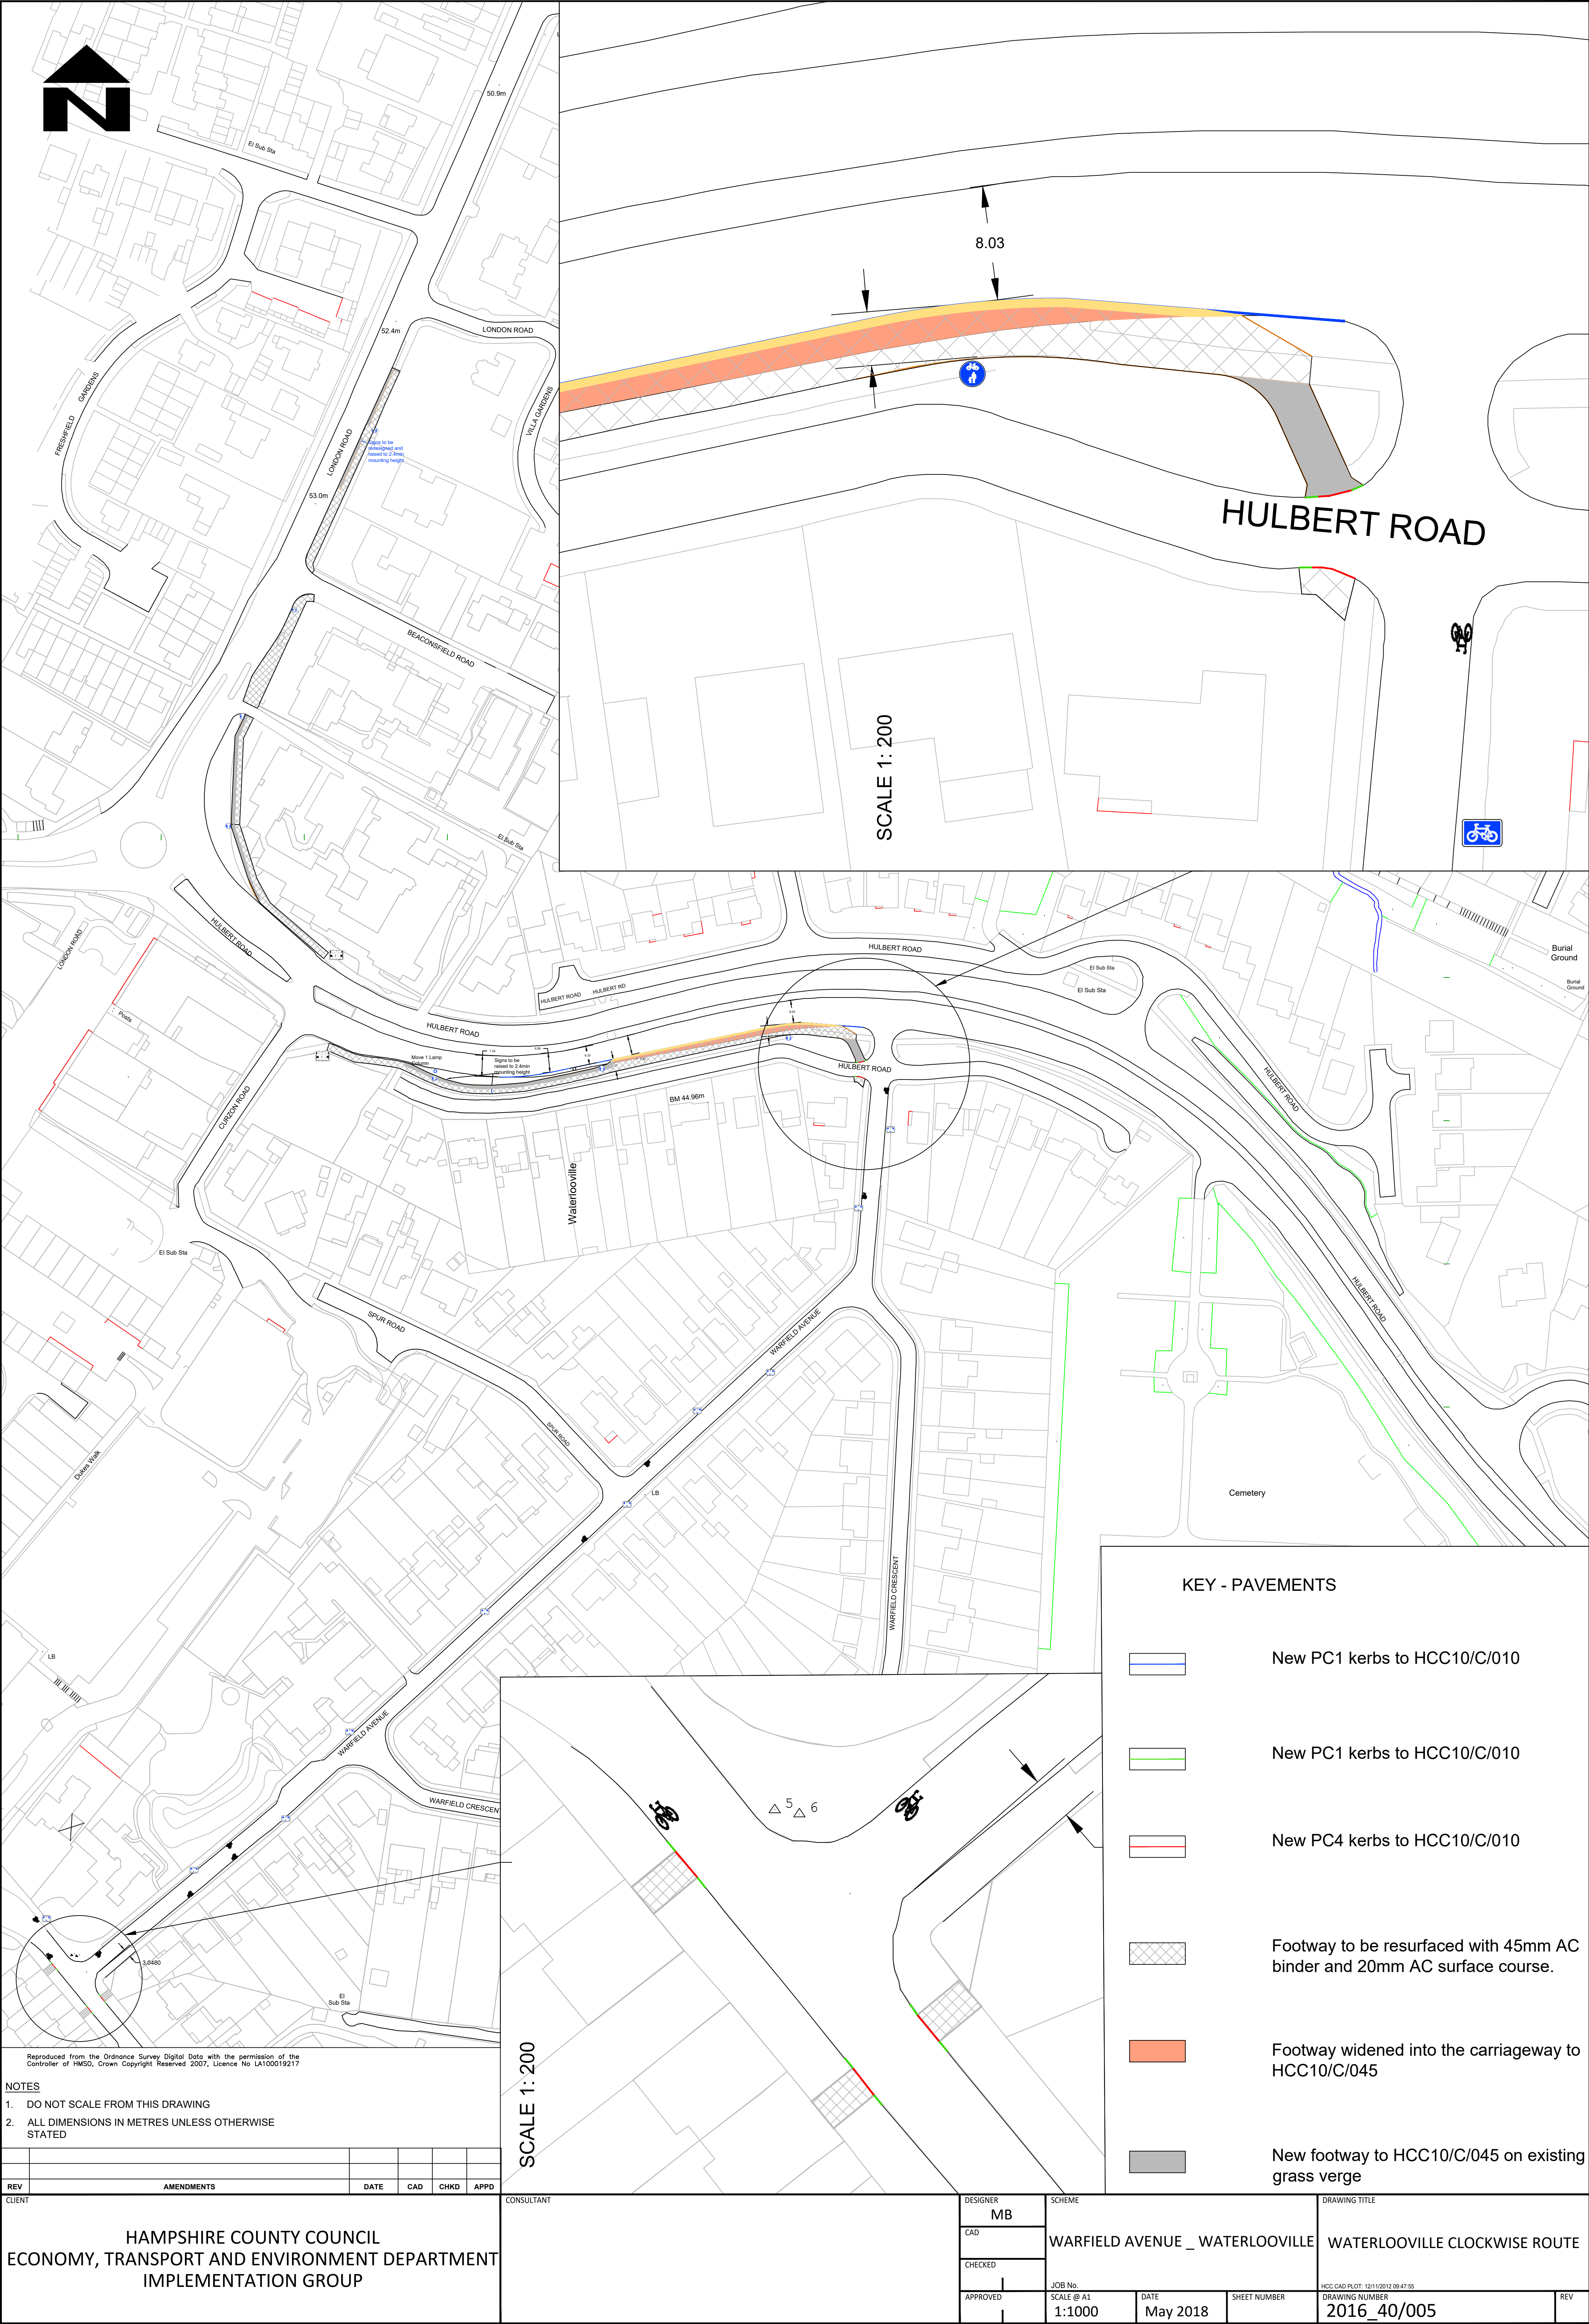

KEY - PAVEMENTS

- New PC1 kerbs to HCC10/C/010
- New PC1 kerbs to HCC10/C/010
- New PC4 kerbs to HCC10/C/010
- Footway to be resurfaced with 45mm AC binder and 20mm AC surface course.
- Footway widened into the carriageway to HCC10/C/045
- New footway to HCC10/C/045 on existing grass verge

SCALE 1:200

SCALE 1:200

HULBERT ROAD

