

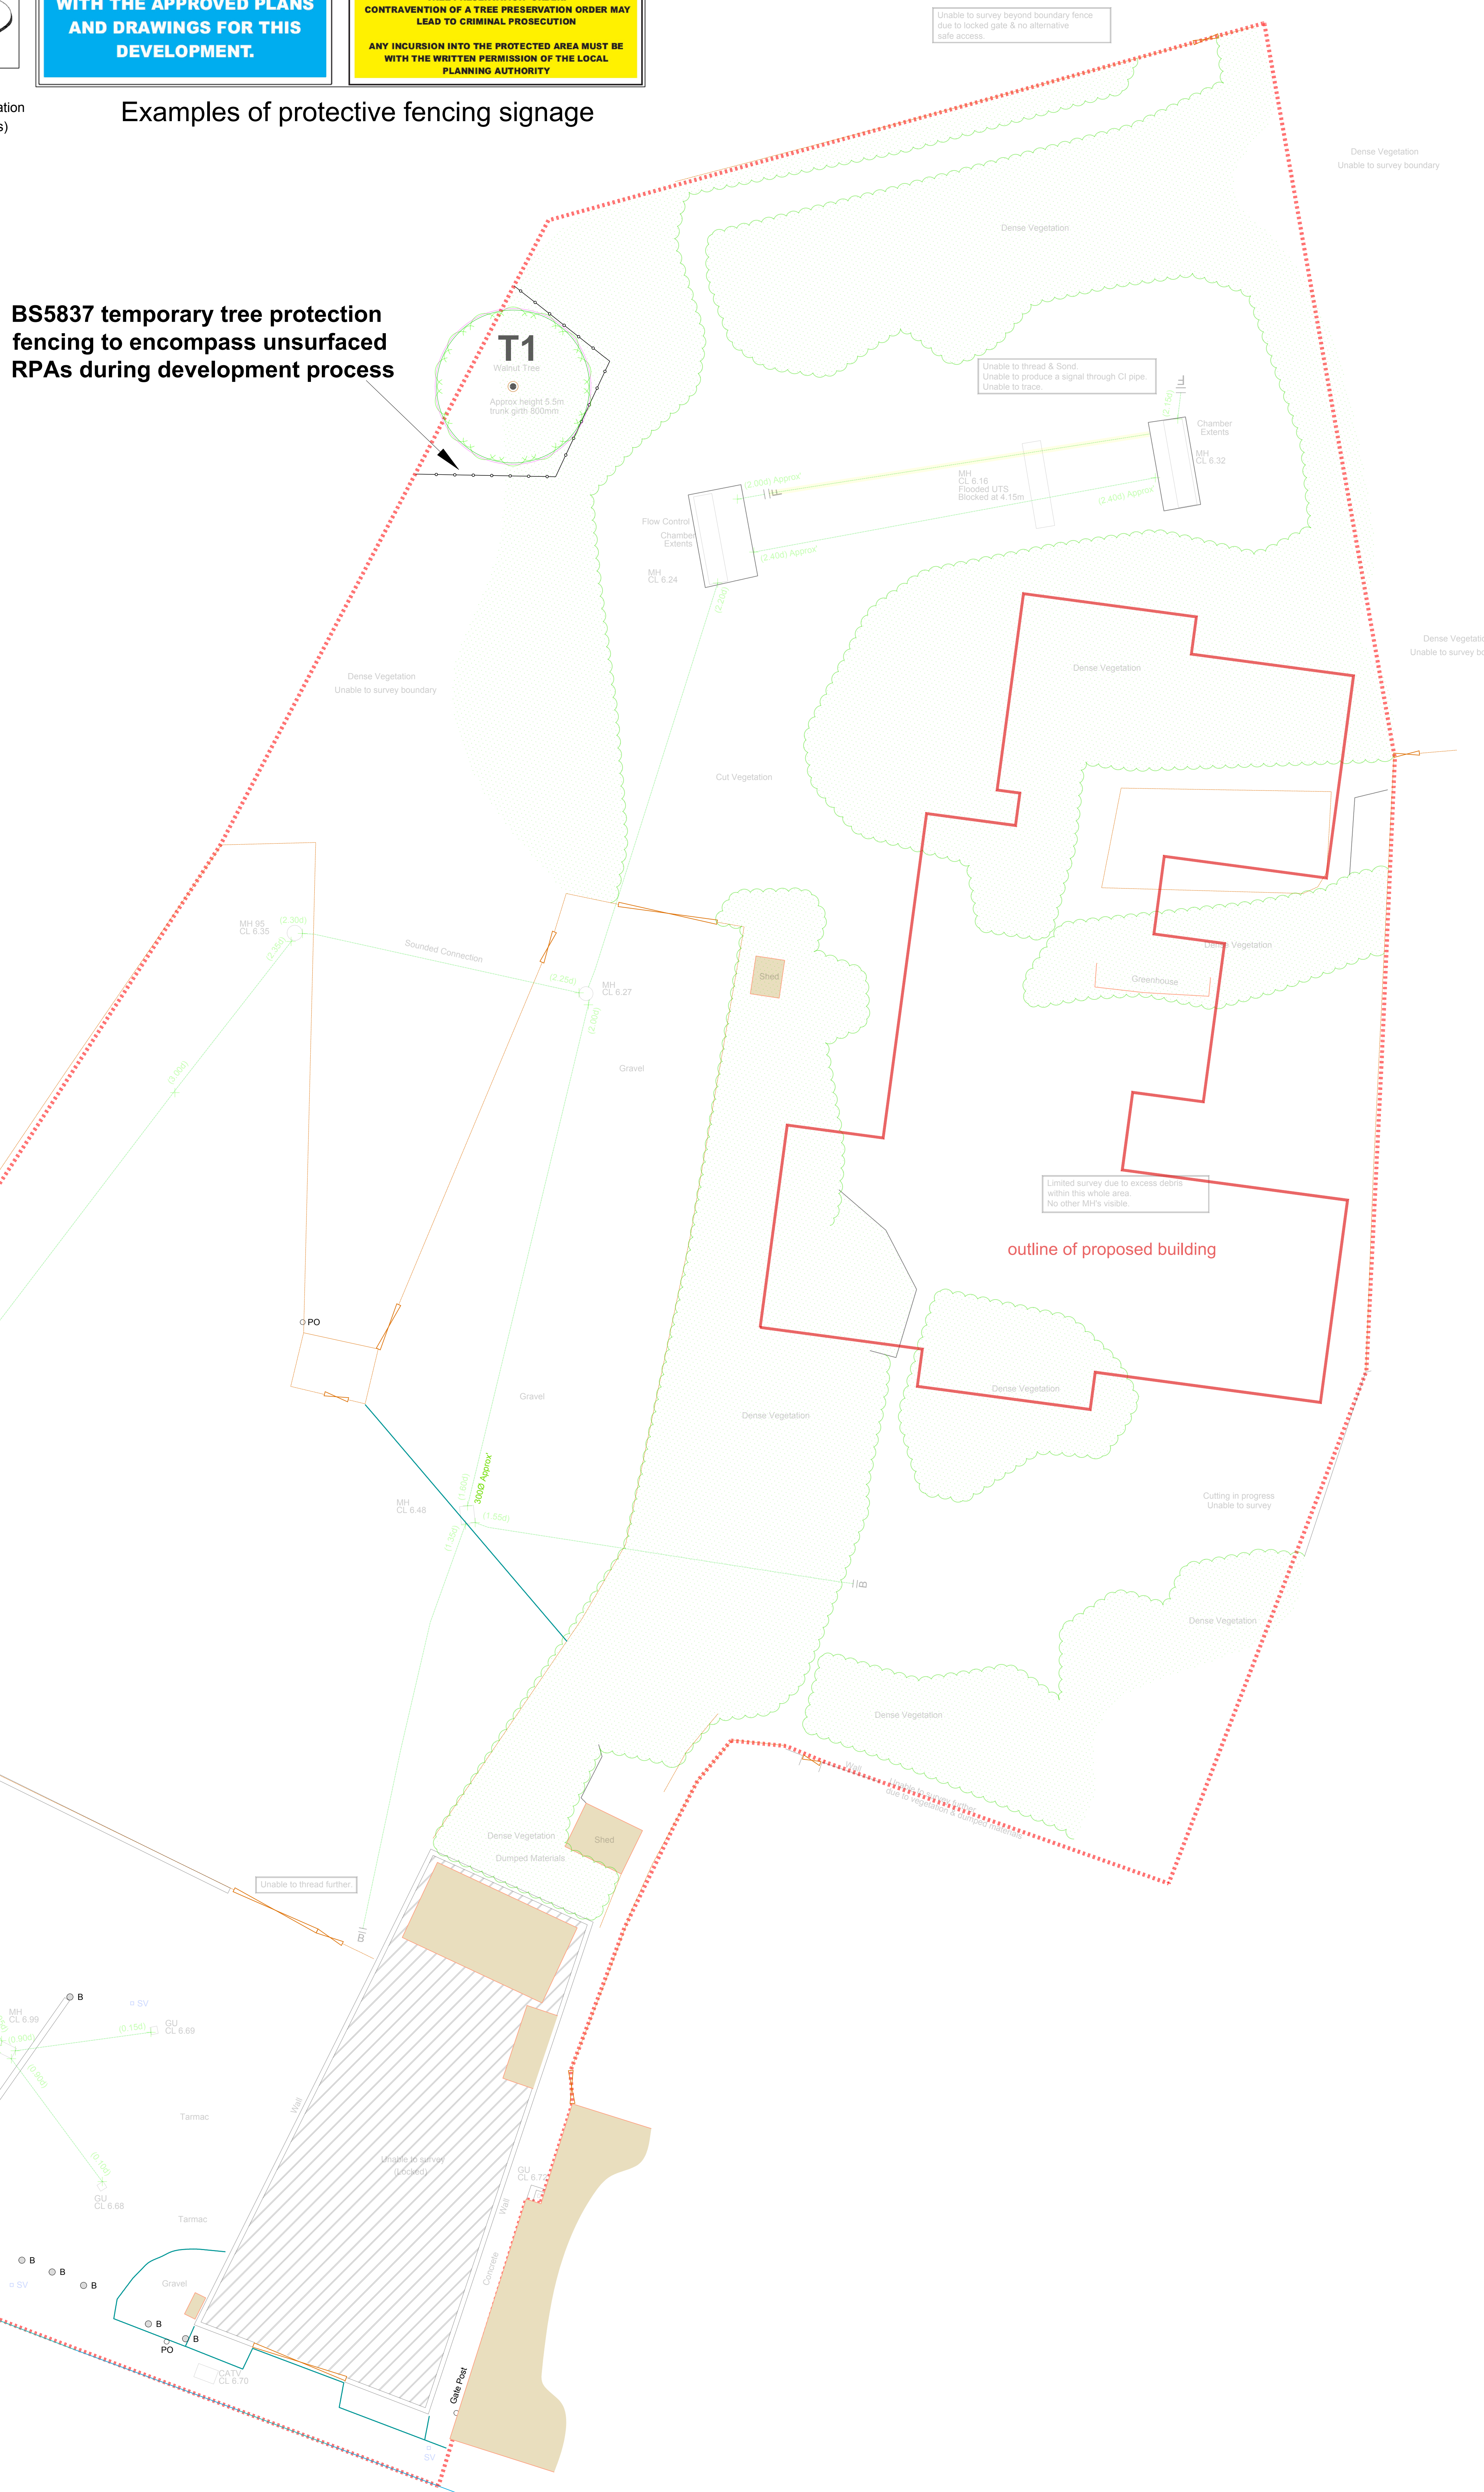
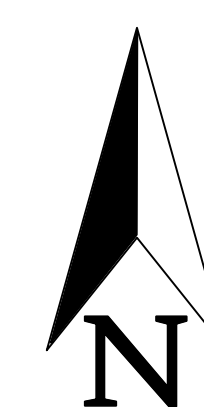


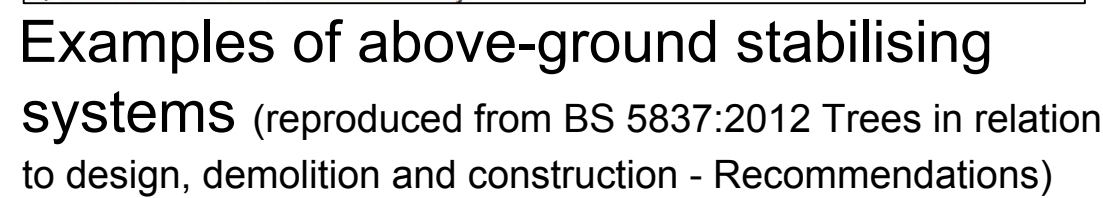

BS 5837:2012
Tree Retention Categories
(tree stems & numbers)

High quality	(A)	
Moderate quality	(B)	
Low quality	(C)	
Unsuitable for Retention	(U)	

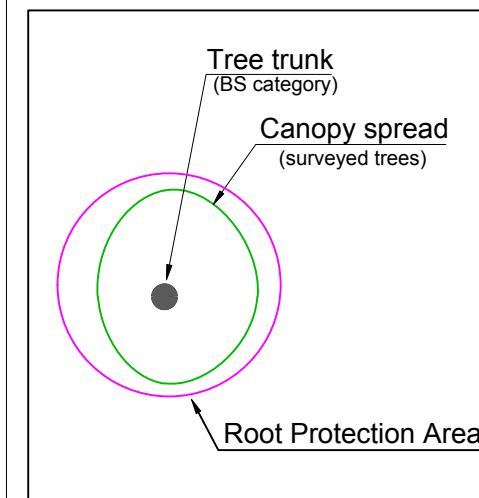

BS5837:2012 compliant protective fencing



17 Woodside Avenue
Alverstone Garden Village
Isle of Wight
PO36 0JD

M: 07867 725238
E: info@woodsidetrees.co.uk
W: www.woodsidetrees.co.uk

CLIENT: Pdp Architecture LLP
PROJECT: 178A West Street, Redhampton

DRAWING TITLE:
Tree Constraints & Protection Plan

DRAWING NO: AS/MS/0520 TCPP	REV.
---------------------------------------	-------------

DRAWN BY: AS	DATE: 18.05.2020
SCALE: 1:100 @ A0	

© Woodside Tree Consultancy