


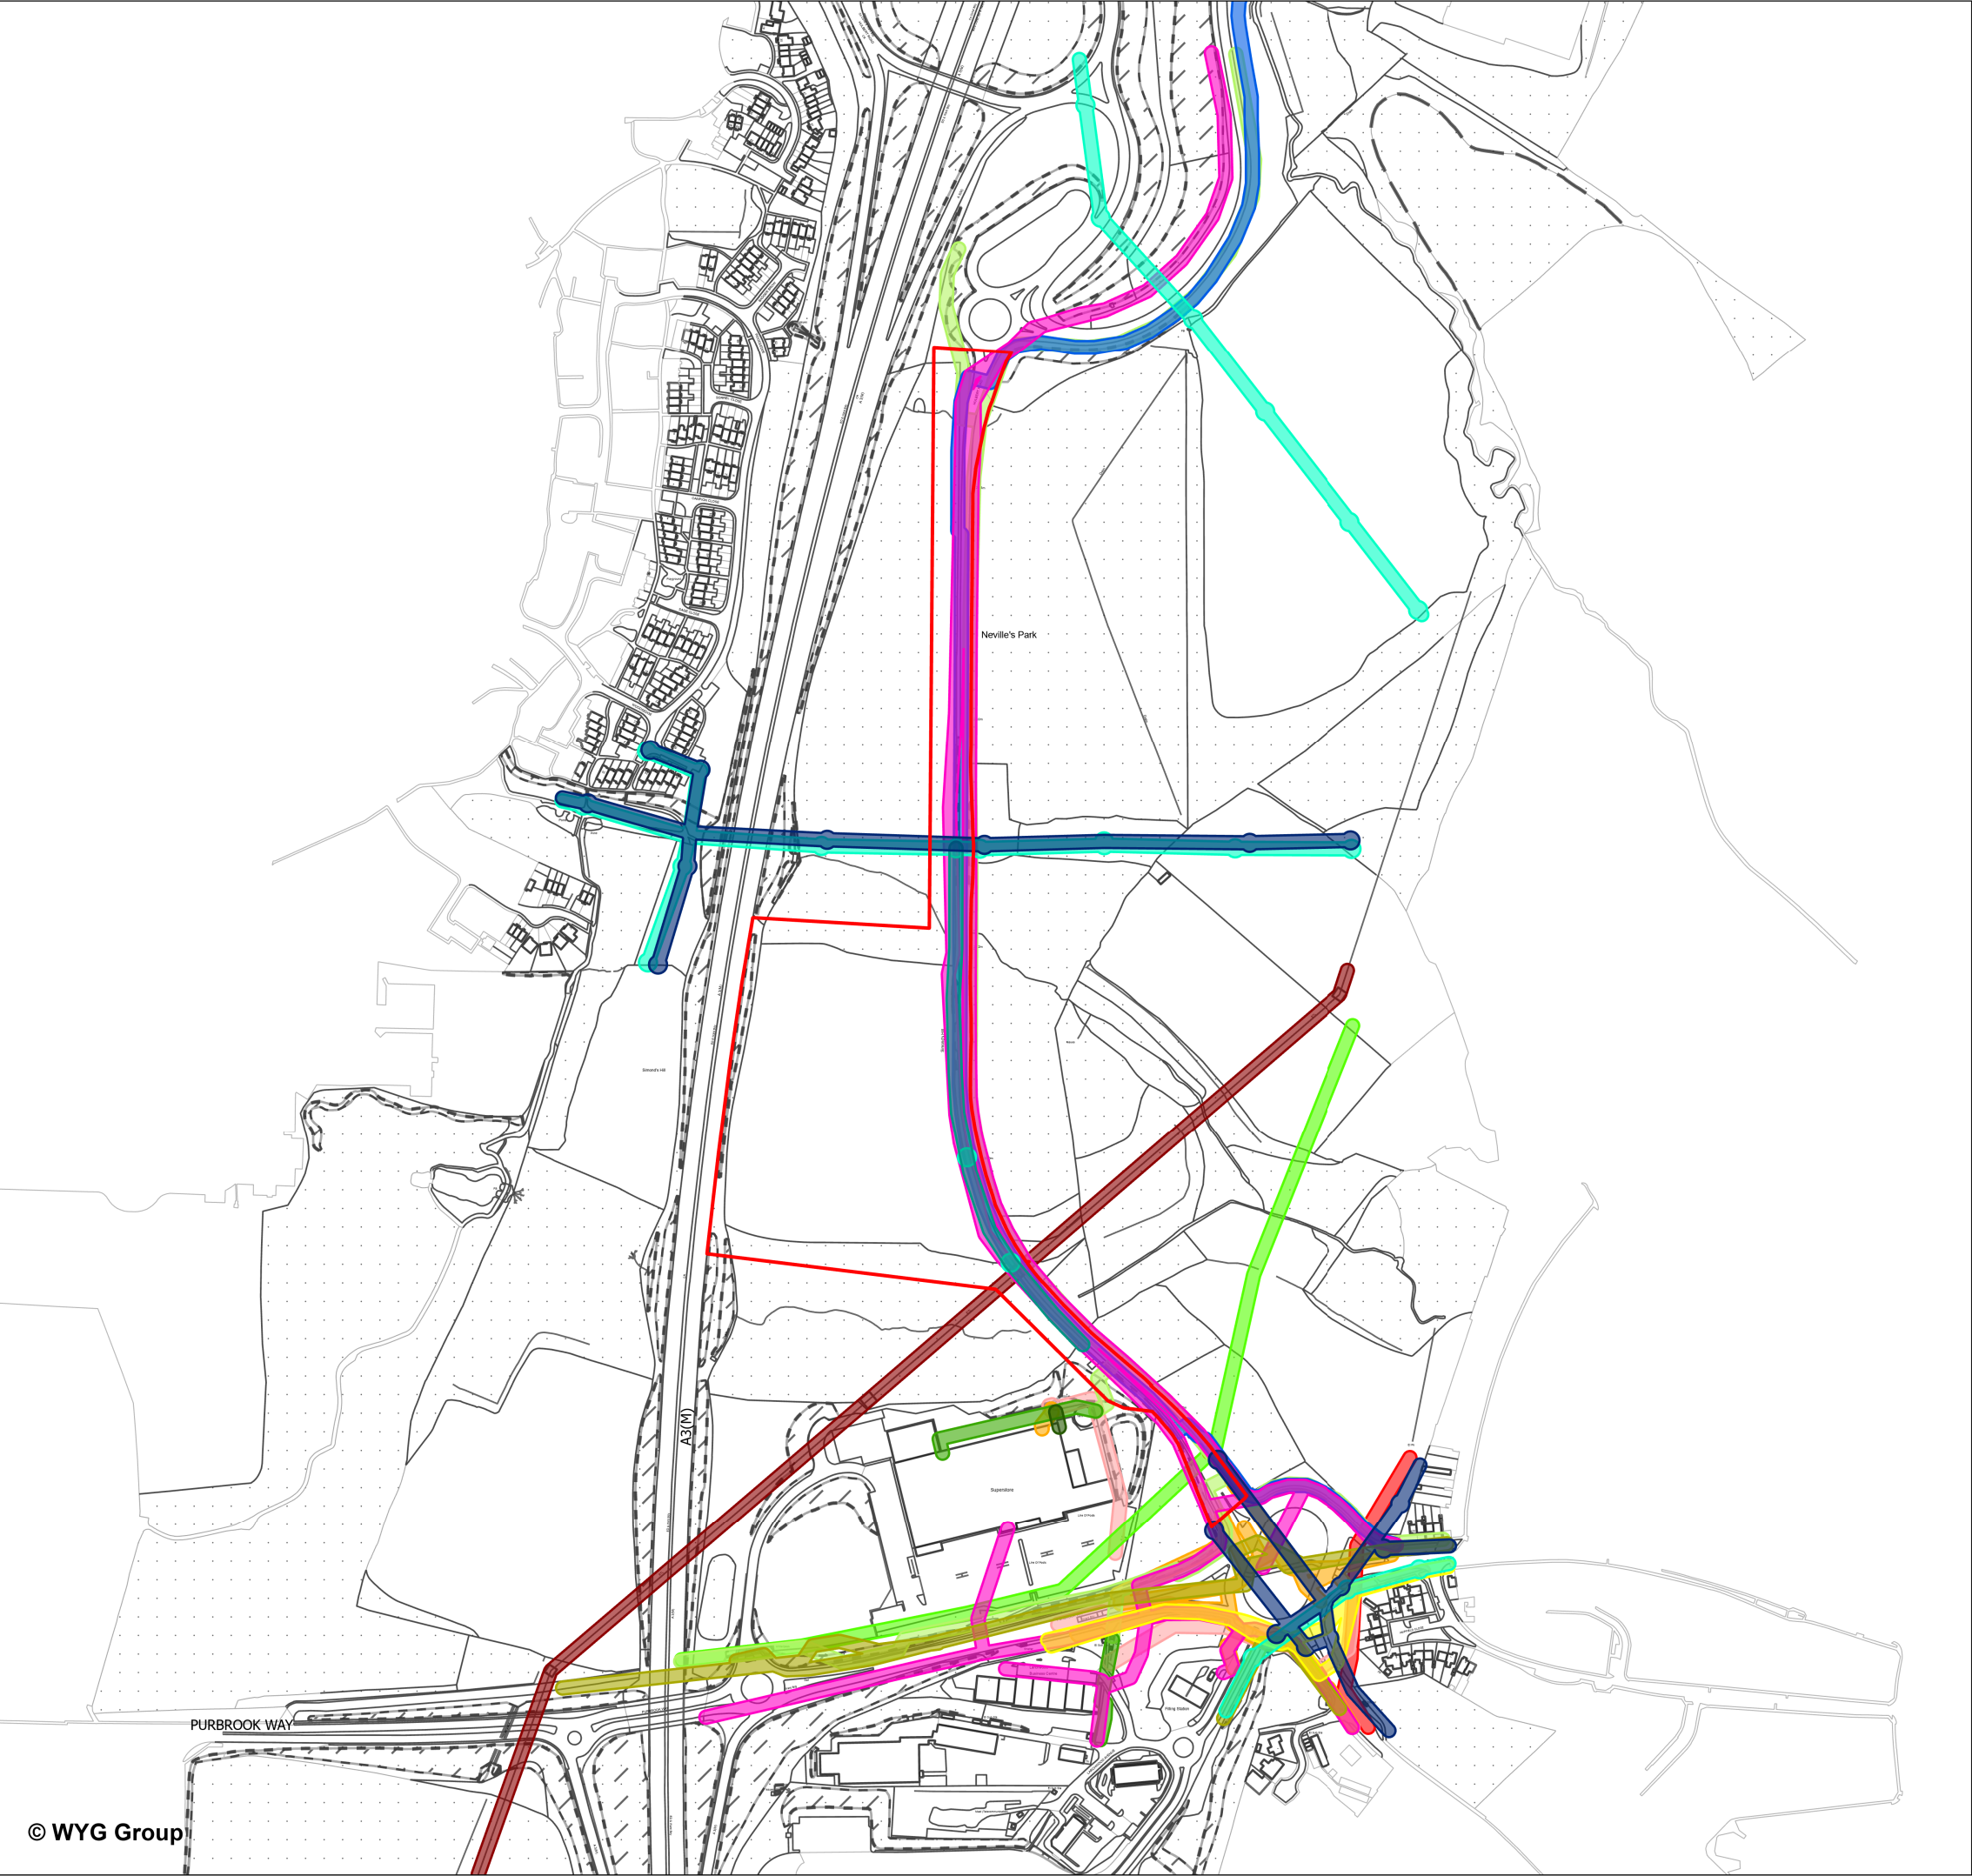

Utilities Plan
Hulbert Road, Havant



Planning Application Boundary


Indicative area for utilities

- EHV ELECTRIC - 132kV - SSE
- EHV ELECTRIC - 33kV - SSE
- HV ELECTRICITY - 11kV - SSE
- LV ELECTRICITY - SSE
- GAS MAIN (HIGH PRESSURE) - SGN
- GAS MAIN (MEDIUM PRESSURE) - SGN
- GAS MAIN (LOW PRESSURE) - SGN
- GAS MAIN (LOW PRESSURE) GTC
- WATER MAIN - PORTSMOUTH WATER
- OPENREACH DUCTS
- VIRGIN MEDIA DUCTS (CONTAINING VODAFONE ASSETS)
- SHARED SSE TELECOMS/CITY FIBRE DUCTS
- FOUL WATER SEWER - SOUTHERN WATER
- FOUL WATER RISING MAIN - SOUTHERN WATER
- SURFACE WATER SEWER - SOUTHERN WATER

Notes:


Drawn by: CL
Checked by: JV
Office: Southampton

Drawing No.
Revision No.

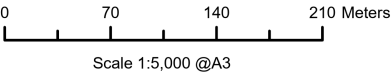

25 March 2020
NGR: 469540E 108262N

© Crown Copyright All rights reserved. Licence number: 100019980

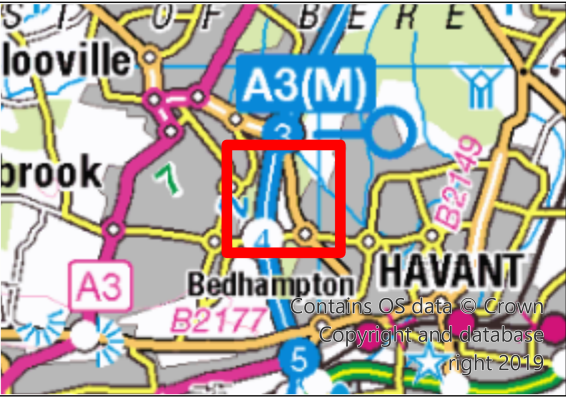

The Pavilion, 1st Floor
Botleigh Grange
Office Campus
Hedge End
Southampton
Hampshire, SO30 2AF