



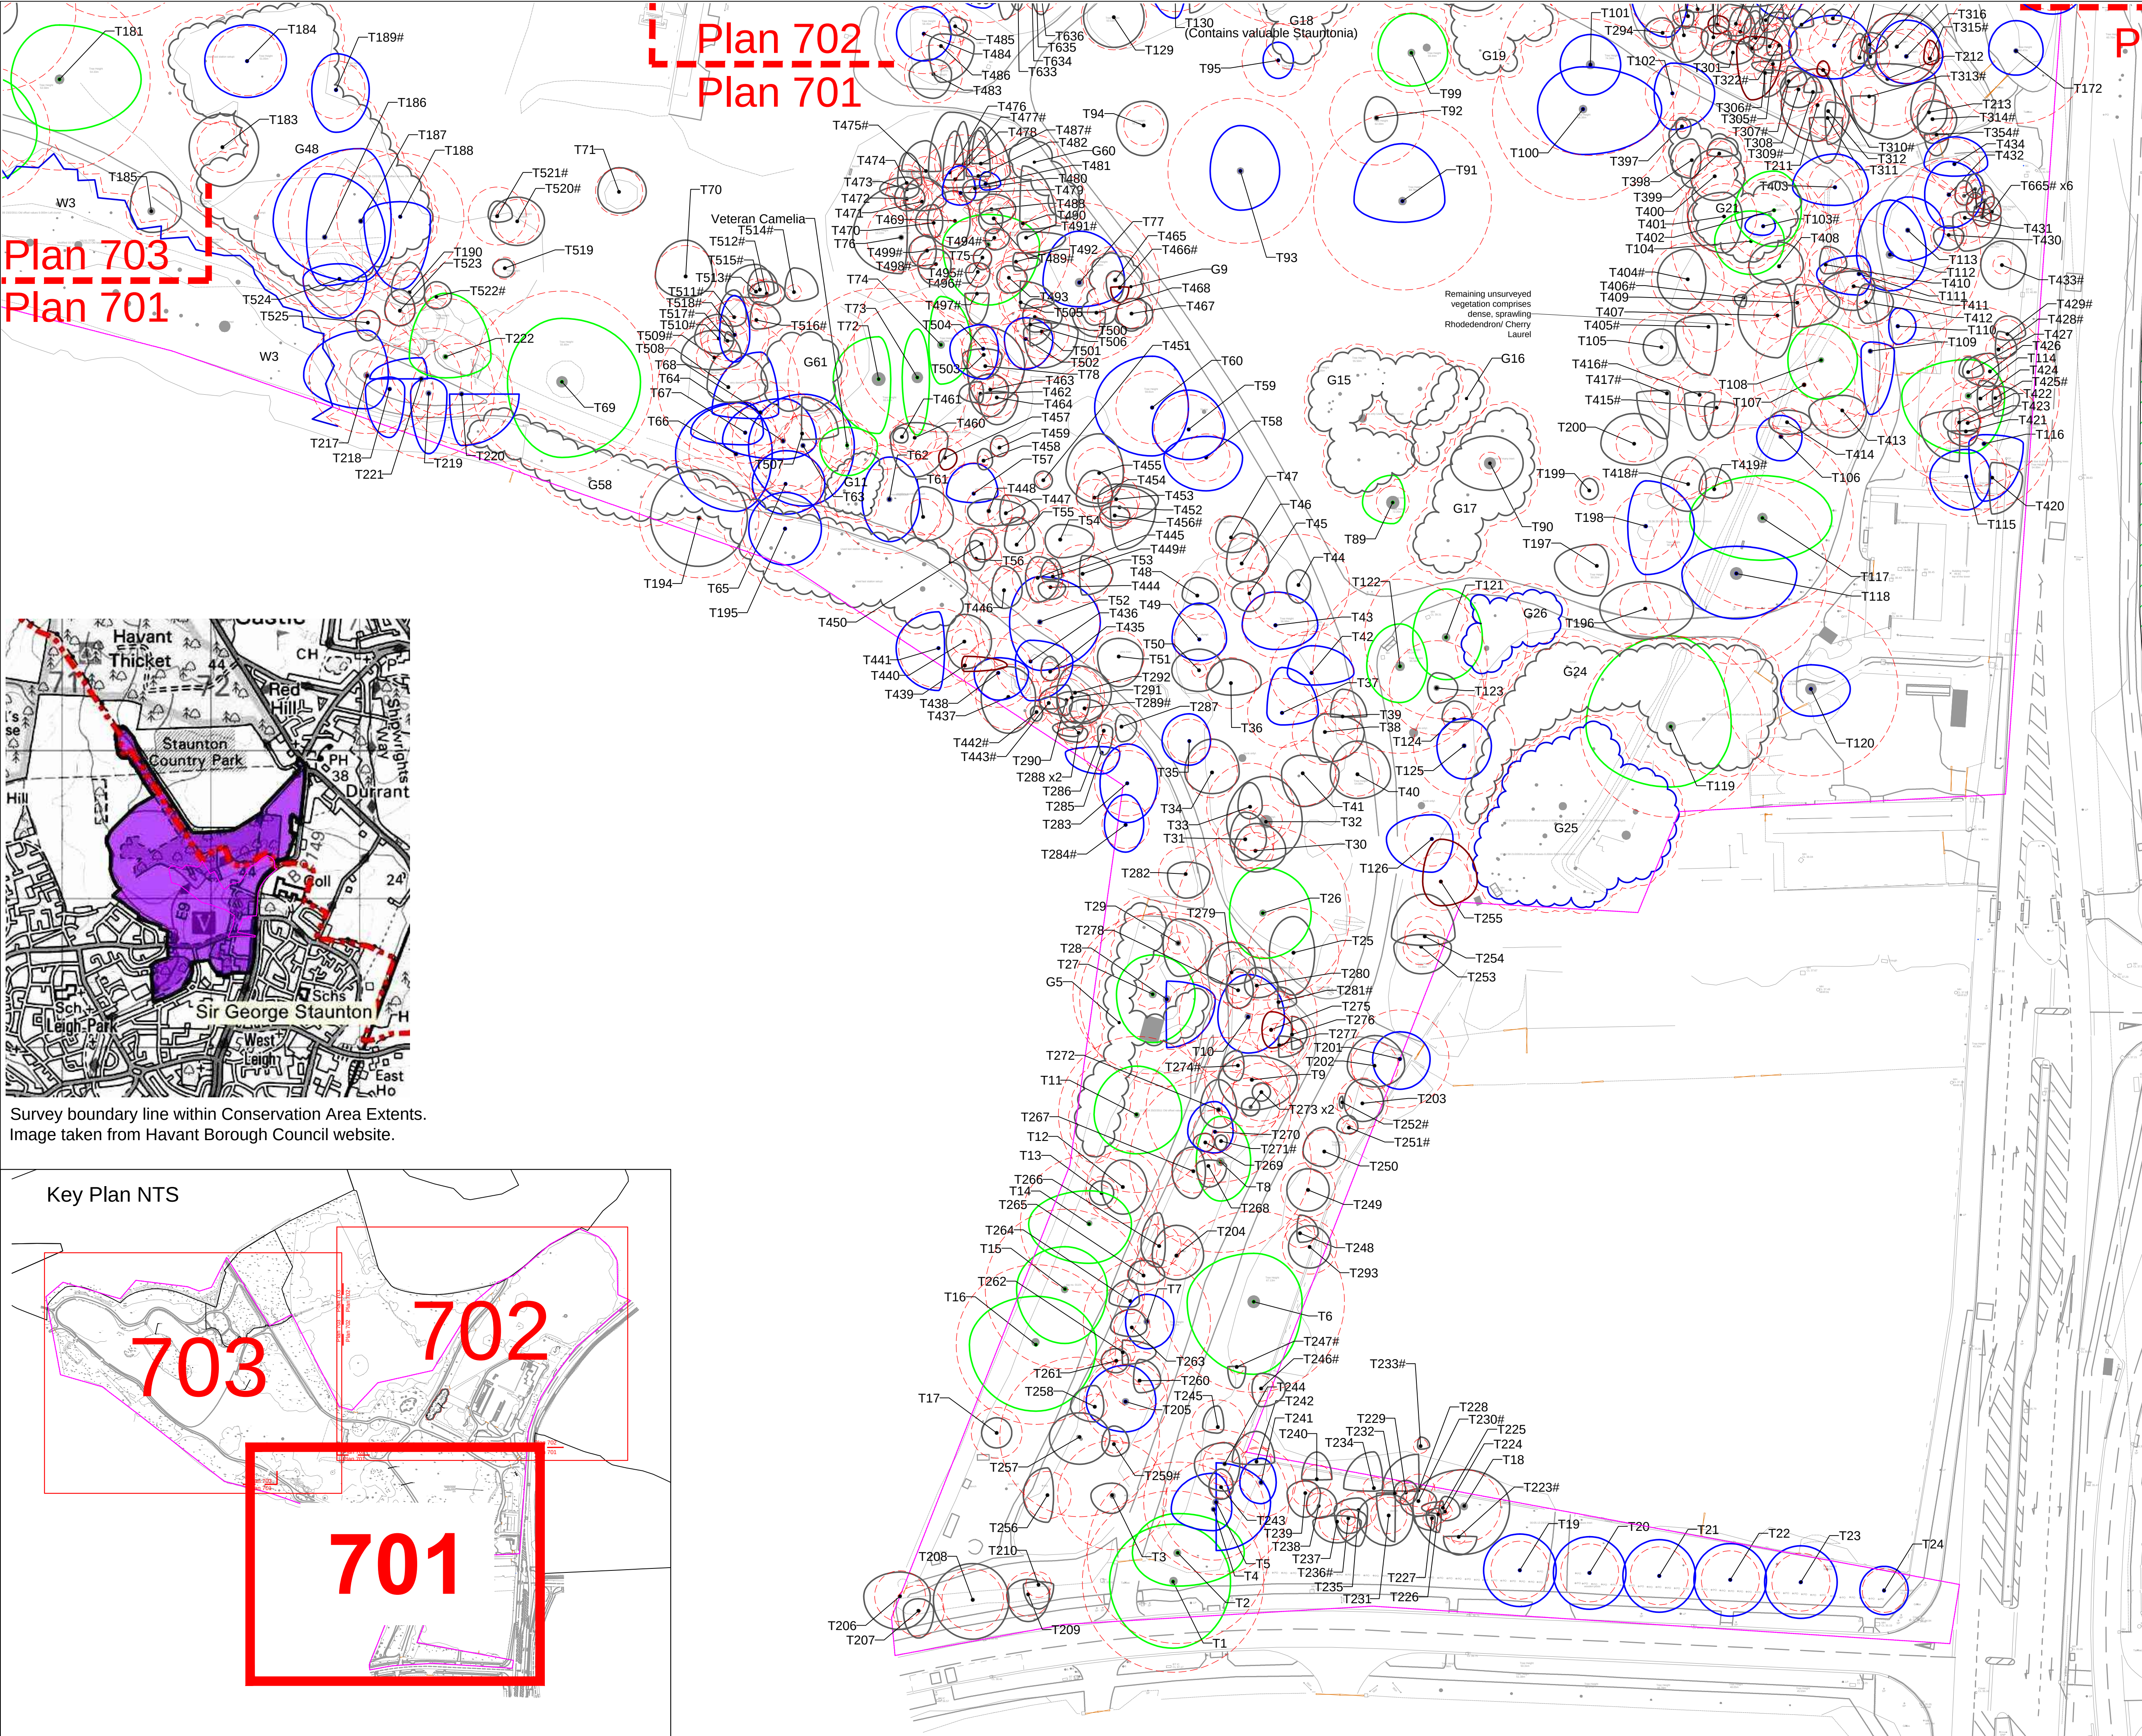


Plan 703
Plan 701

Plan 702
Plan 701

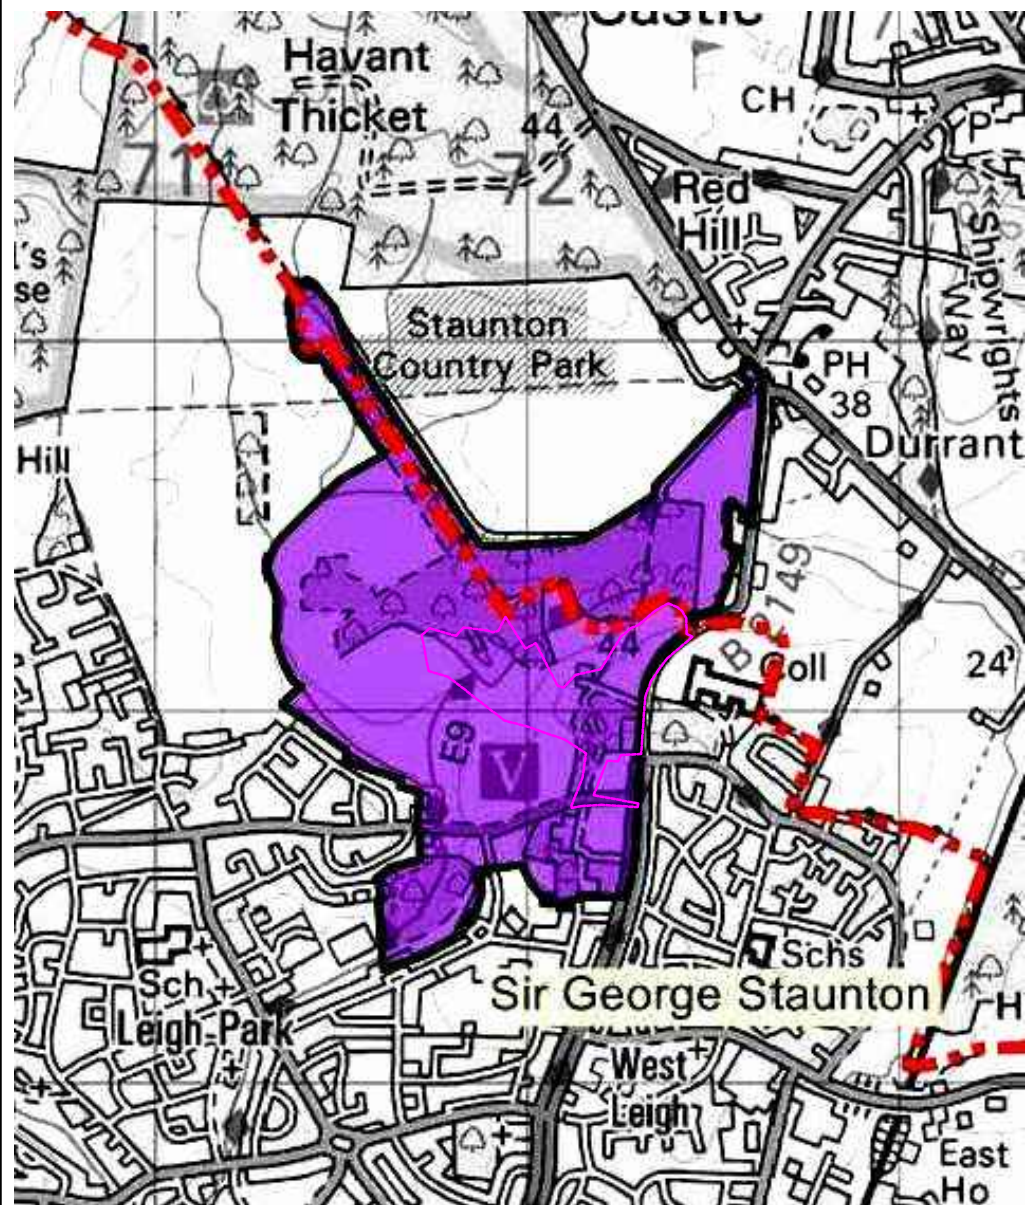

Survey boundary line within Conservation Area Extents.
Image taken from Havant Borough Council website.

Key Plan NTS

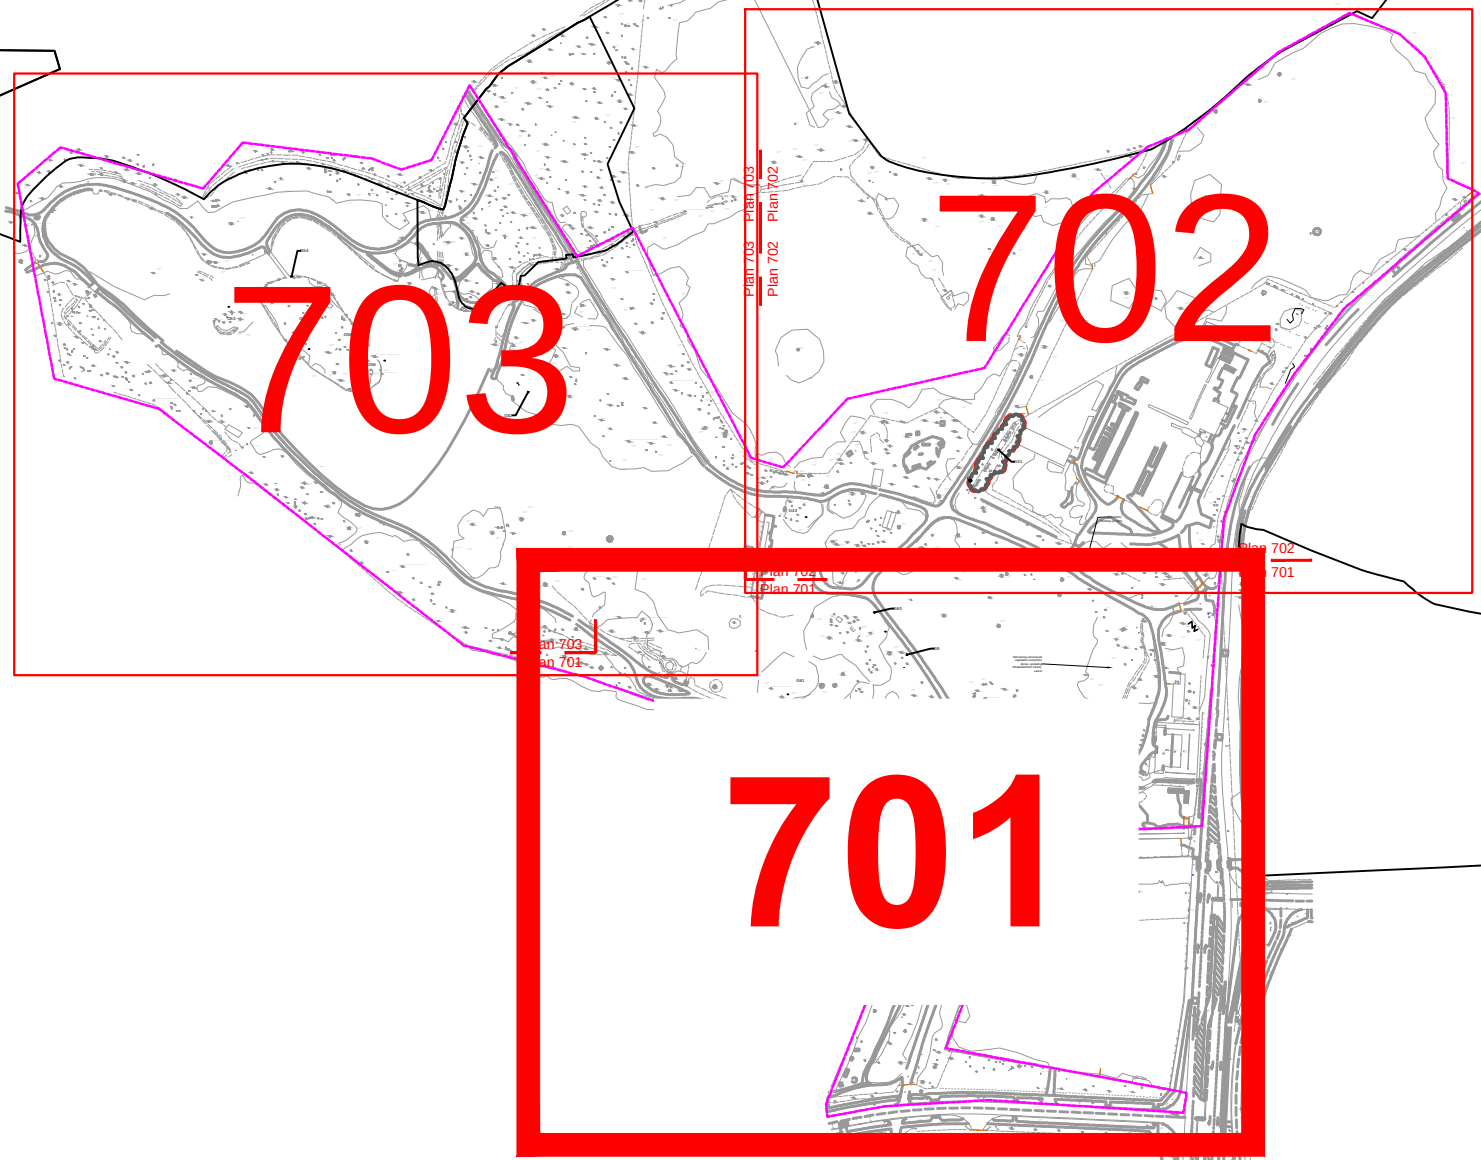

© 2016 RPS Group

Notes

- This drawing has been prepared in accordance with the scope of RPS's appointment with its client and is subject to the terms and conditions of that appointment. RPS accepts no liability for any use of this document other than by its client and only for the purposes for which it was prepared and provided.
- If received electronically it is the recipients responsibility to print to correct scale. Only written dimensions should be used.
- Where applicable Ordnance Survey (© Crown Copyright 2016) All rights reserved. Licence number 0100031673

Key

- Survey boundary.
- Tree with numbered reference. Canopy spread and BS5837:2012 tree quality category as shown below.
- Tree (location estimated) with numbered reference. Canopy spread and BS5837:2012 tree quality category.
- Tree off-site with numbered reference. Canopy spread and BS5837:2012 tree quality category.
- Vegetation group with numbered reference. Canopy extents and BS5837:2012 tree quality category as shown below.



BS 5837:2012 Tree Quality Categories - Table 1

- Category A - High quality
- Category B - Moderate quality
- Category C - Low quality
- Category U - Unsuitable for retention

- Area designated as Ancient Woodland
- Root protection area (RPA) Calculated in accordance with Section 4.6 - BS5837:2012

NOTES

- Refer to RPS Tree Survey Report & Schedule for further details.
- Survey based on a visual inspection from the ground and is not intended as a full arboricultural inspection.
- Plan produced in accordance with recommendations set out in BS 5837:2012 - 'Trees in Relation to design, demolition and construction'.
- Due to the legal protection afforded to breeding birds, vegetation removal should not take place during the bird nesting period, generally, although not restricted to, March - August inclusive.
- Survey based upon topographic survey produced by SJM&O SURVEY SERVICES Ltd. in Havant, September 2016.

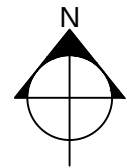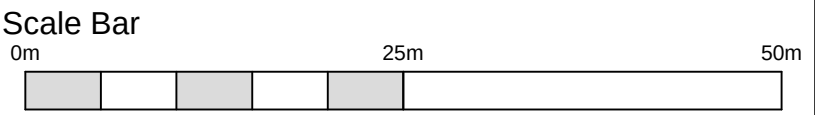

H	Minor Amendments	13/12/2017	JB	JB
G	Minor Amendments	12/12/2017	JB	JB
F	Redundant tree groups removed	06/12/2017	JB	DC
E	Additional vegetation surveyed	28/ 11/ 2017	JMB	JB
D	Additional vegetation surveyed	15/ 11/ 2017	JMB	JB
C	Additional vegetation surveyed	06/11/2017	JMB	DC
B	Minor amendments	02/06/2017	JB	DC
A	Additional vegetation surveyed	31/10/2016	JB	DC
Rev	Description	Date	Initial	Checked



Lakesbury House, Hiltbury Road, Chandlers Ford,
Hampshire SO53 5SS
T: 02380 810 440 E: rpsso@rpsgroup.com F: 02380 810 449

Client **Hampshire County Council**

Project **Staunton Park,
Havant**

Title **Tree Survey
Sheet 1 of 3**

Status **For Planning** Drawn By **JMB** PM/Checked by **DC**

Job Ref **JSL2635** Scale @ A1 **1:500** Date Created **30/09/2016**

Drawing Number **701** Rev **H**