




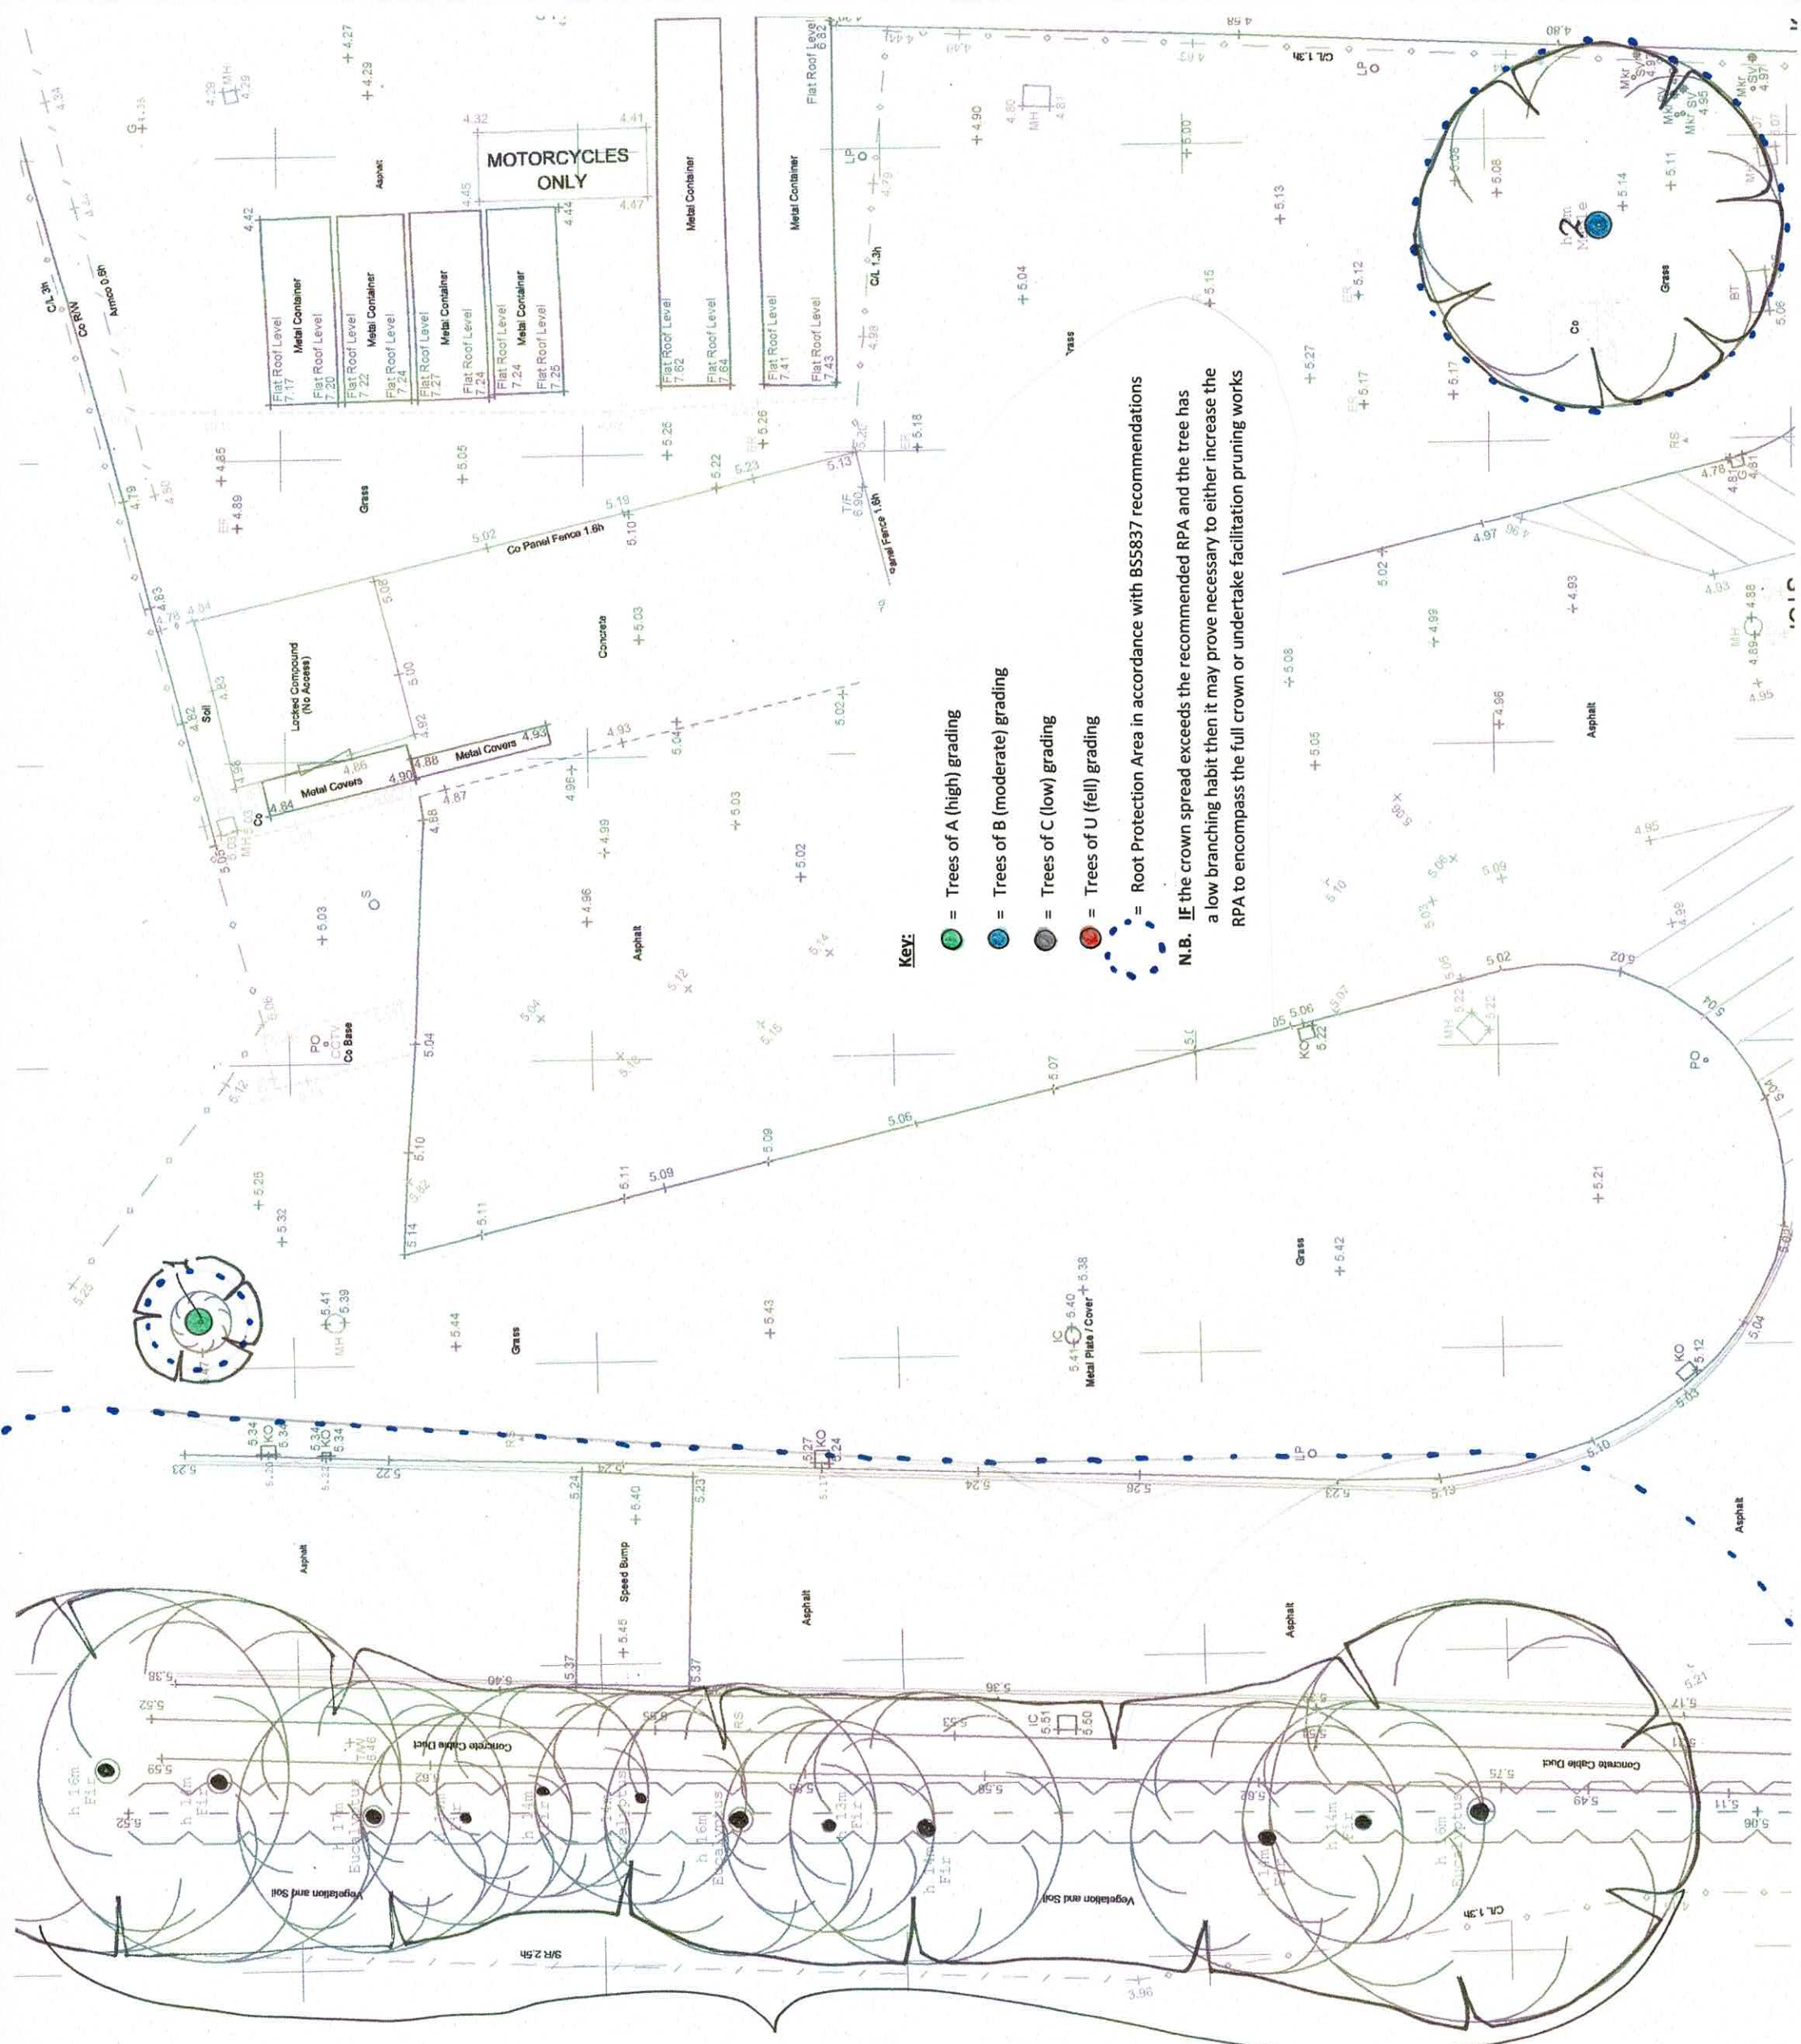



Shelterbelt 1


project	Langstone Technology Park Havant Hampshire
client	Ecology Coop
title	Tree Constraints Plan
dwg	BJH 01/02
scale	1:200 @ A3
date	Sept 2019
job	1087
drawn by	bjh
The Granary - White Chimney Row - Westbourne PO10 8RS 07875 520881 berniethehanson@gmail.com	

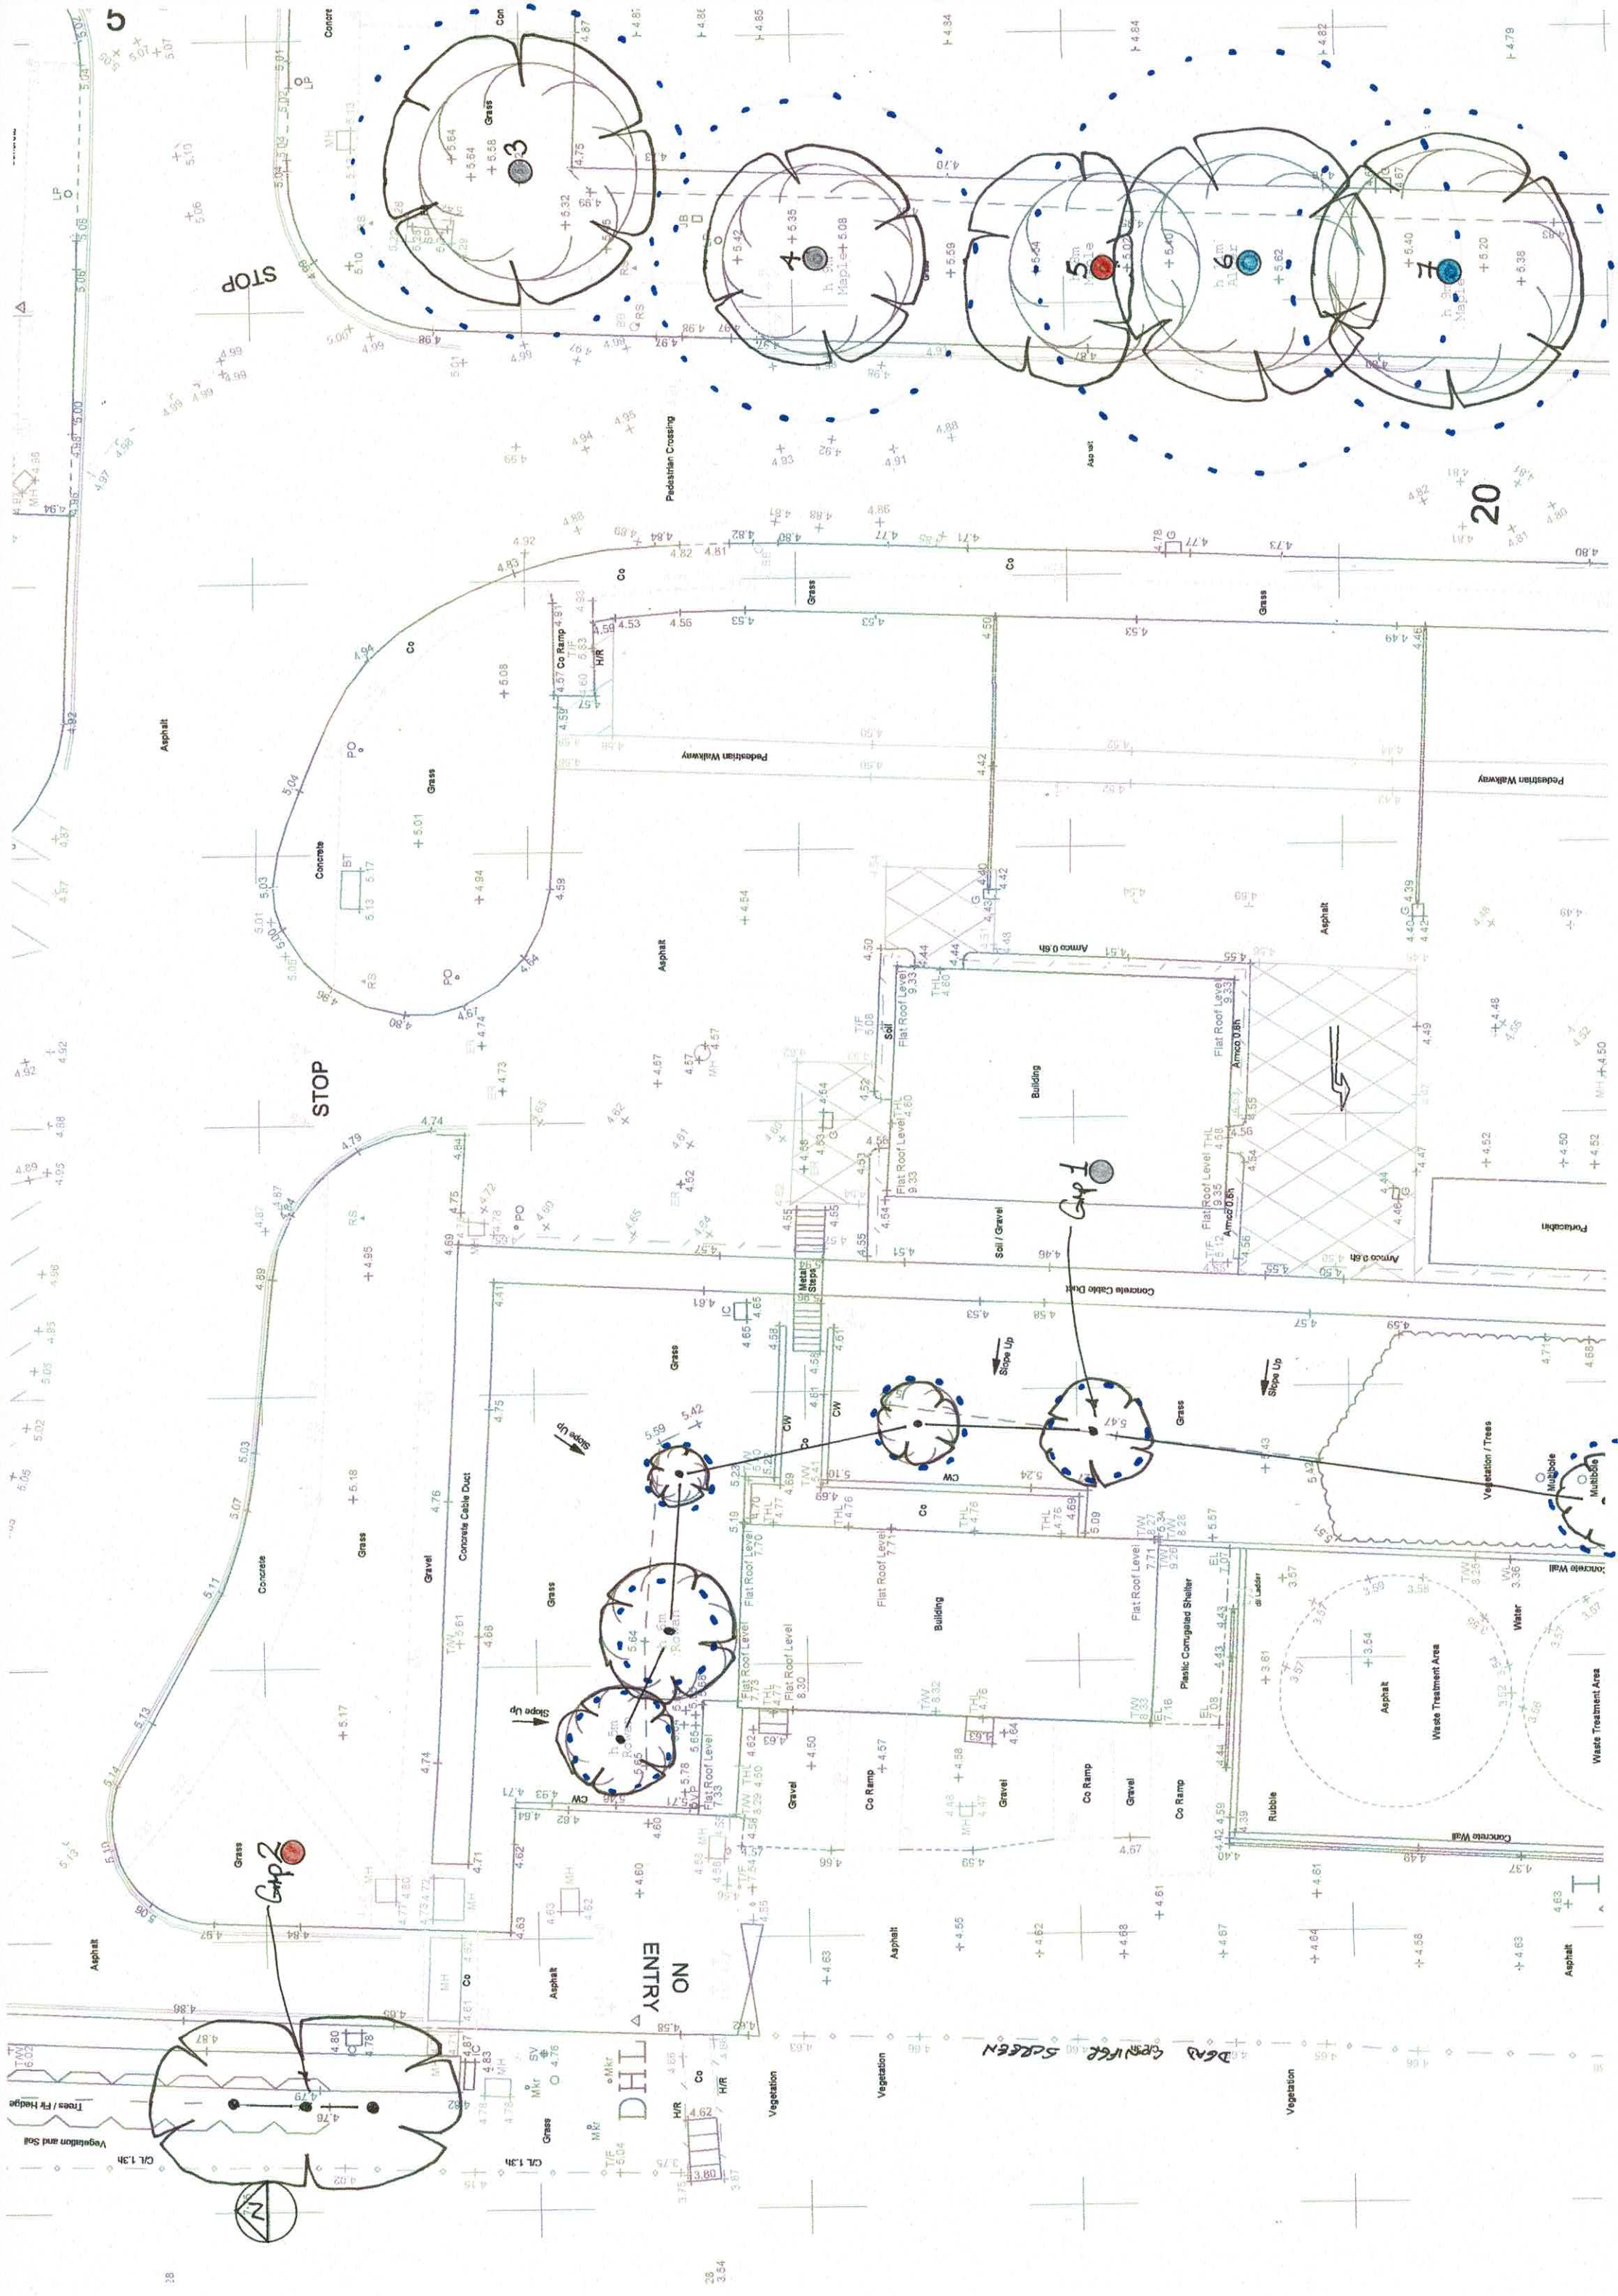

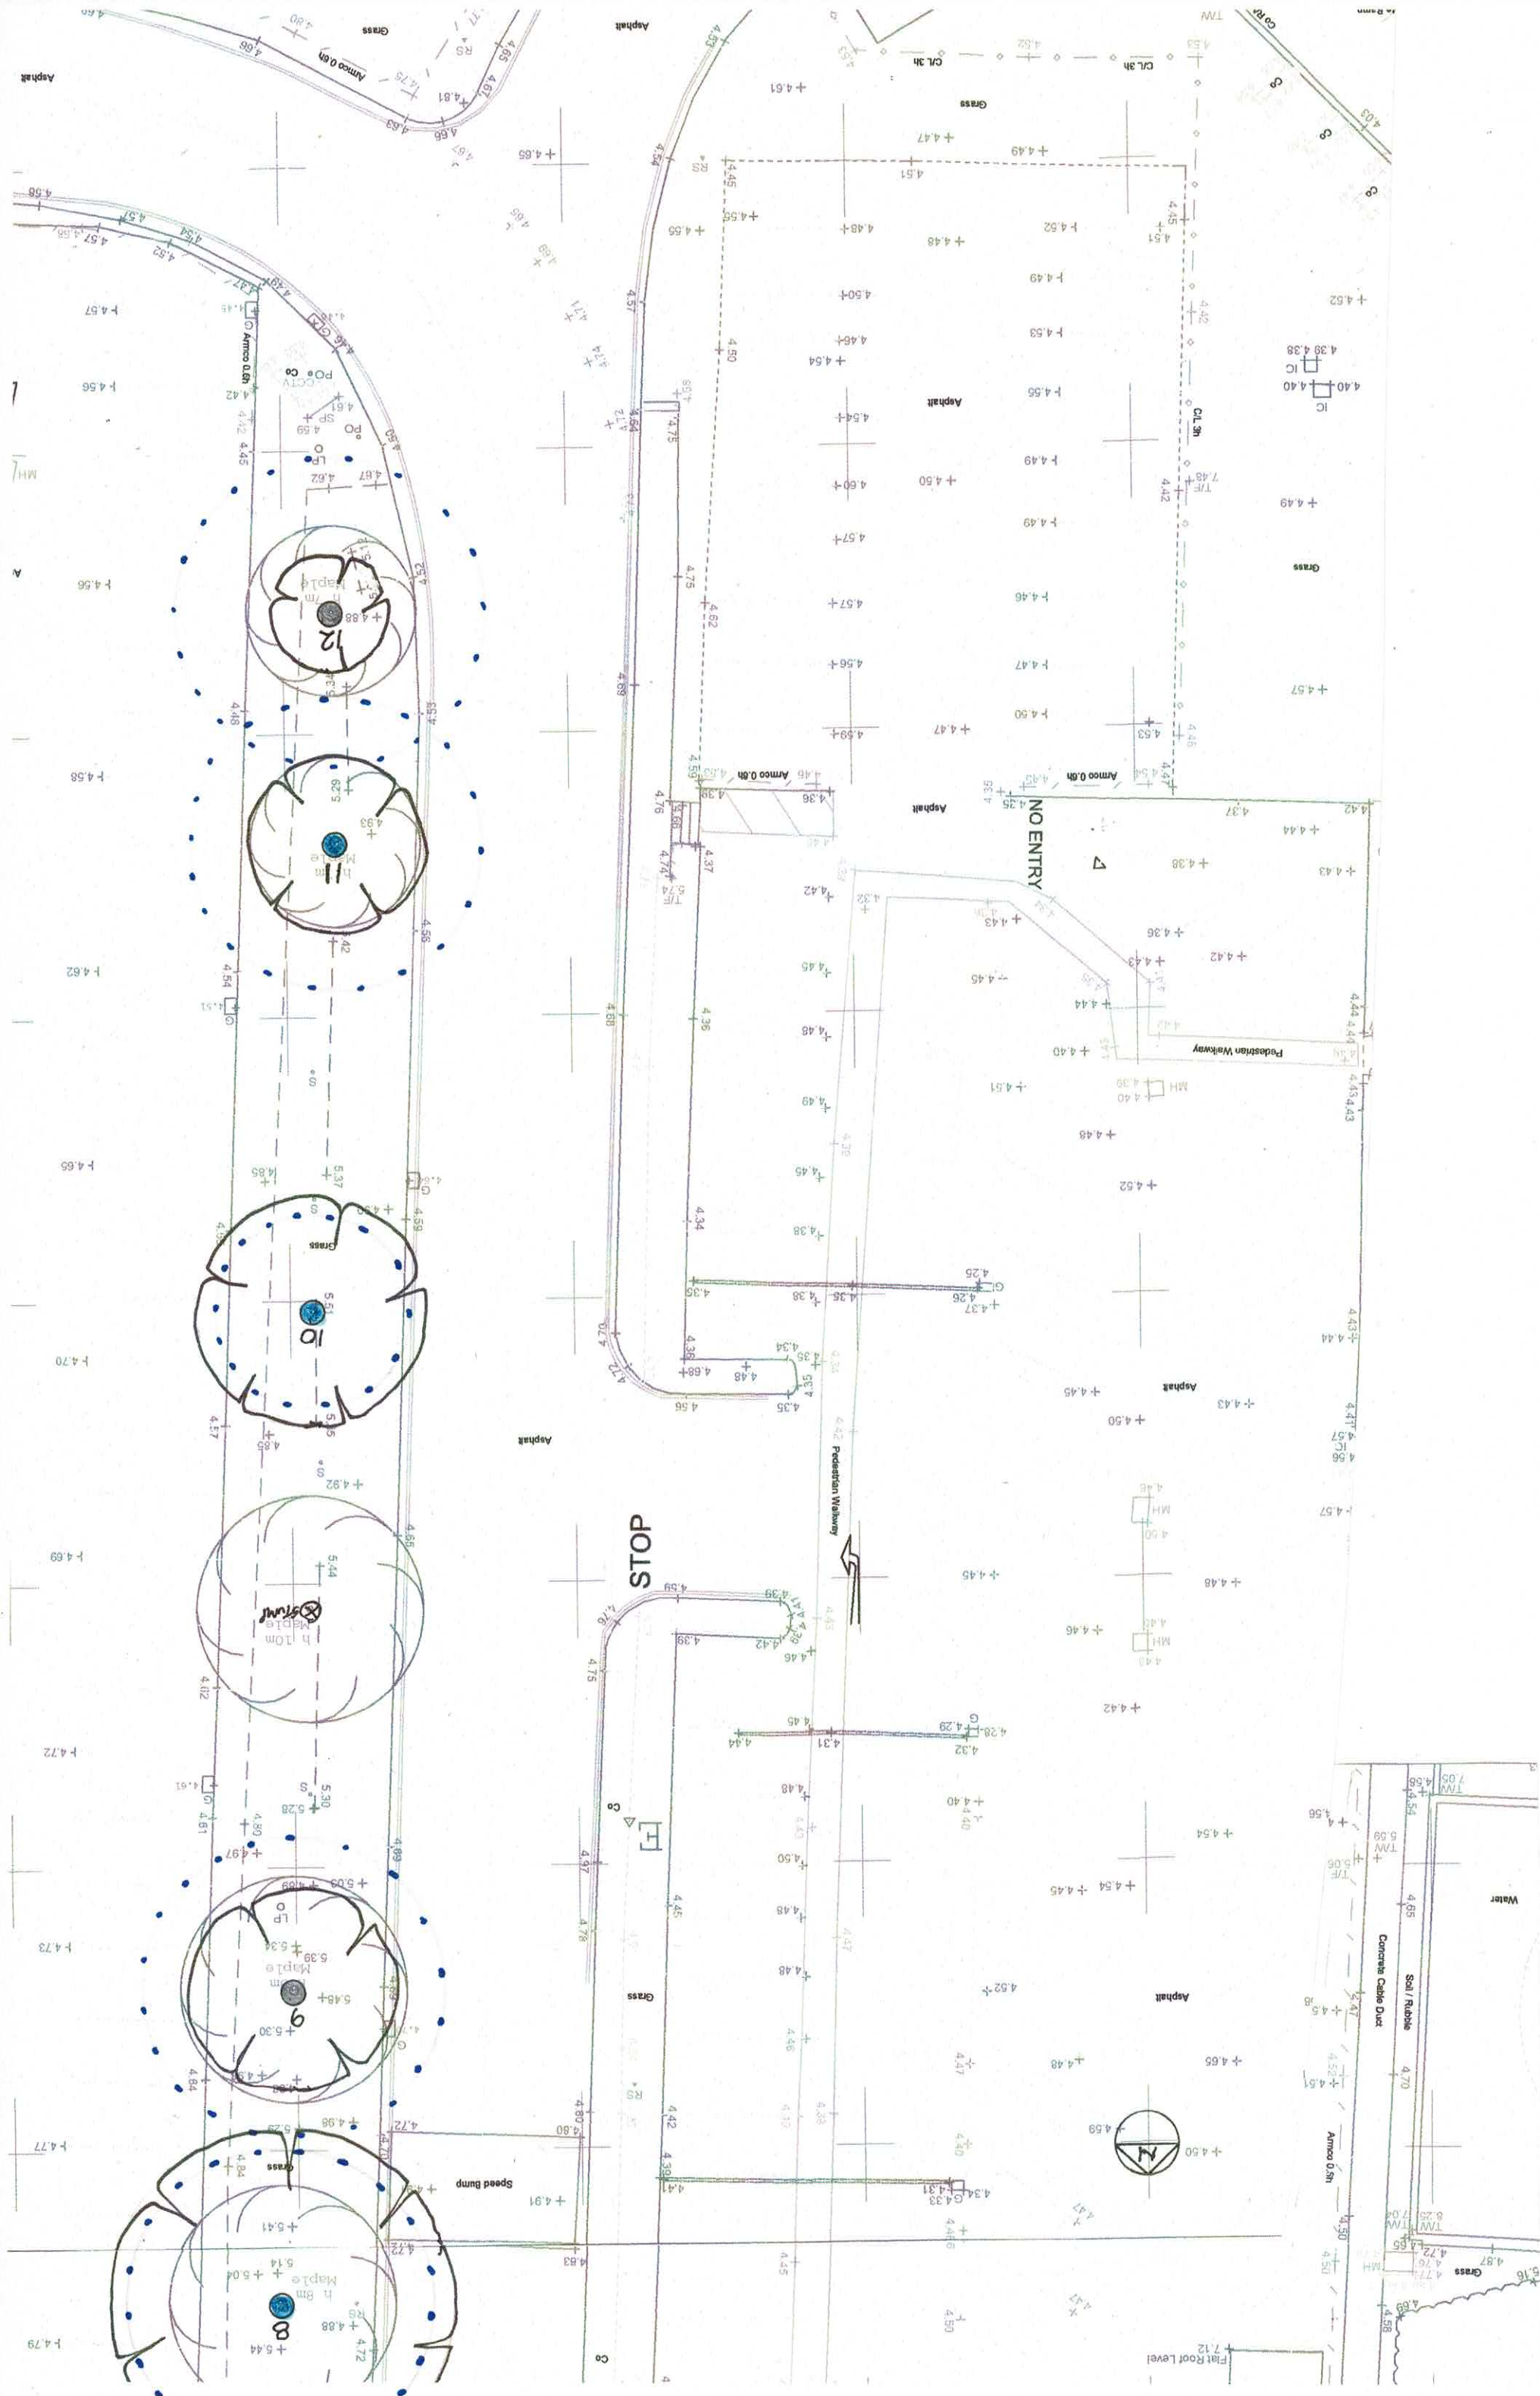

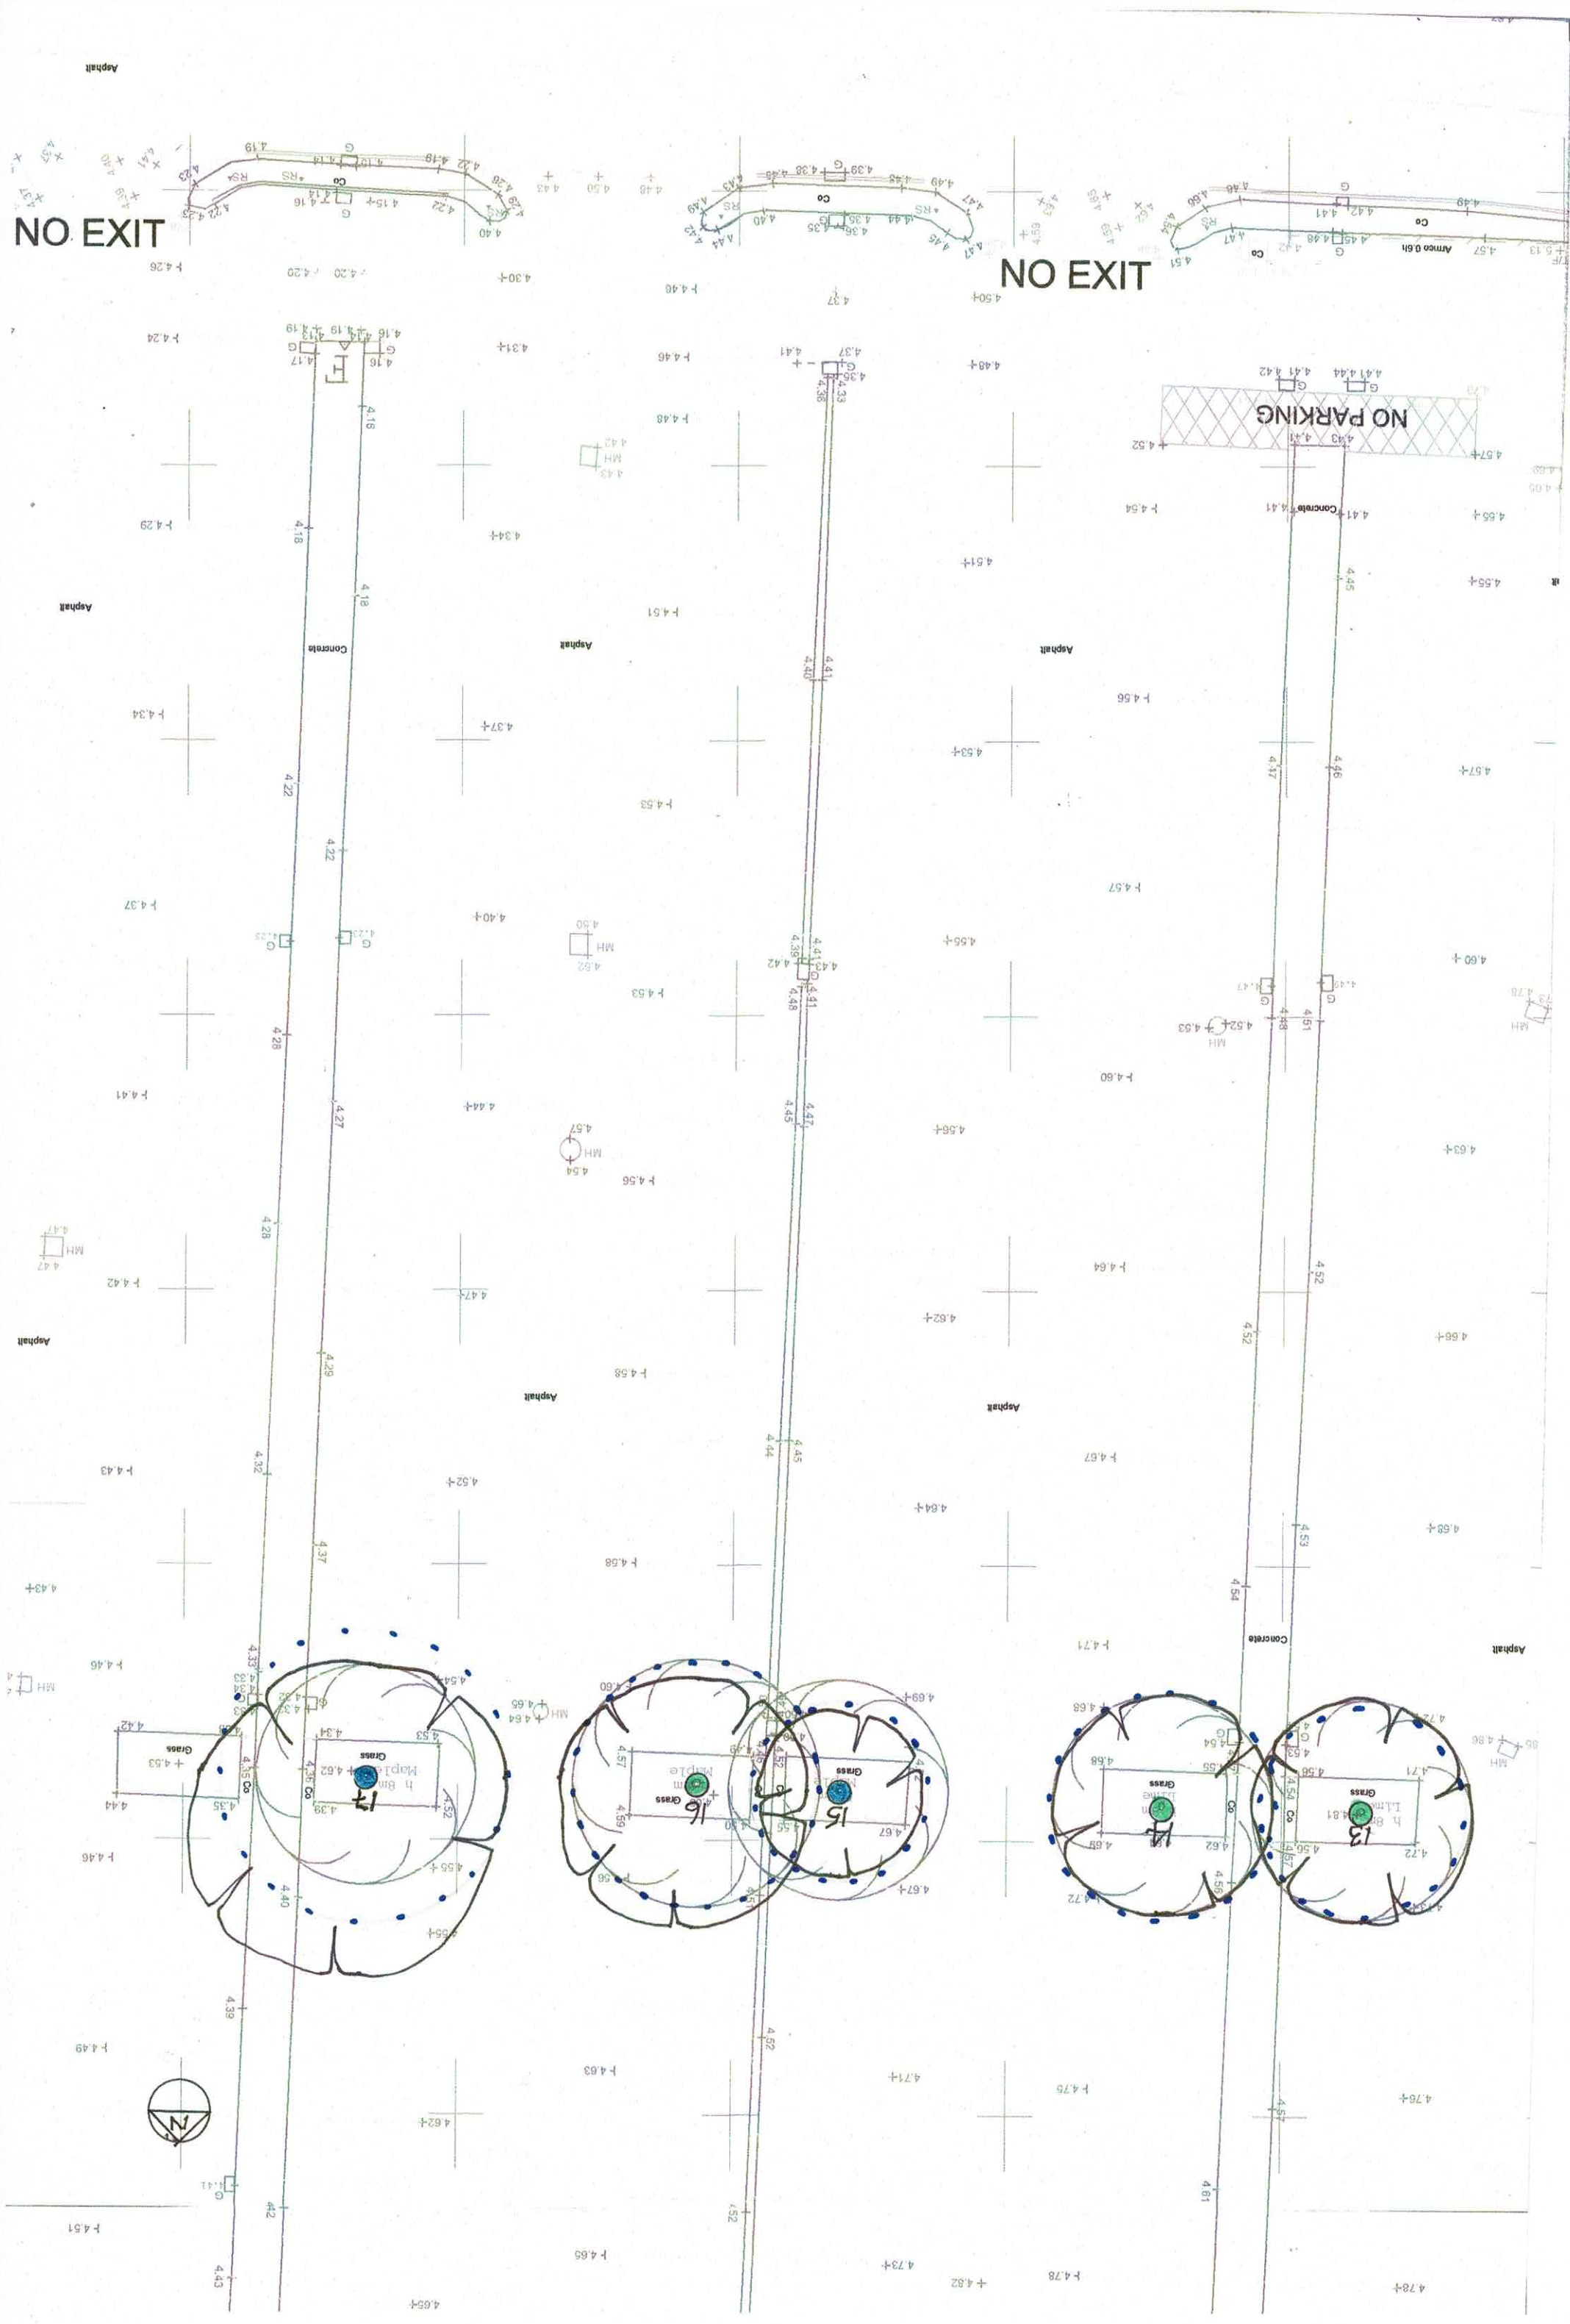

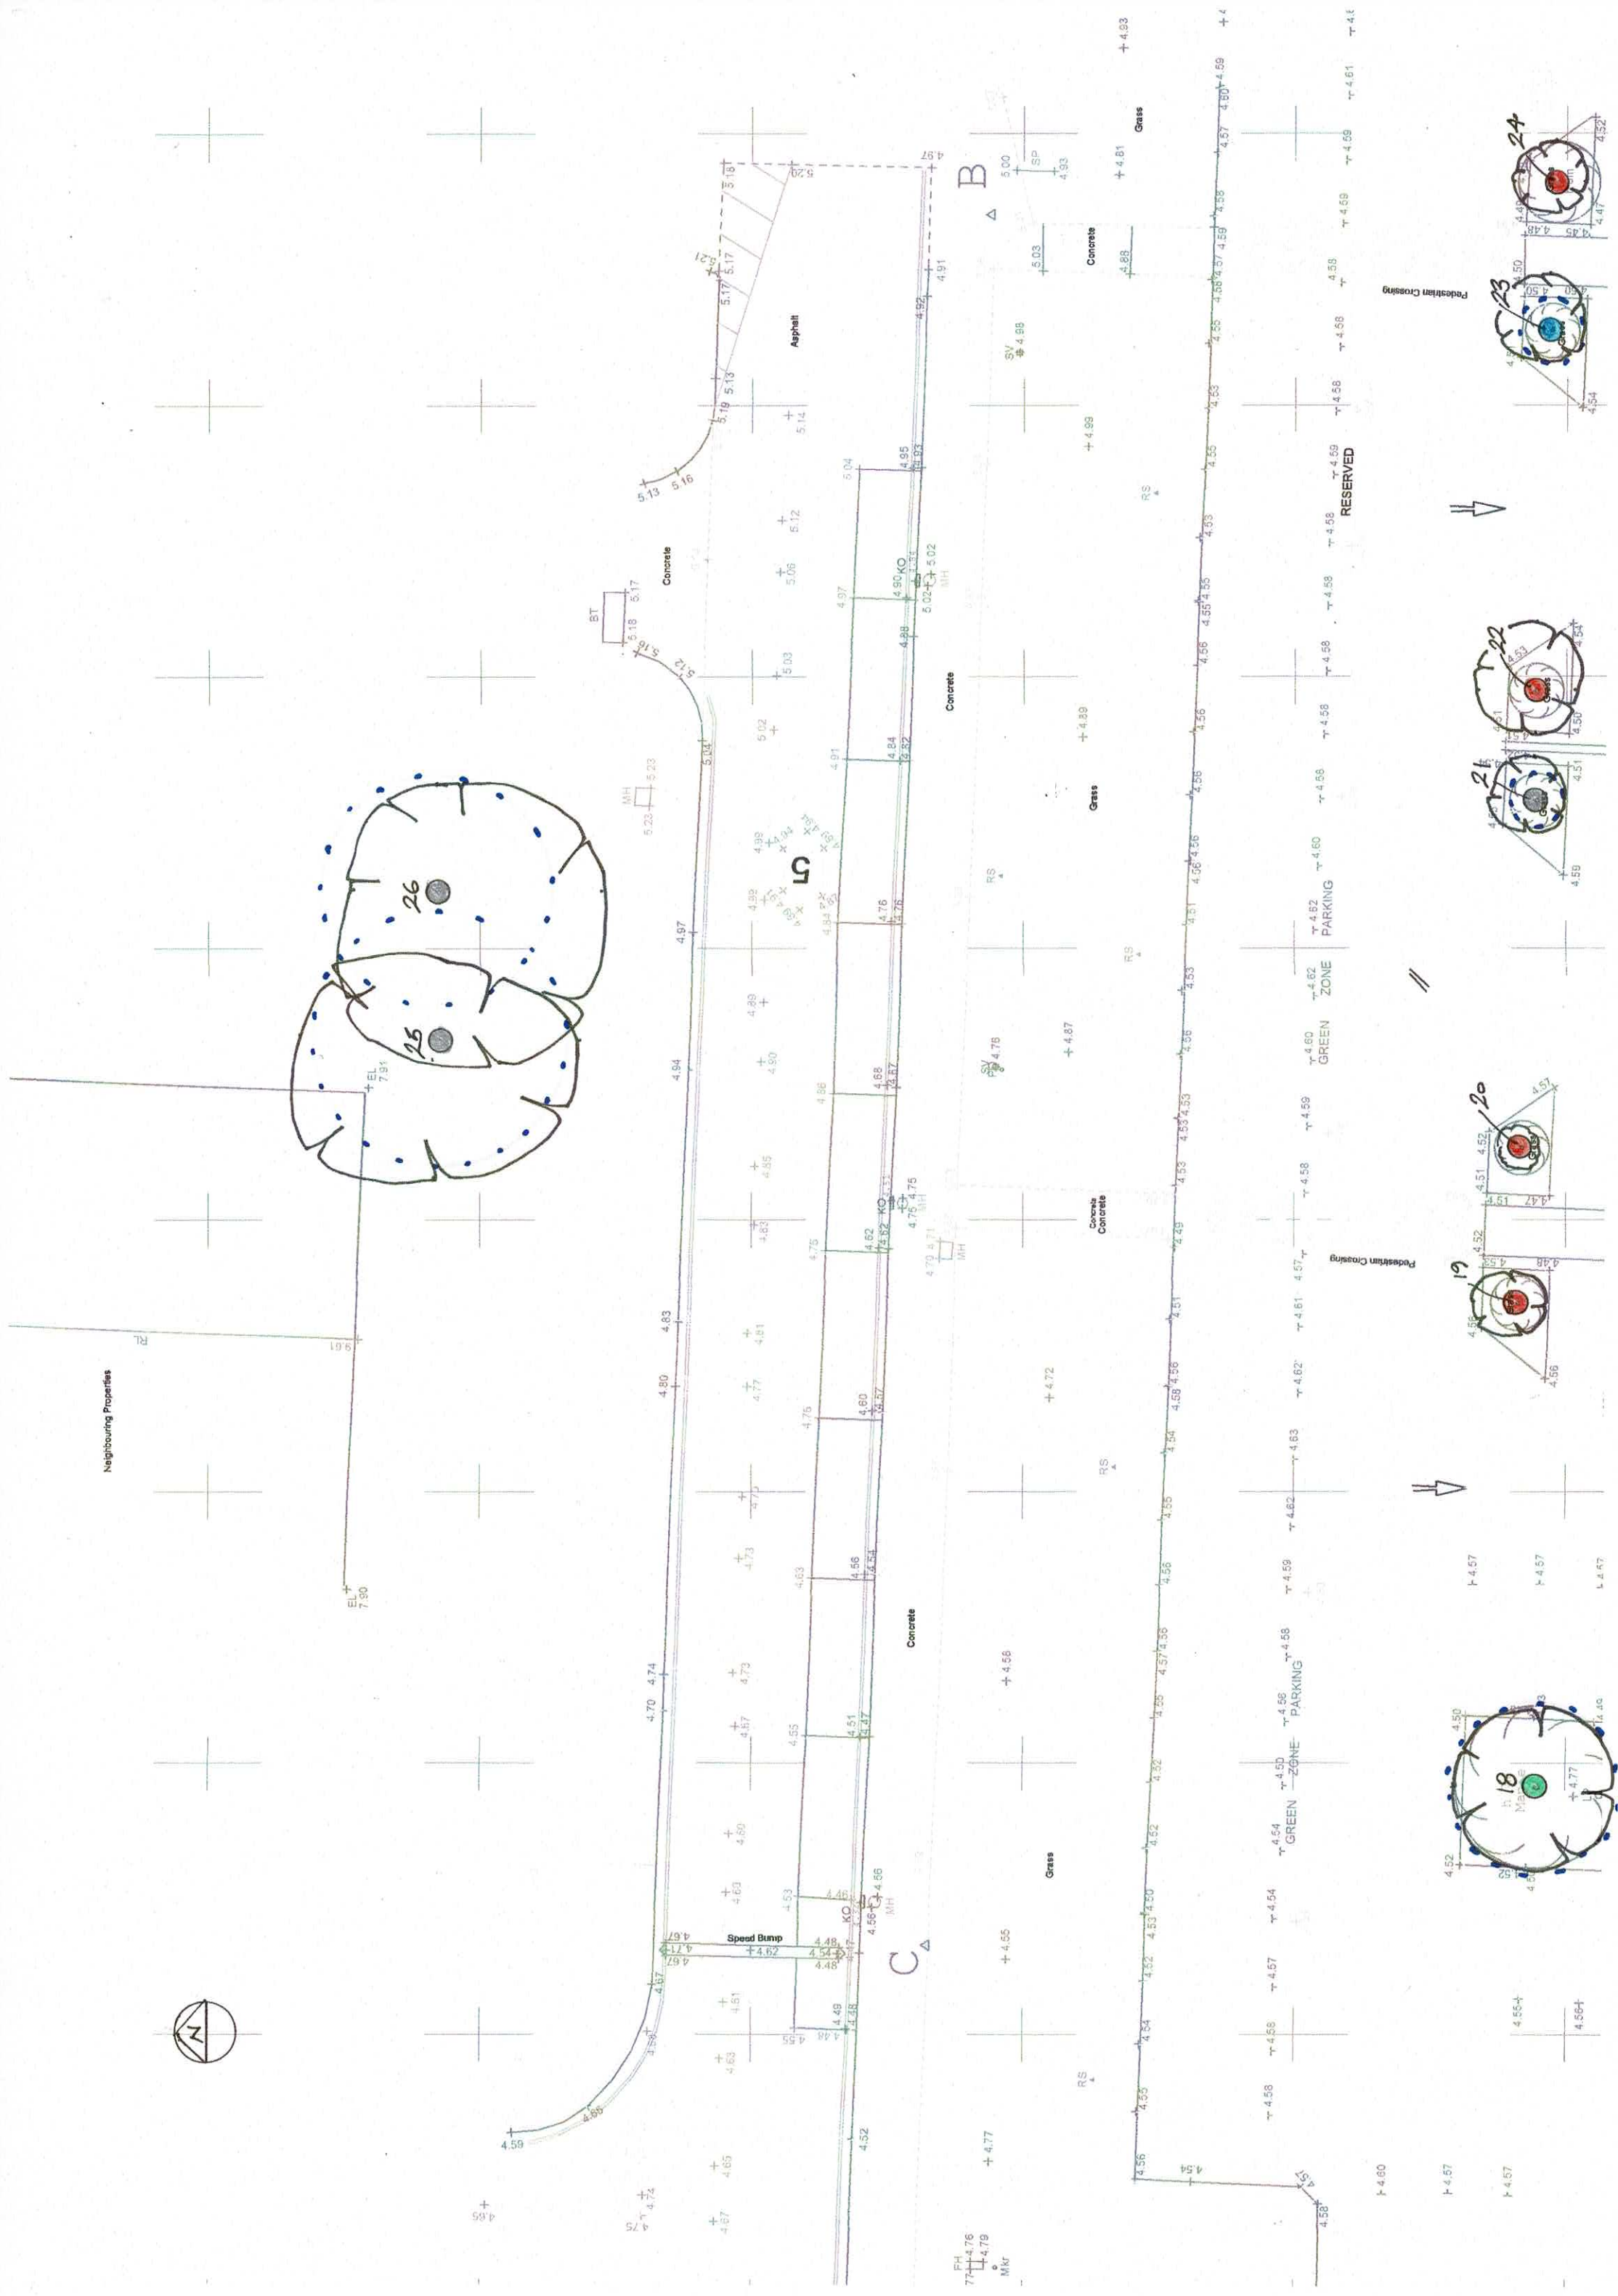

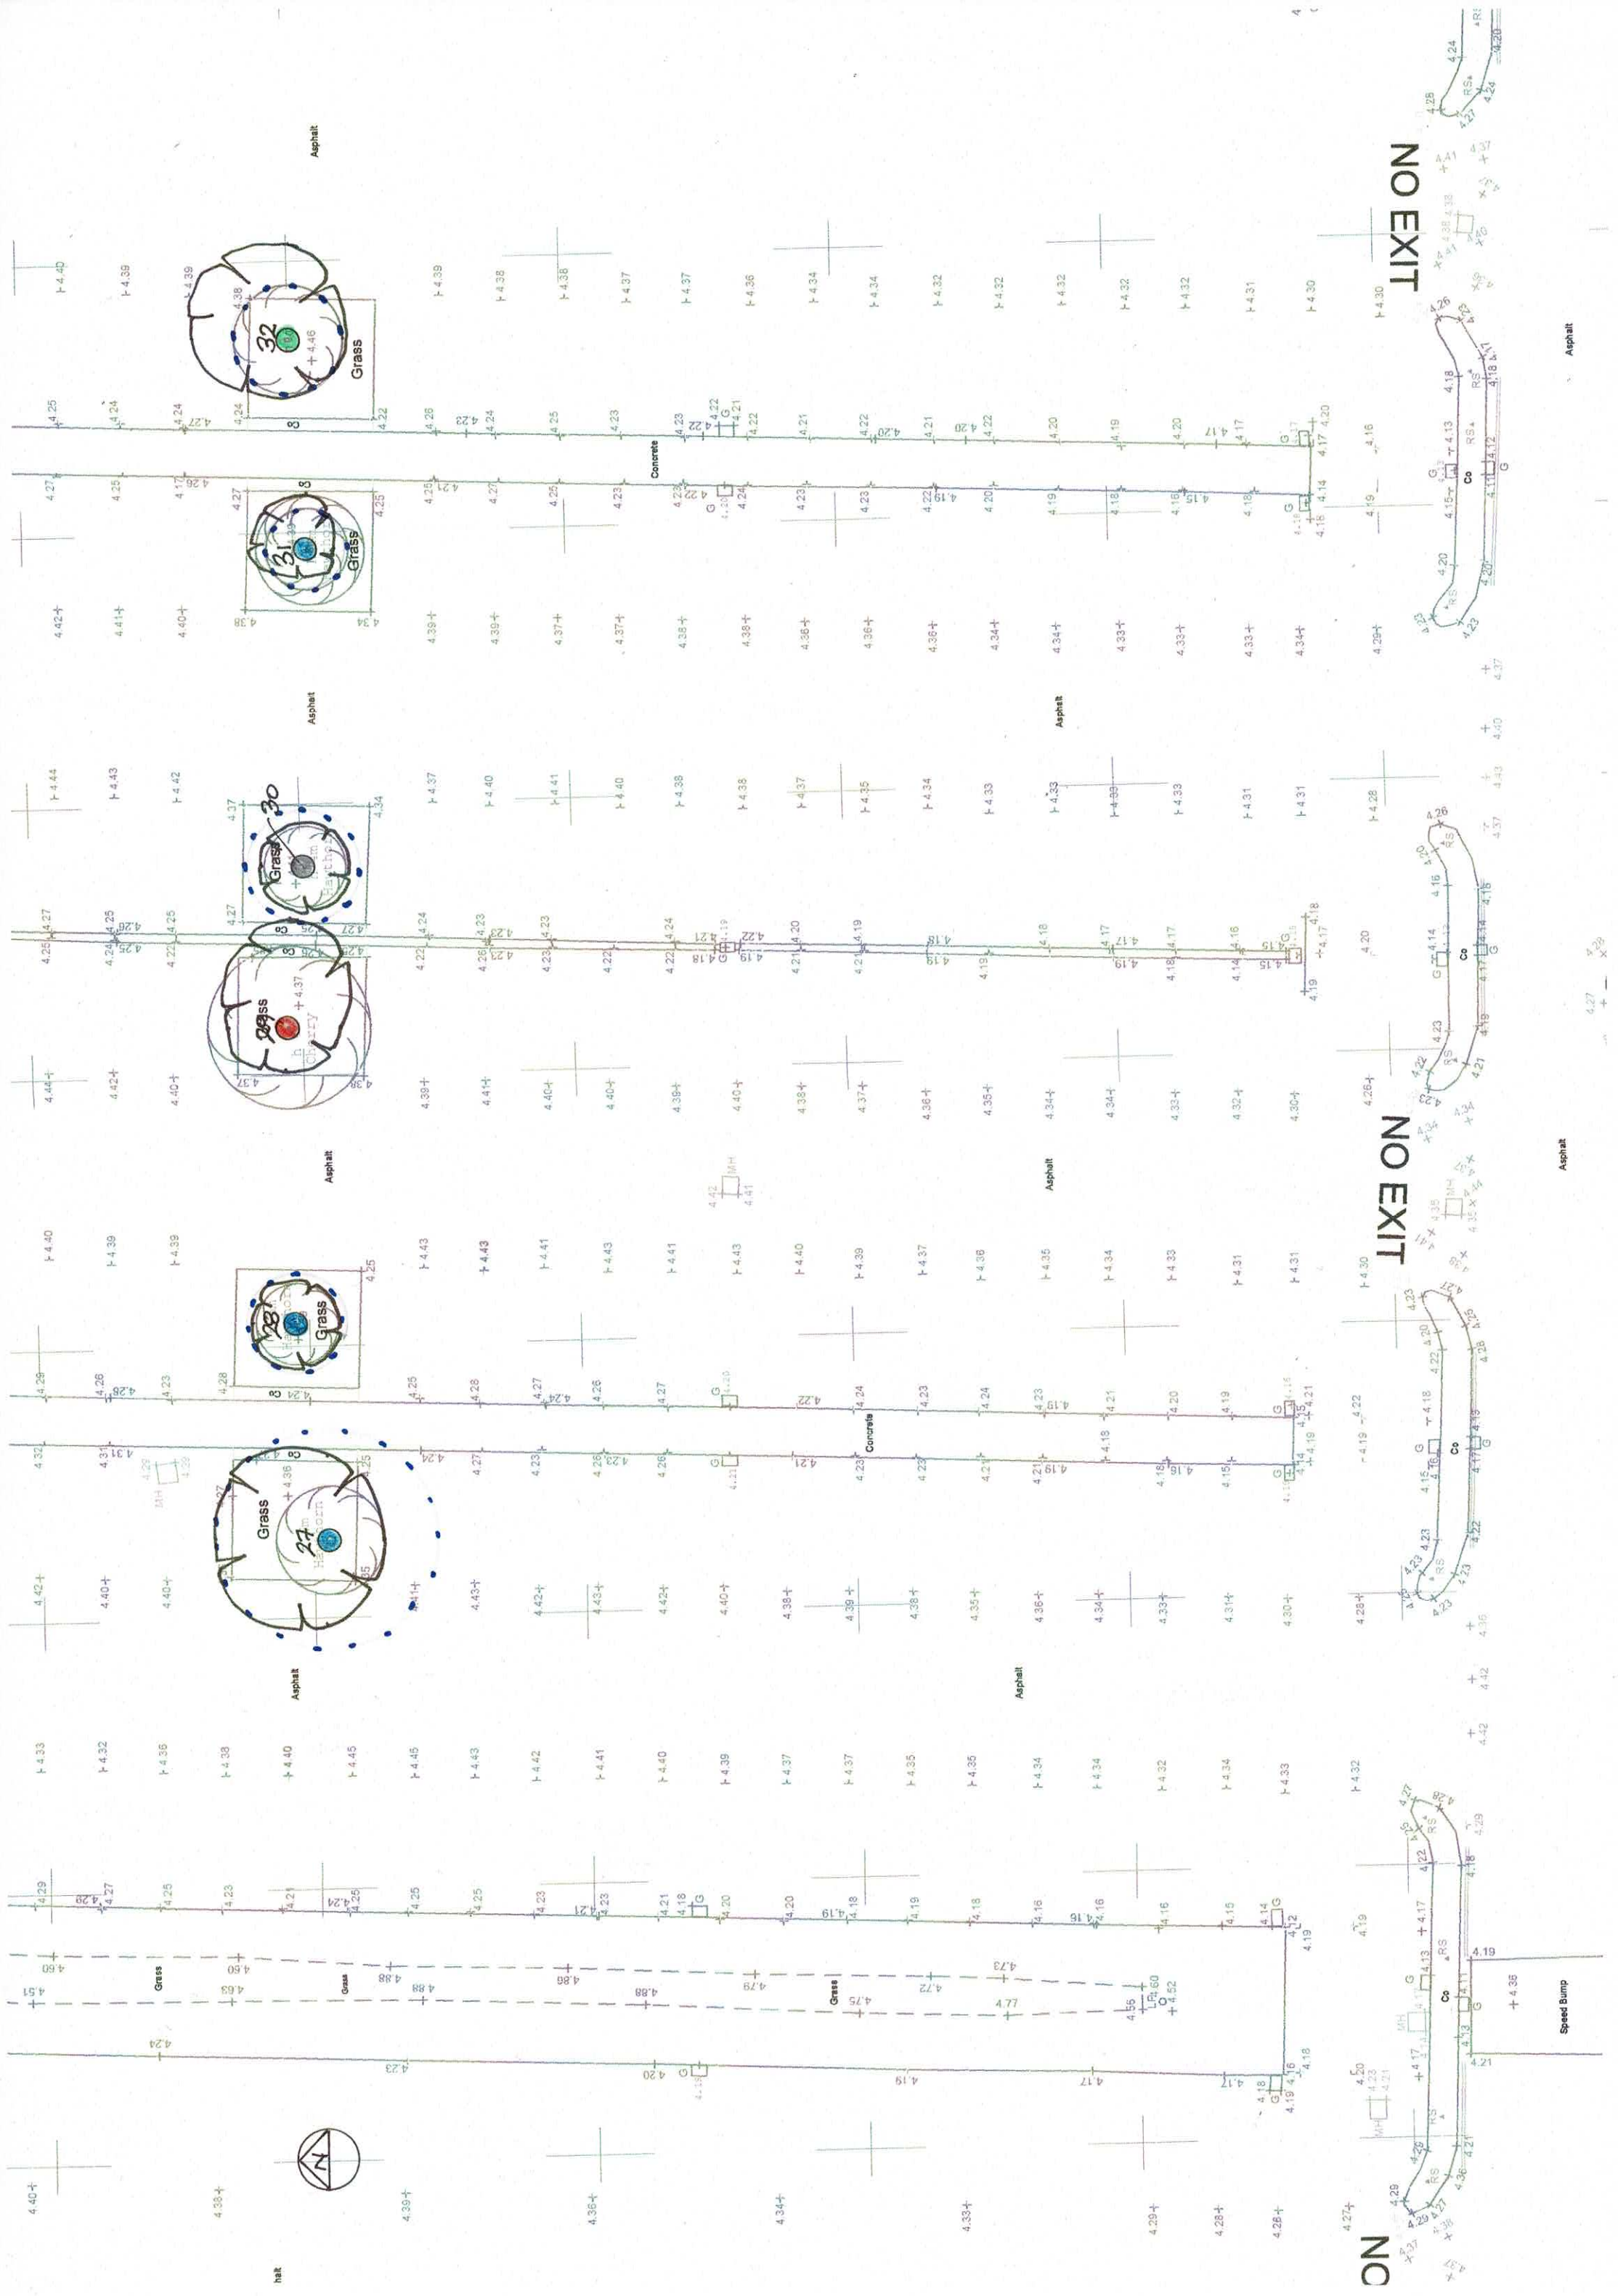



471370E

471360E

471350E

471340E

471330E

471320E



BUILDING 1000

