
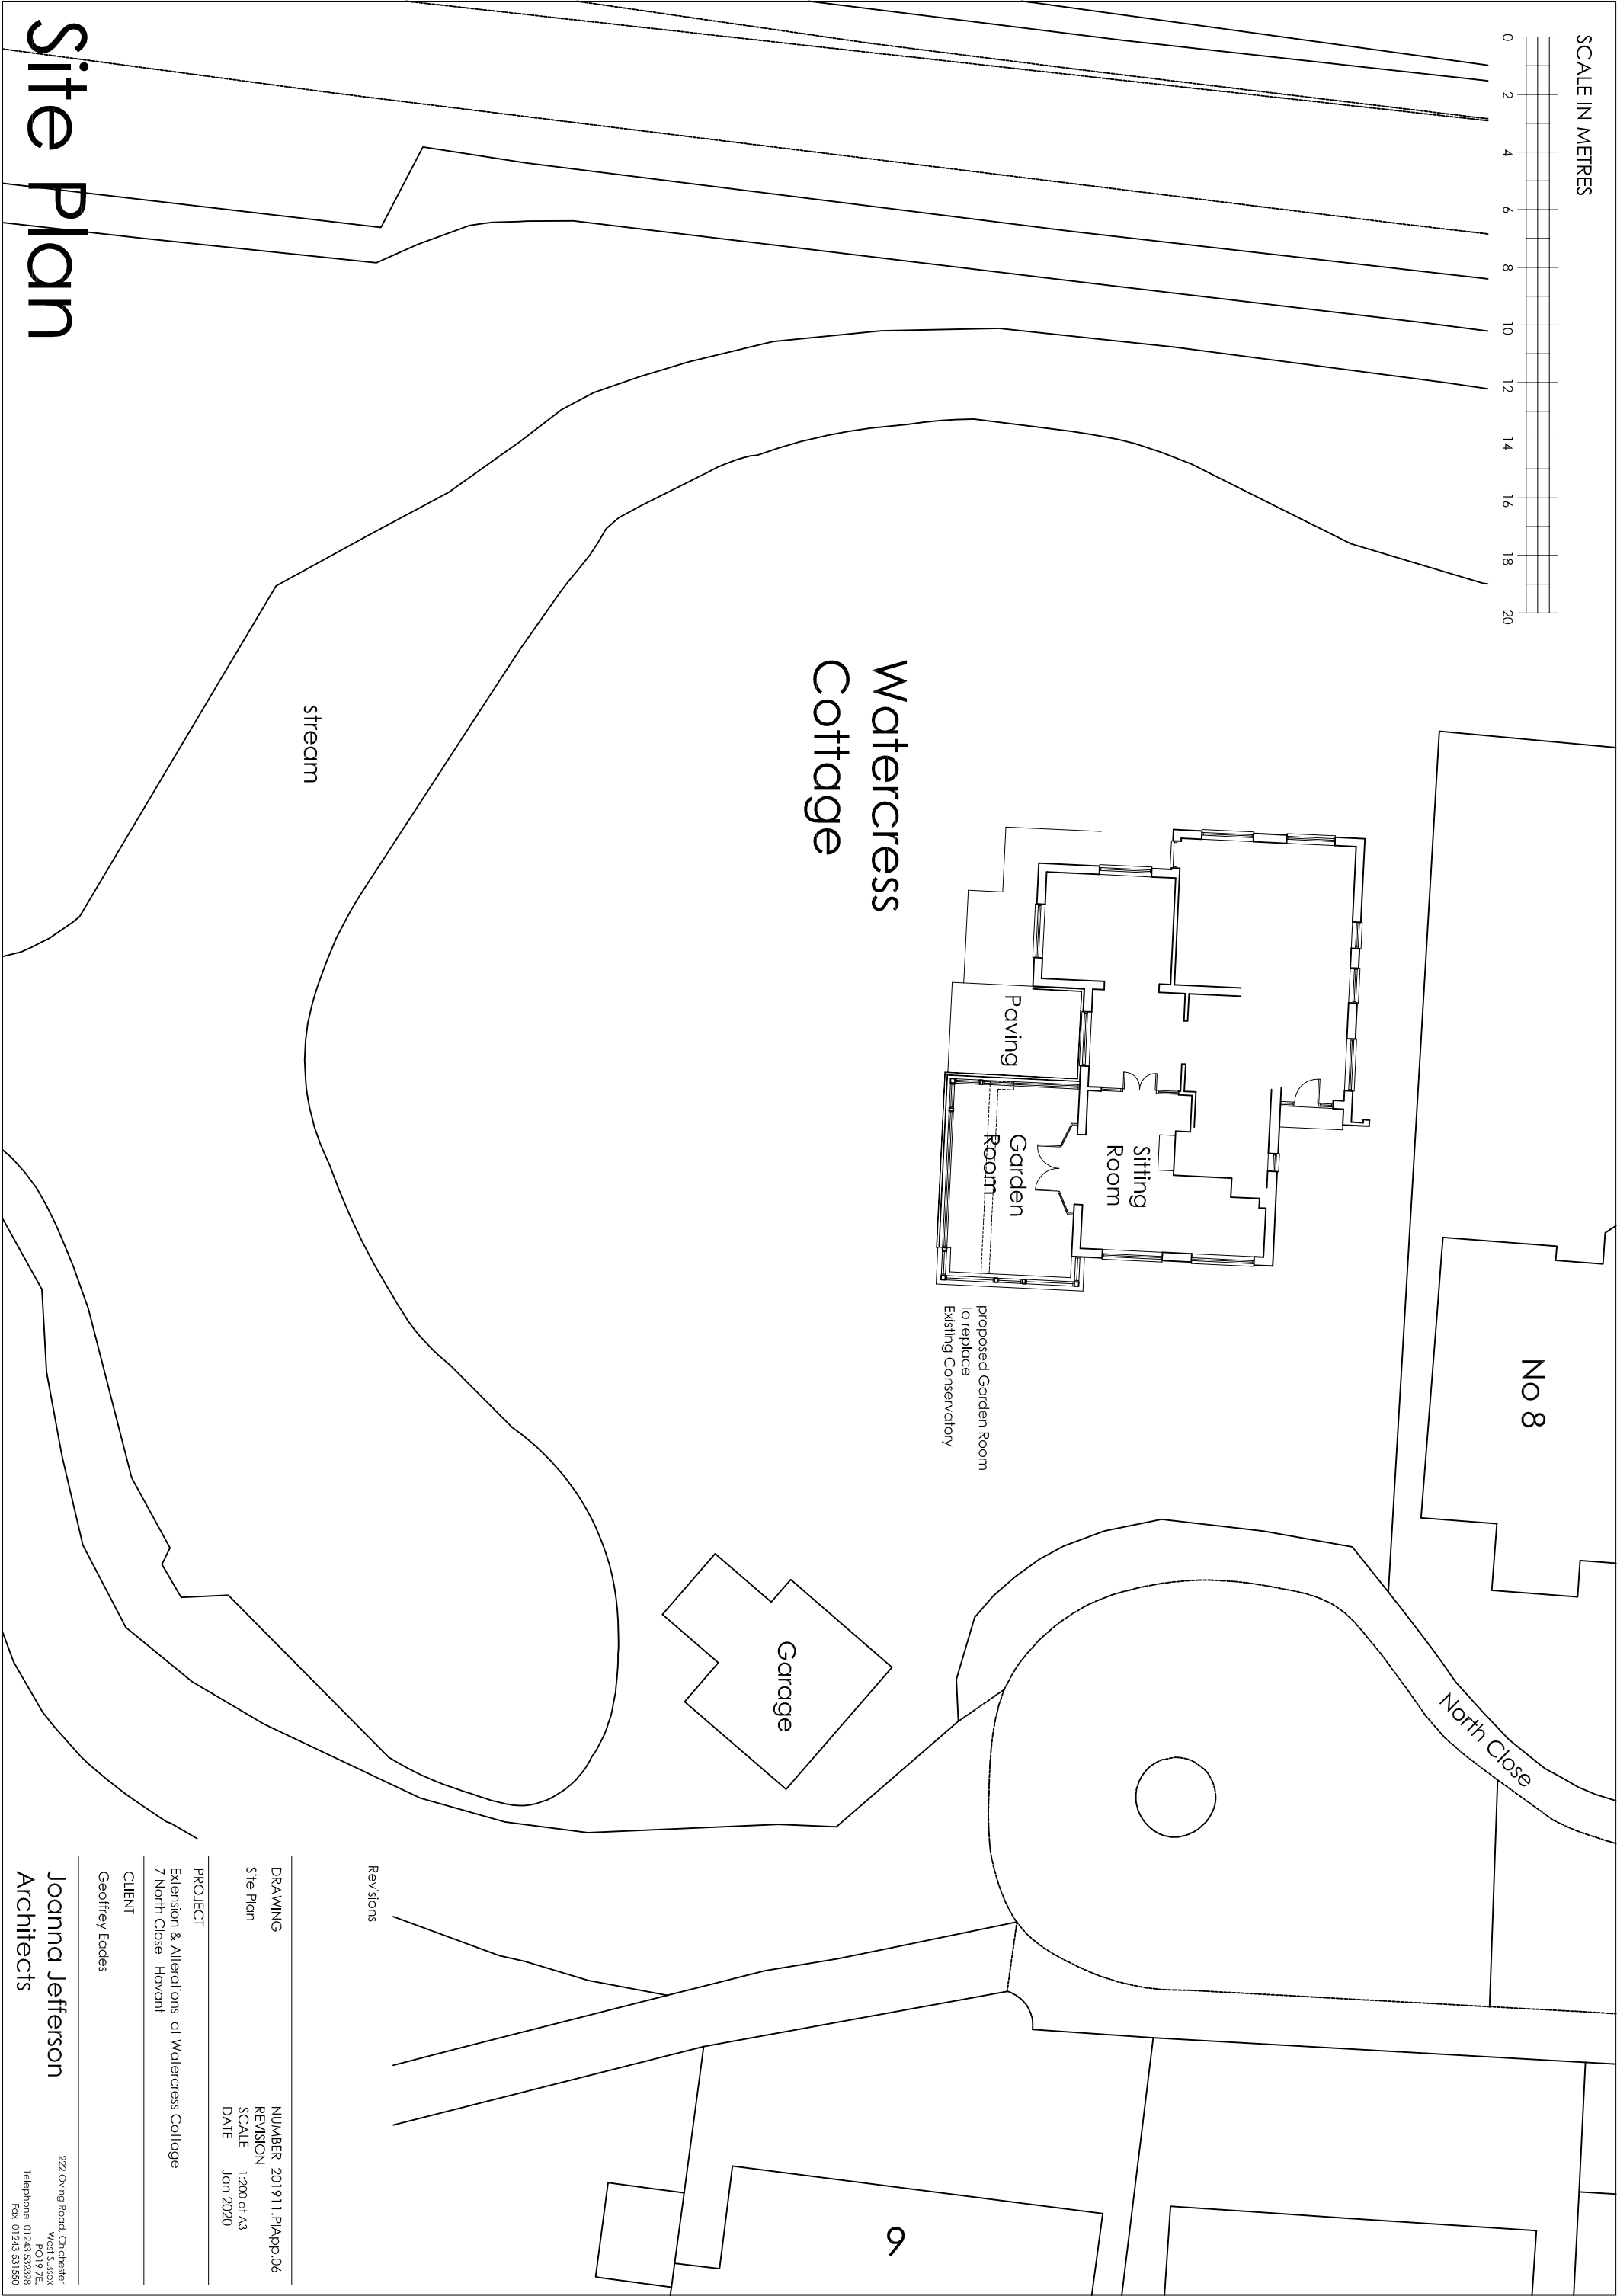


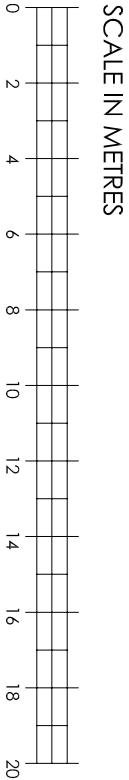

Revisions

|          |                        |
|----------|------------------------|
| DRAWING  | NUMBER 201911.PIApp.06 |
| REVISION | REVISION               |
| SCALE    | 1:200 of A3            |
| DATE     | Jun 2020               |

|         |                                               |
|---------|-----------------------------------------------|
| PROJECT | Extension & Alterations of Watercress Cottage |
| CLIENT  | 7 North Close Hovant                          |

|        |                |
|--------|----------------|
| CLIENT | Geoffrey Eades |
|--------|----------------|

|                             |                                                                                                  |
|-----------------------------|--------------------------------------------------------------------------------------------------|
| Joanna Jefferson Architects | 222 Oving Road, Chichester<br>West Sussex PO19 7EJ<br>Telephone 01243 532398<br>Fax 01243 531550 |
|-----------------------------|--------------------------------------------------------------------------------------------------|