
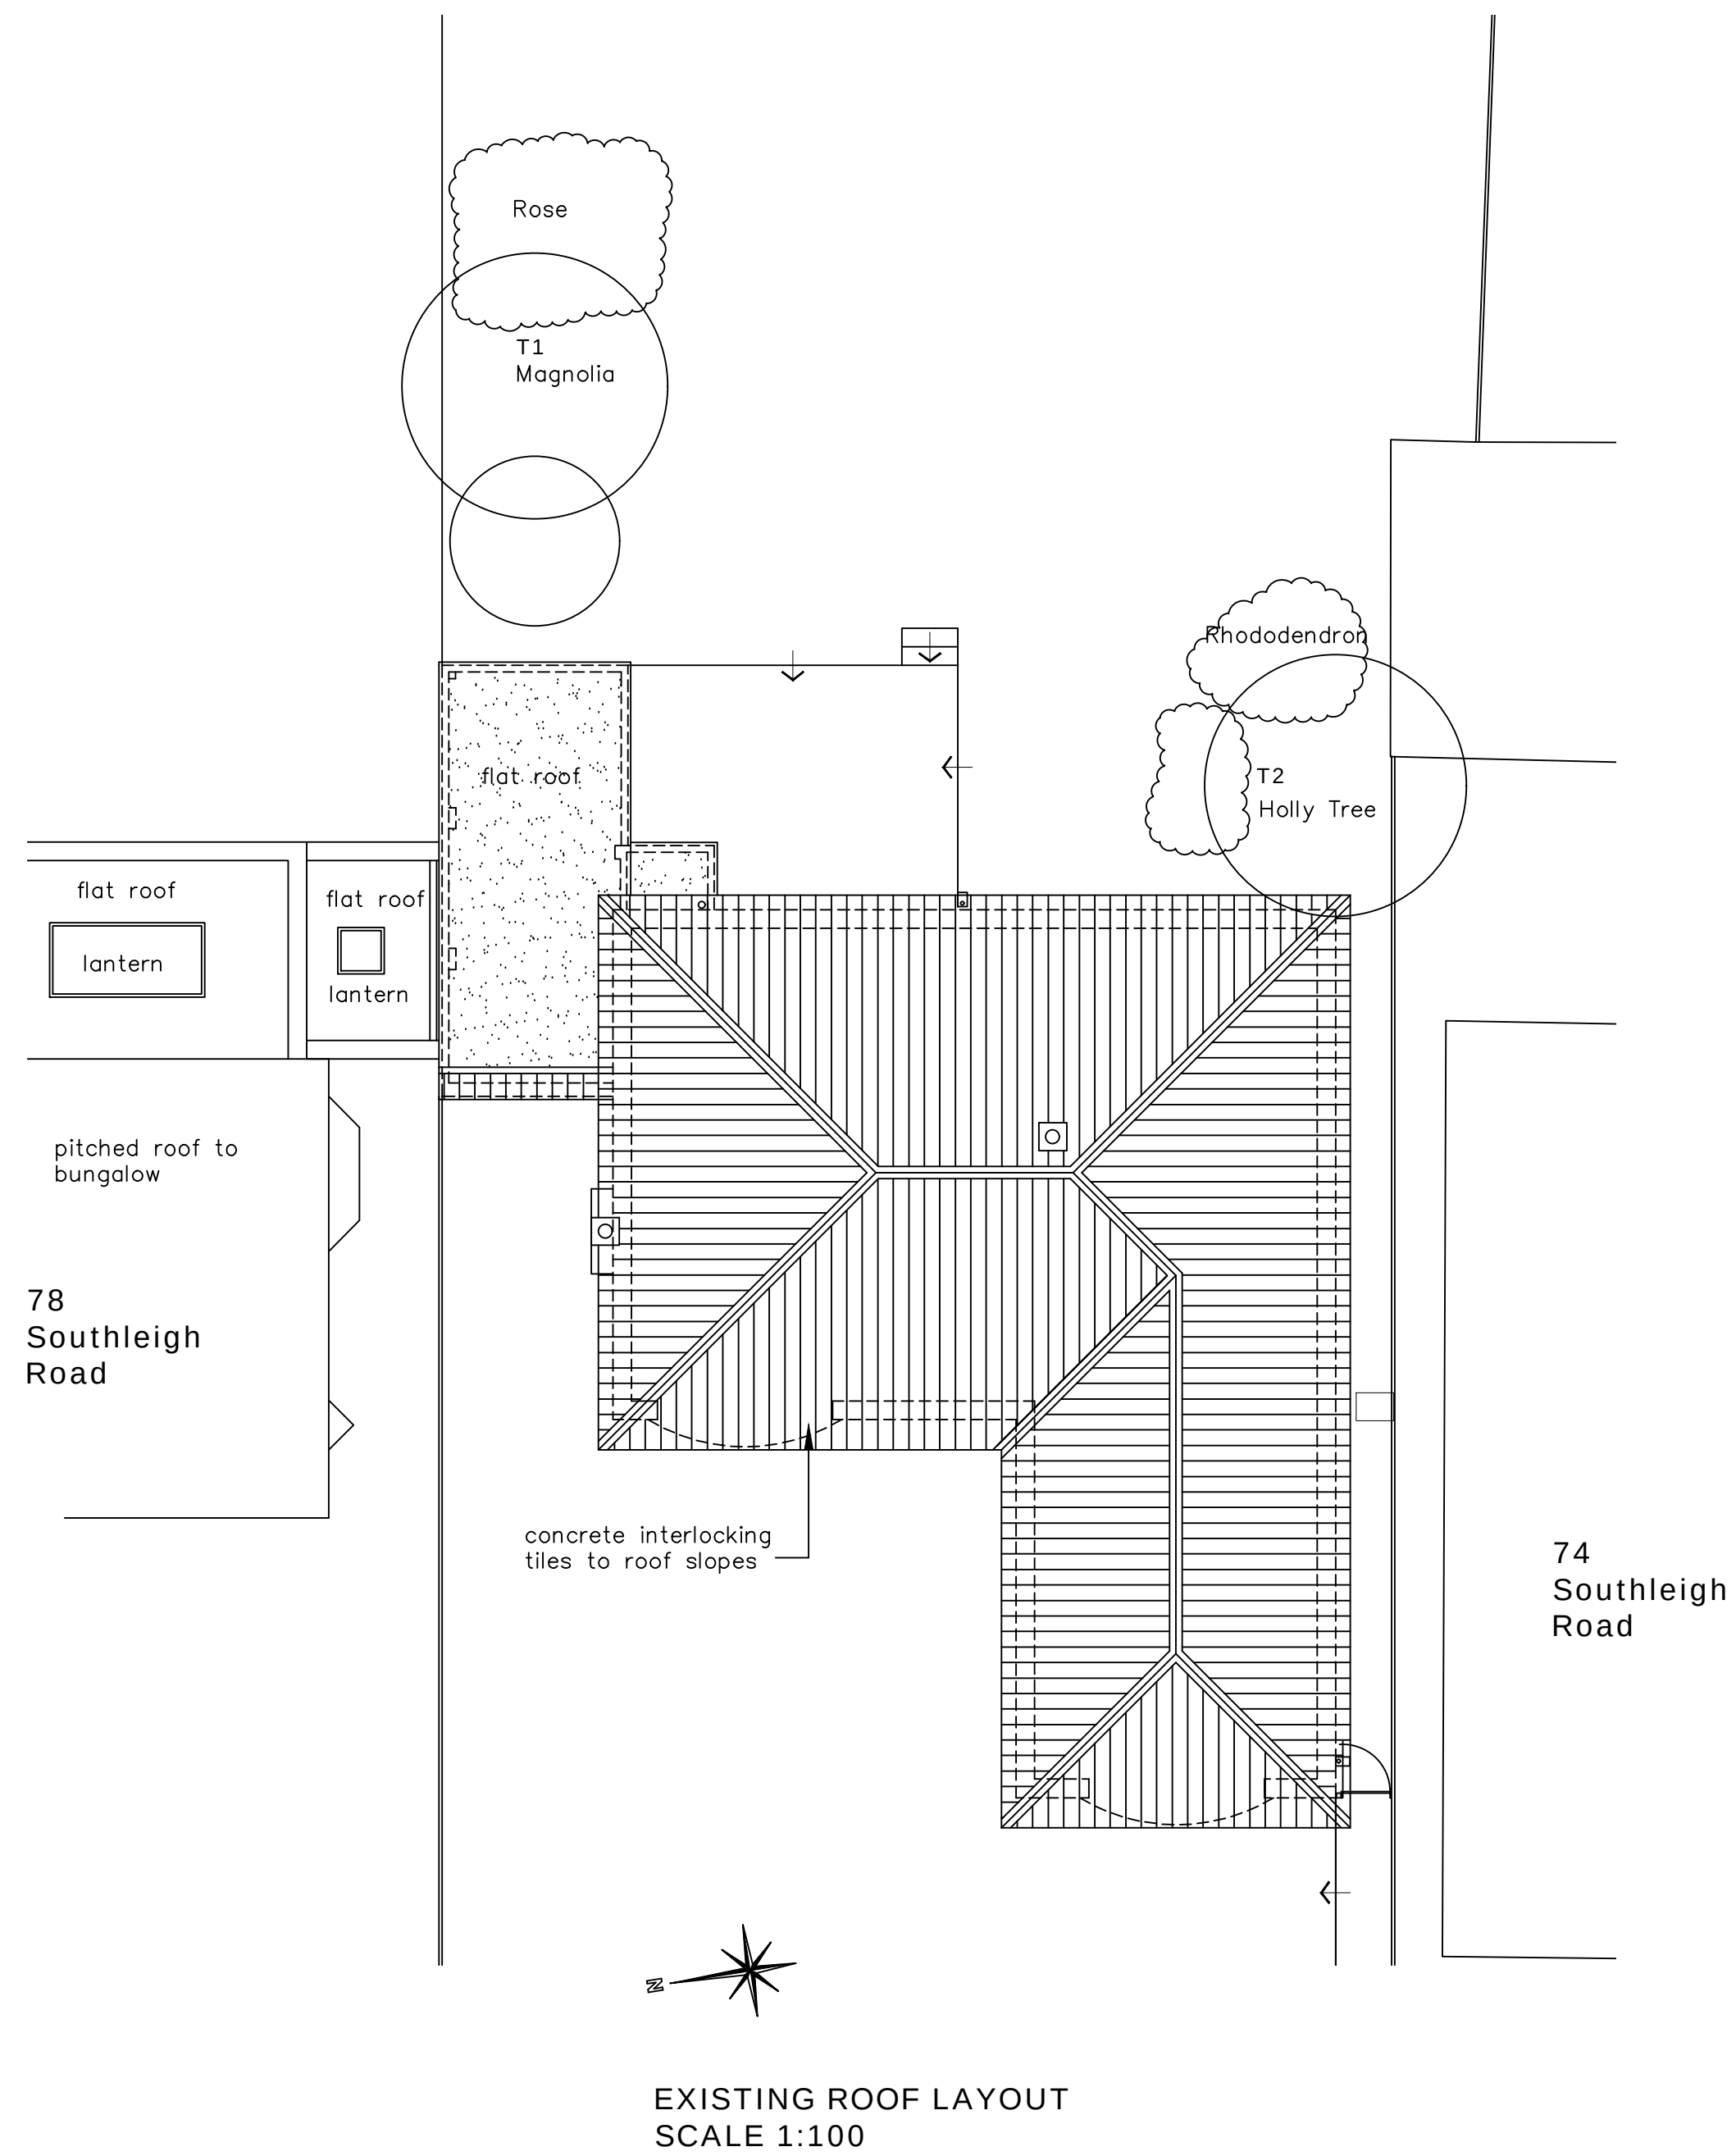


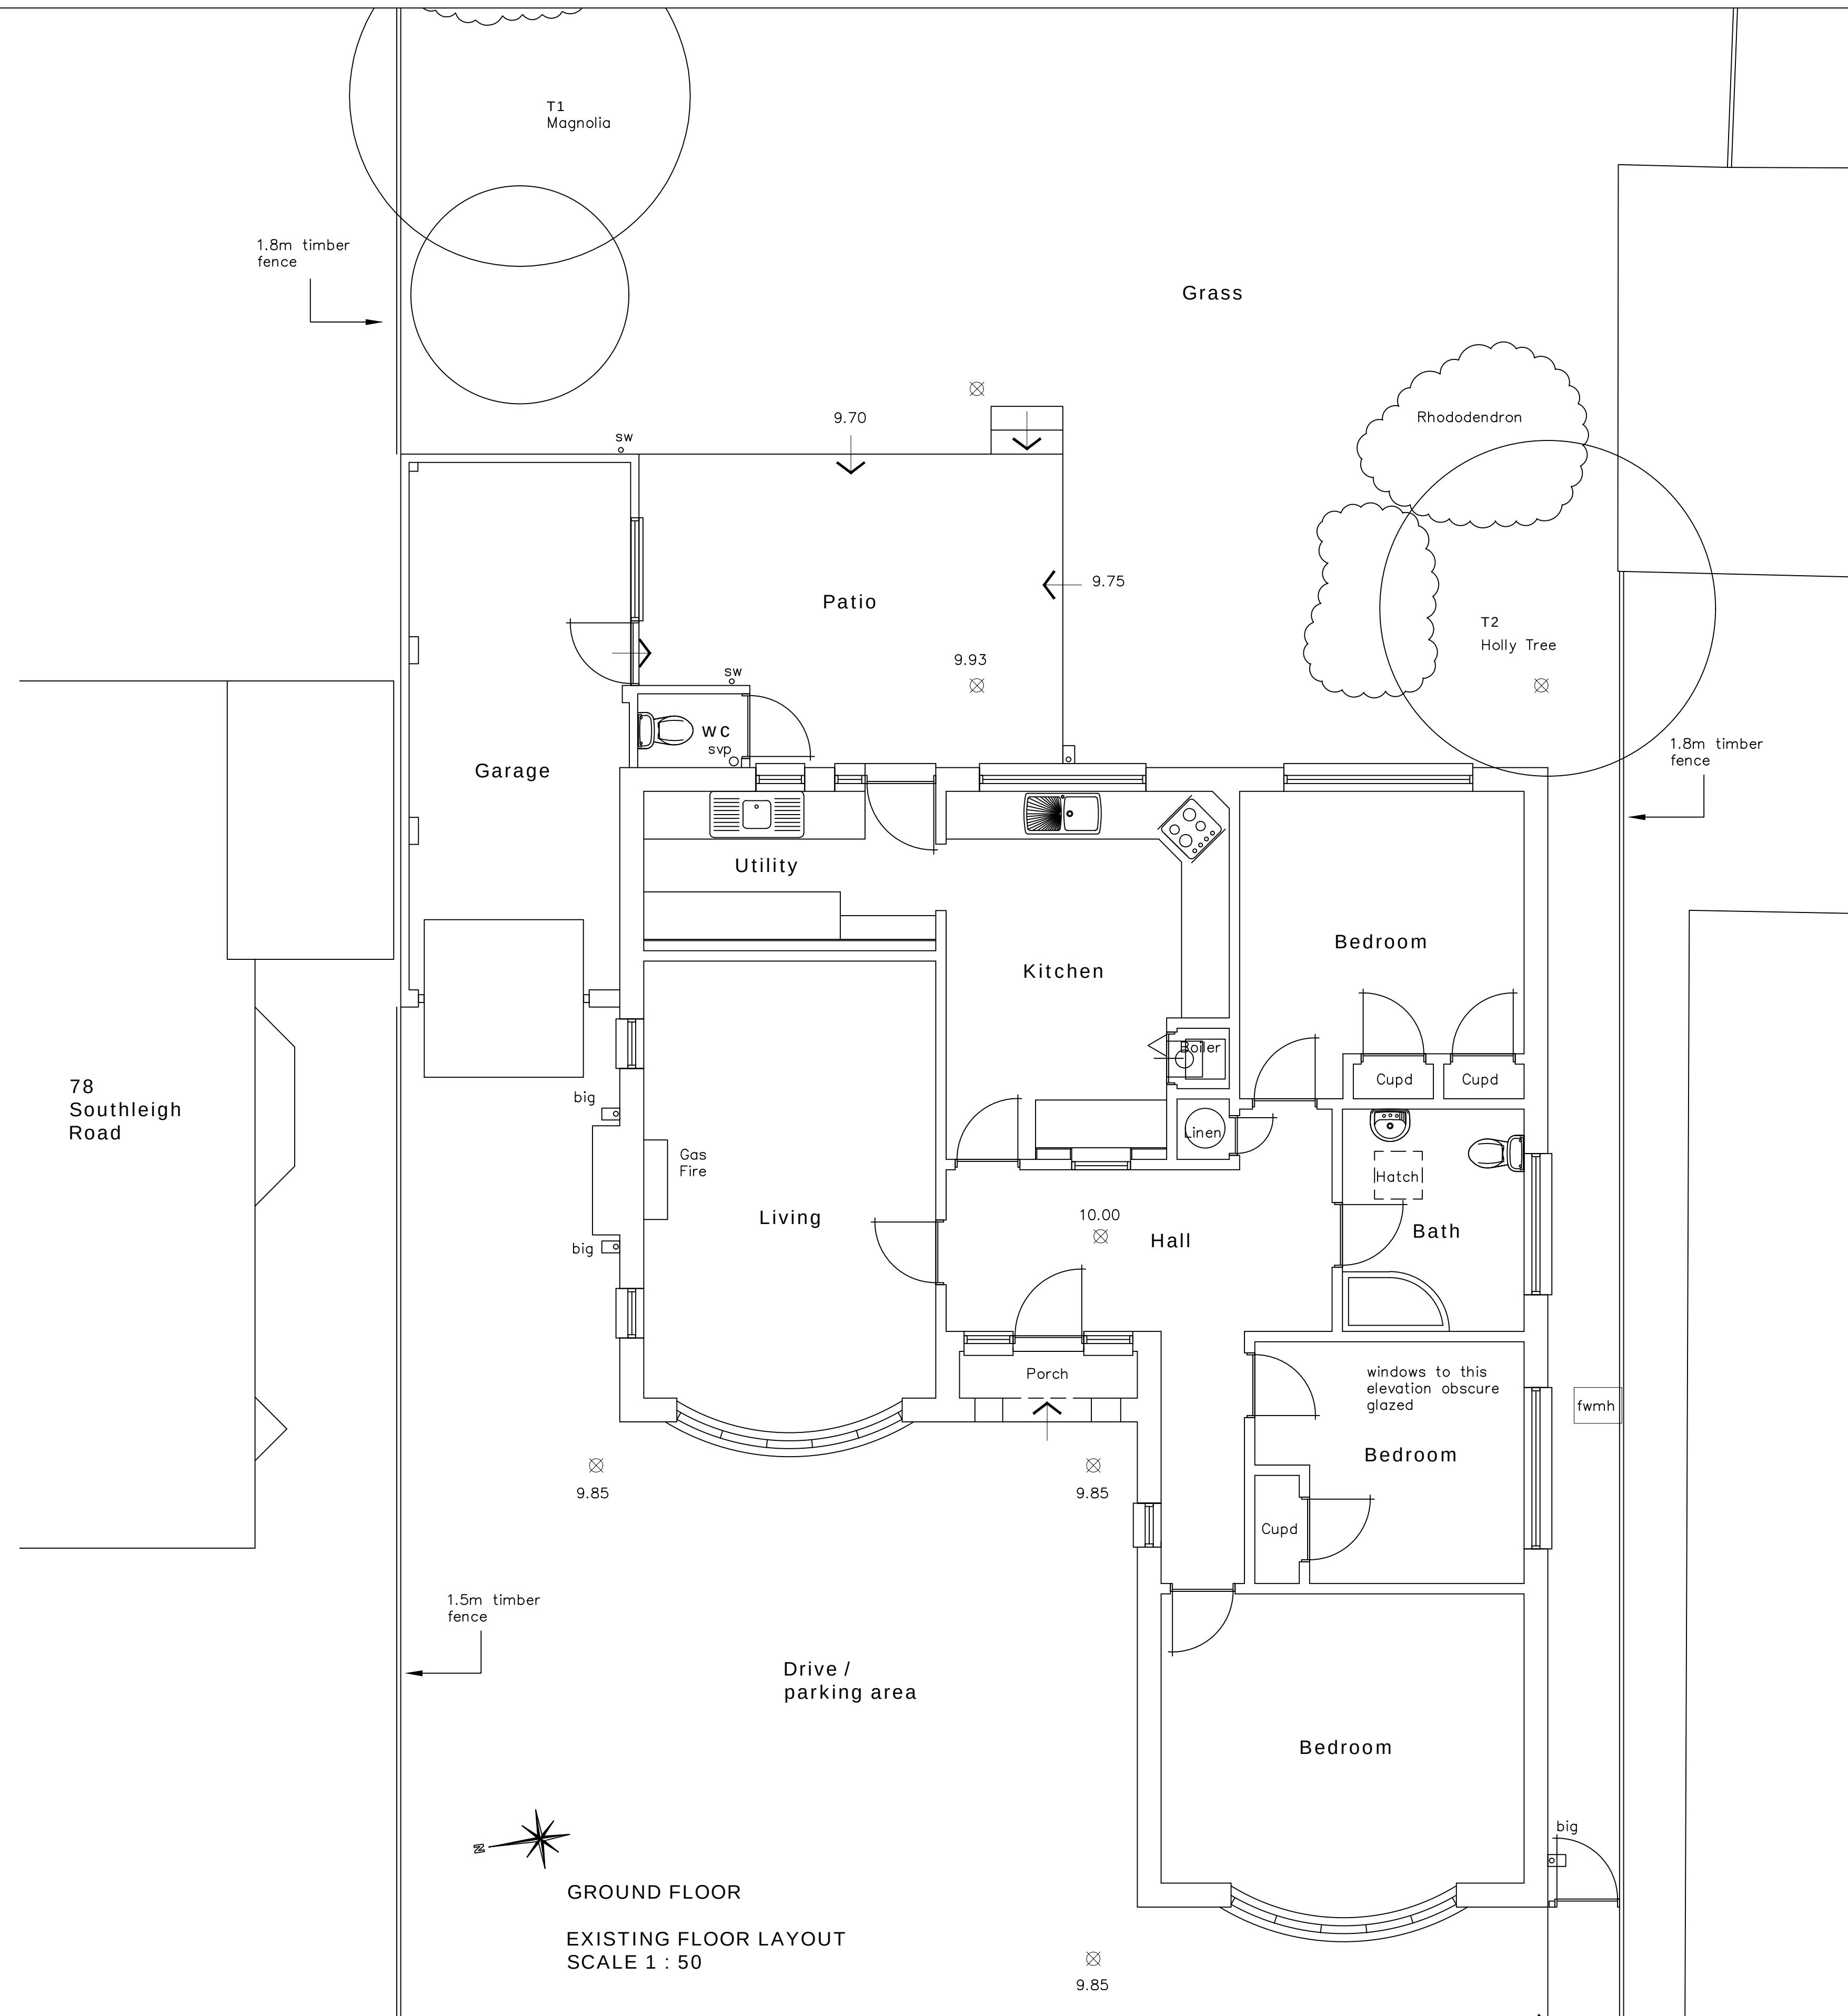

KEY:

- Blockwork
- External brickwork
- Timber/metal framed stud walling
- Mains Powered Extract Fan
- Mains Powered interconnecting smoke detectors
- SVP Soil & vent pipe
- SS Stub stack
- RWP Rain water pipe
- Spot levels

NOTES:


The design and construction of this project shall be in accordance with the current Building Regulations & NHBC Standards. These notes & drawings have been prepared solely for the purpose of Planning & Building Regulation approval.

Do not scale from this drawing unless for Planning purposes. All dimensions to be checked on-site and any alterations to be approved by the Architect and/or client prior to any work commencing.

Ordnance Survey Licence No: 100047591

This drawing to be copyright and to be read in conjunction with all other drawings

AMENDMENTS:

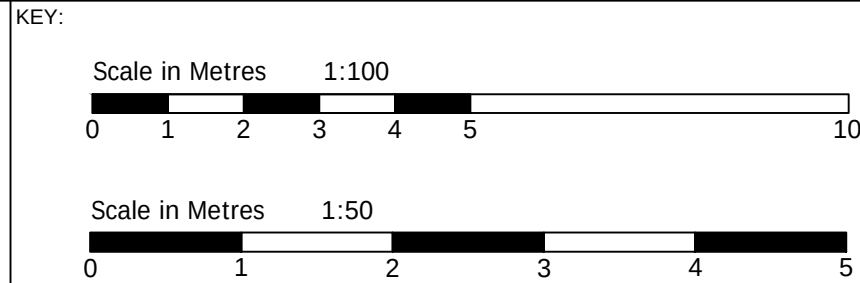


CLIENT NAME & ADDRESS

Mr S Kneller
104 Bedhampton Road
Havant
PO9 3EZ

PROJECT ADDRESS

76 Southleigh Road
Havant
PO9 2QL

DRAWING DETAILS		
PLANNING DRAWING		
Existing Floor & Roof Layout		
PROJECT No	DWG No	REV No
936	1	
SCALE	DRAWN	DATE
1:50 @ A1	BWH	12/05/20

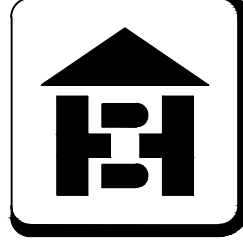 **BH ARCHITECTURE Ltd**

Heath Cottage
Newlands Lane
Purbrook
Waterlooville
Hants
PO7 5SQ

Tel: 023 9223 2322
Mob: 07747 771808
E-mail: bernard@bernardharding.com