


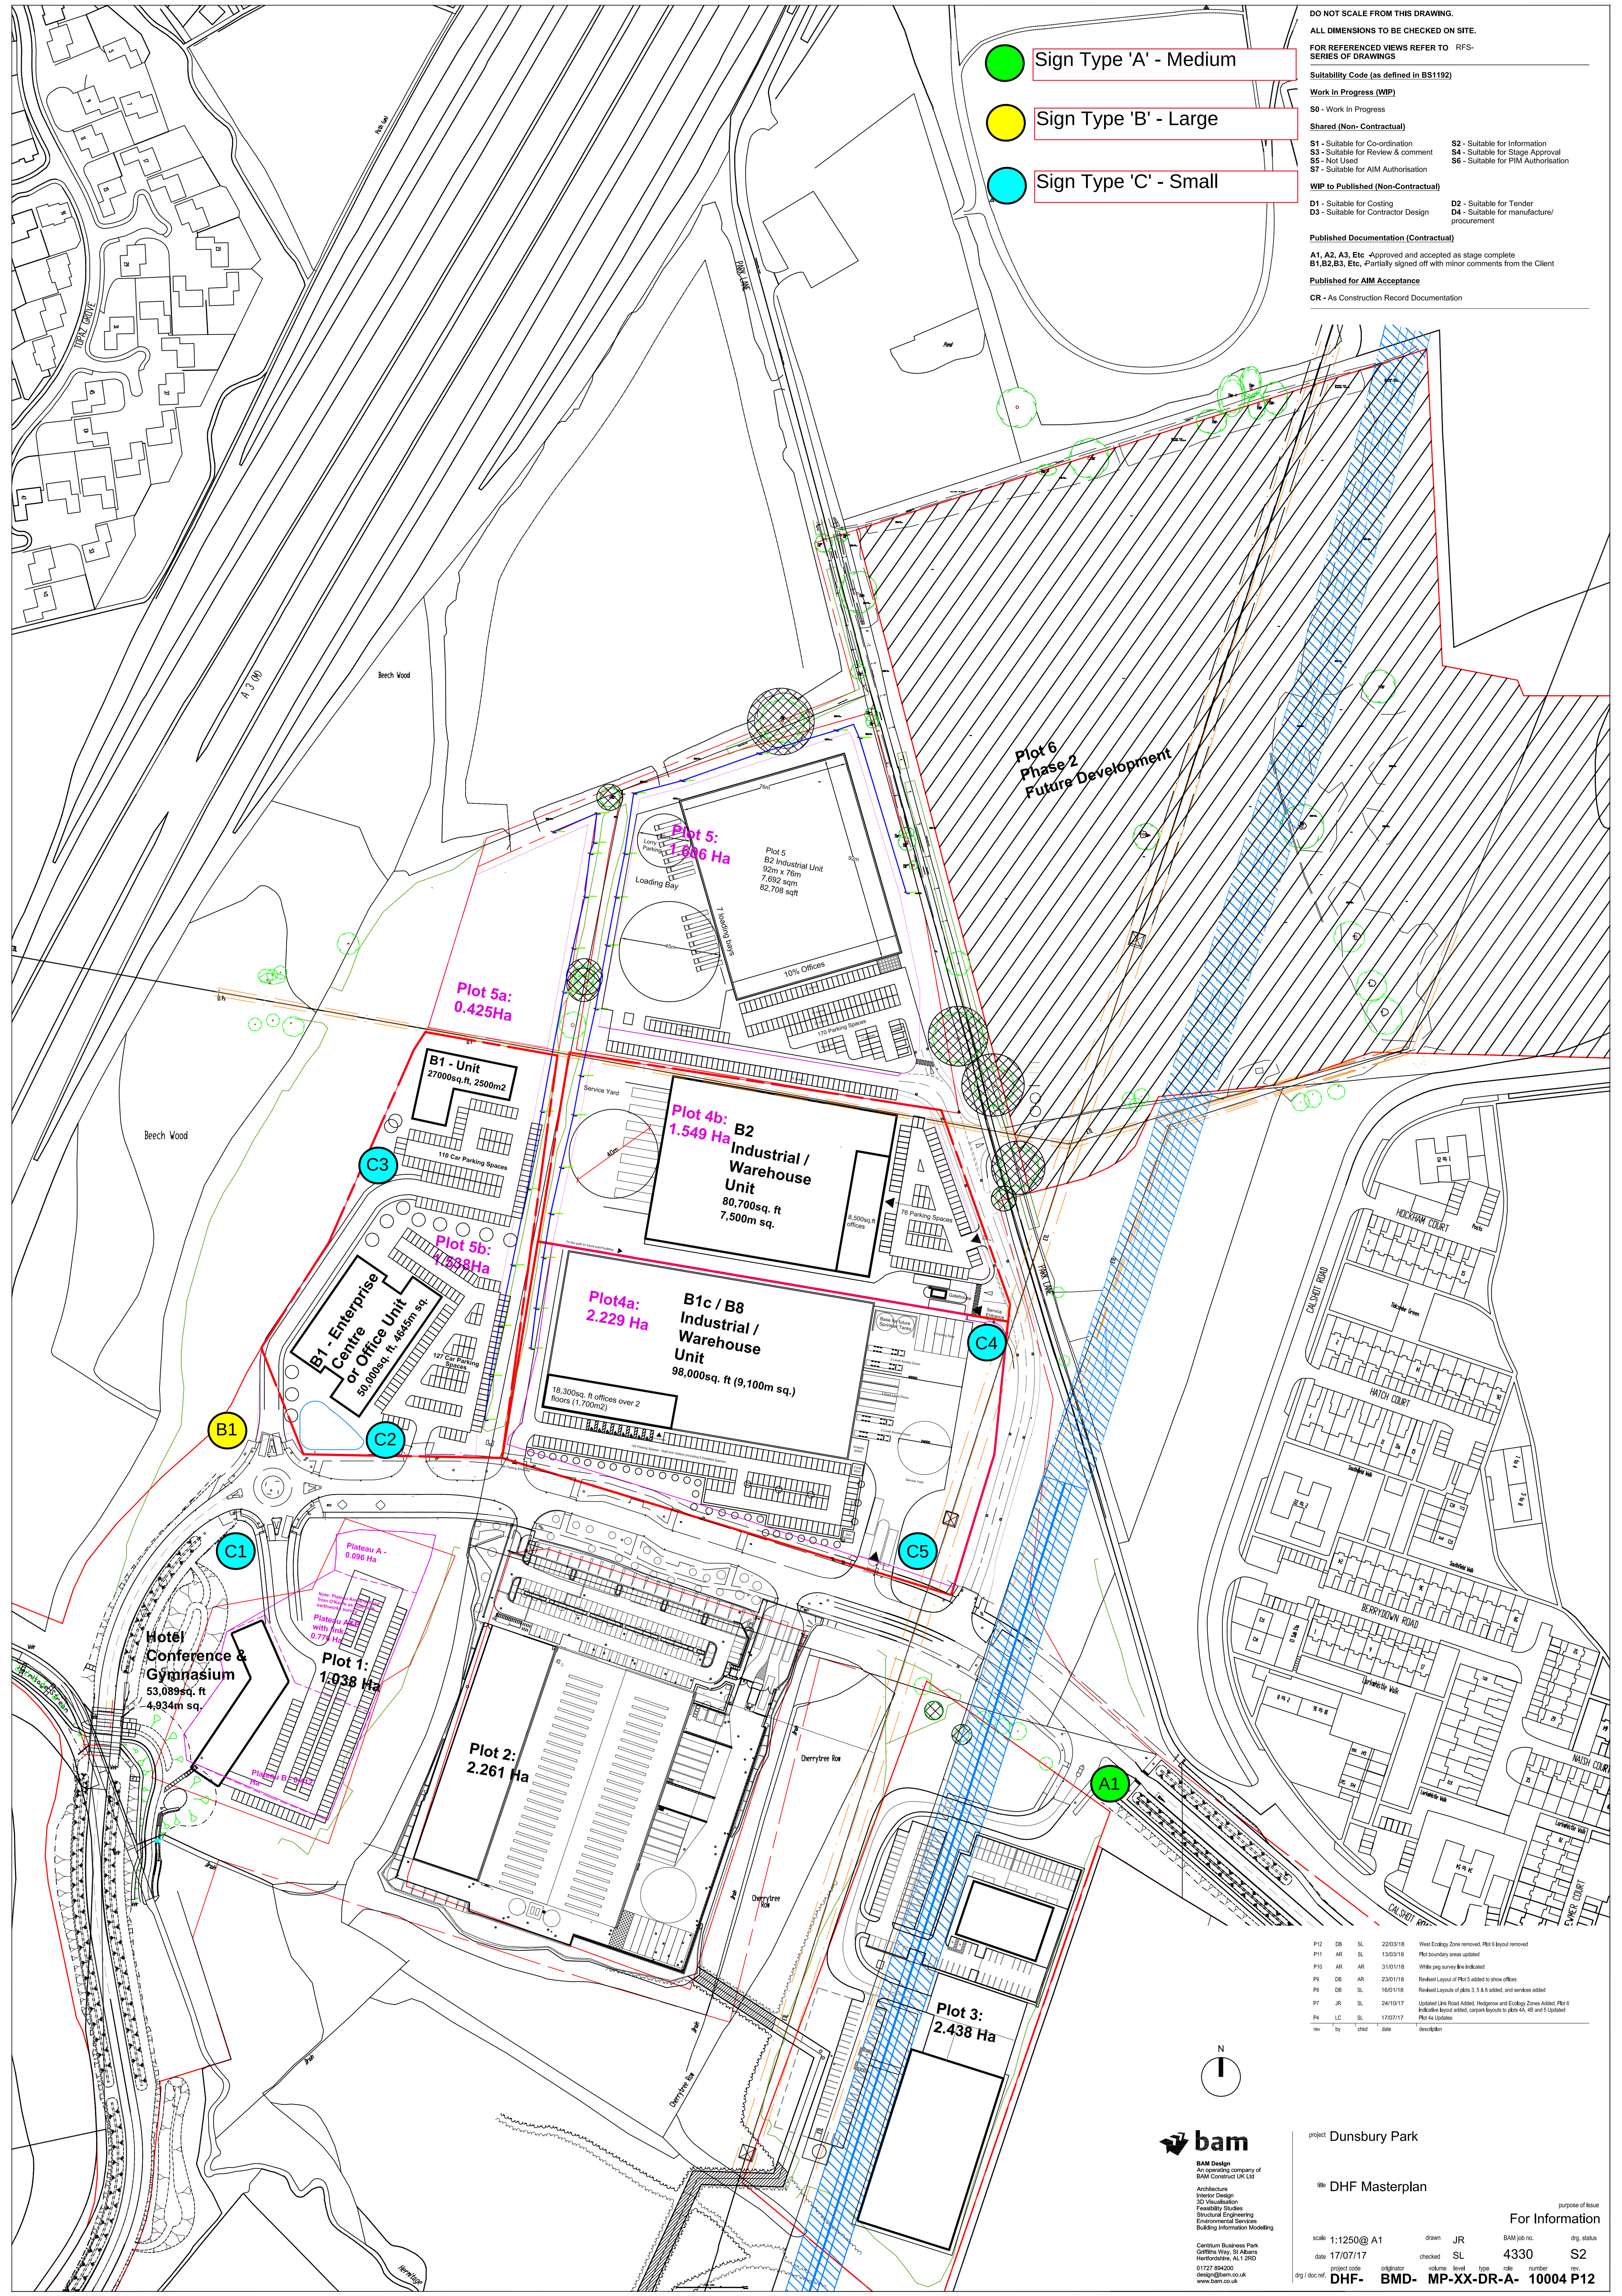

DO NOT SCALE FROM THIS DRAWING.
ALL DIMENSIONS TO BE CHECKED ON SITE.
FOR REFERENCED VIEWS REFER TO RFS-
SERIES OF DRAWINGS

Suitability Code (as defined in BS1192)

Work in Progress (WIP)
S0 - Work In Progress

Shared (Non-Contractual)
S1 - Suitable for Co-ordination
S2 - Suitable for Information
S3 - Suitable for Review & comment
S4 - Suitable for Stage Approval
S5 - Not Used
S6 - Suitable for PIM Authorisation
S7 - Suitable for AIM Authorisation

WIP to Published (Non-Contractual)
D1 - Suitable for Costing
D2 - Suitable for Tender
D3 - Suitable for Contractor Design
D4 - Suitable for manufacture/
procurement

Published Documentation (Contractual)
A1, A2, A3, Etc. - Approved and accepted as stage complete
B1, B2, B3, Etc. - Partially signed off with minor comments from the Client

Published for AIM Acceptance
CR - As Construction Record Documentation

P12	DB	SL	22/03/18	West Ecology Zone removed, Plot 6 layout removed
P11	AR	SL	13/03/18	Plot boundary areas updated
P10	AR	AR	31/01/18	While way surveying was indicated
P9	DB	AR	23/01/18	Revised Layout of Plot 5 added to show offices
P8	DB	SL	16/01/18	Revised Layouts of plots 3, 5 & 6 added, and services added
P7	JR	SL	24/10/17	Updated Link Road Added, Hedges and Ecology Zones Added, Plot 6 Indicate layout added, carpark layouts to plots 4A, 4B and 5 Updated Plot 4a Updated
P4	LC	SL	17/07/17	
rev	by	date	description	



BAM Design
An operating company of
BAM Connect UK Ltd

Architecture
Interior Design
3D Visualisation
Feasibility Studies
Structural Engineering
Environmental Services
Building Information Modelling

Centium Business Park
Gifford Way, St Albans
Hertfordshire, AL1 2ND

01727 594000
design@bam.co.uk
www.bam.co.uk

project Dunsbury Park

the DHF Masterplan

scale 1:1250@A1
date 17/07/17
project code DHF-
drg / doc ref BMD-
drawn JR
checked SL
volume level type date number
purpose of issue
BAM job no. 4330
drg. status S2

For Information