


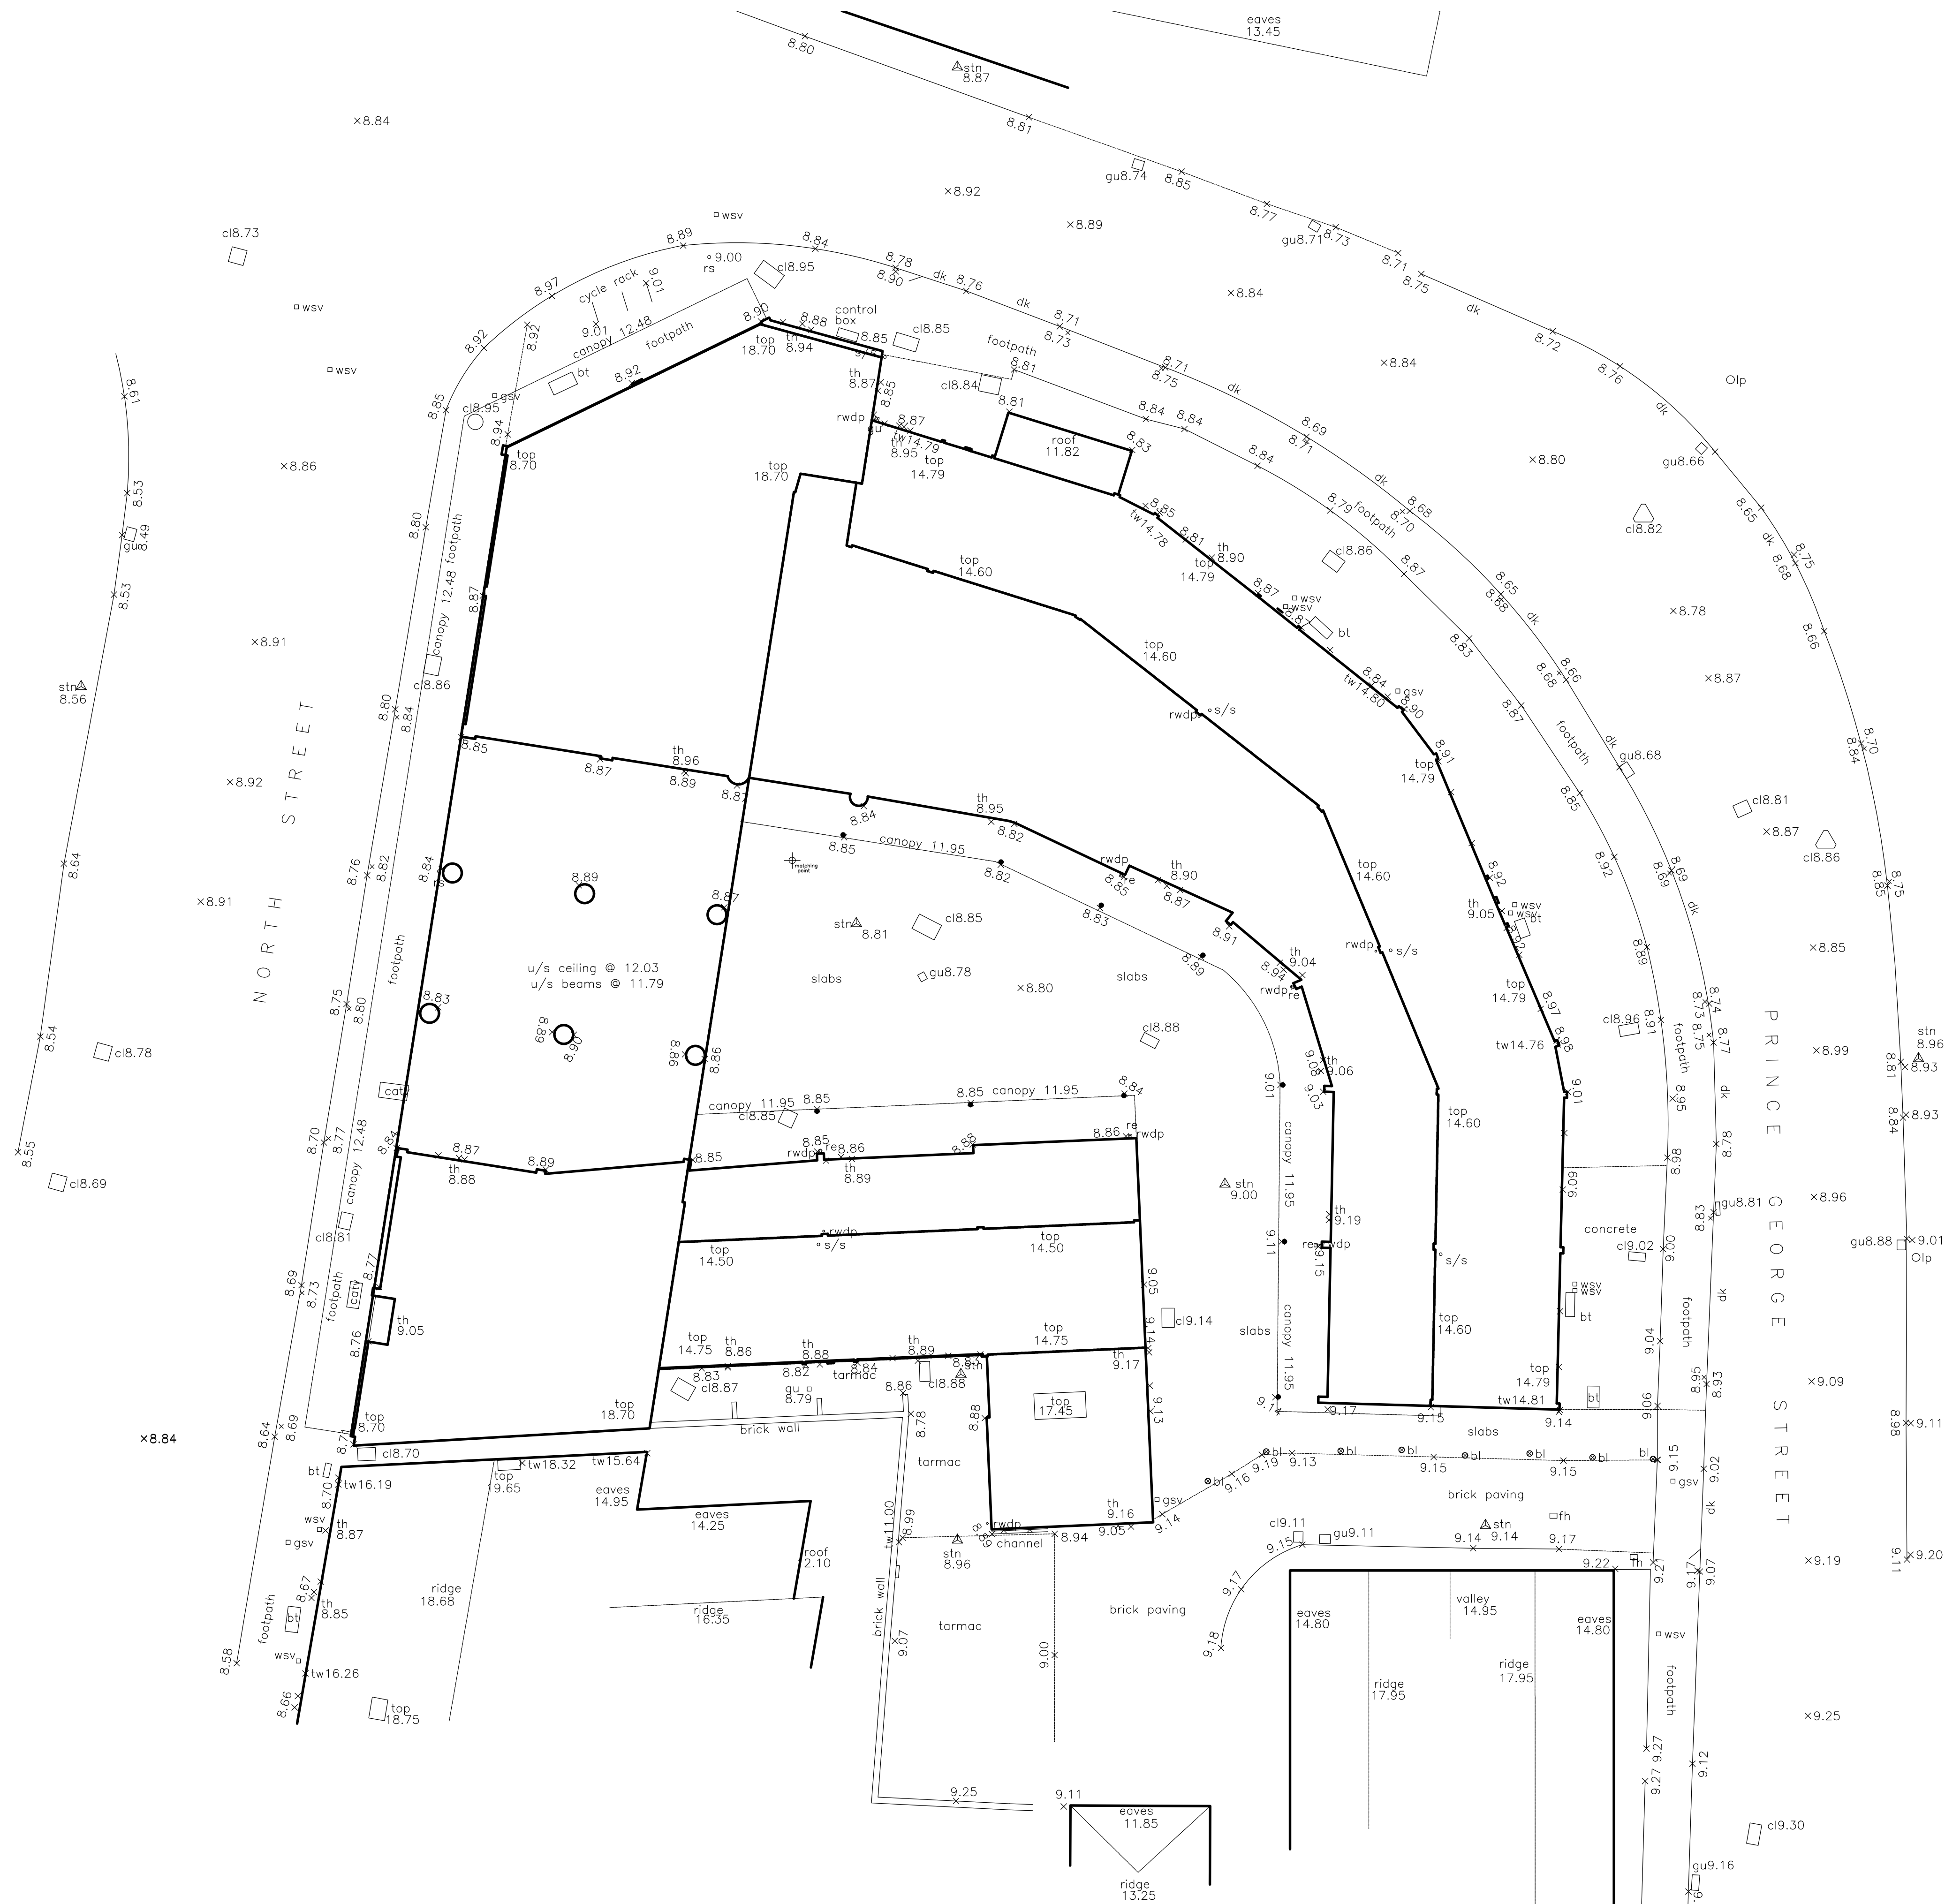

1. THIS DRAWING IS COPYRIGHT AND SHOULD NOT BE REPRODUCED WITHOUT APPROVAL.

2. THIS DRAWING TO BE READ IN CONJUNCTION WITH THE ARCHITECTS DRAWINGS. ANY DISCREPANCIES ARE TO BE BROUGHT TO THE ATTENTION OF BOTH PARTIES IMMEDIATELY.

3. ANY DIMENSIONS/LEVELS INDICATED 'ref.' REFER TO ASSUMED/EXISTING DIMENSIONS WHICH ARE TO BE SITE CHECKED PRIOR TO THE COMMENCEMENT OF ANY WORK.

PRELIMINARY

P1	PRELIMINARY	HDL/05.18	HDL/05.18	HDL/05.18	
Version	Amendment	Revised by and date	Checked by and date	Approved by and date	
ORIGINAL DRAWING SIZE - A1		X-REFS:			
CAD REF.					

	Client		TRISTMIRE LIMITED		
	Project		NORTH STREET ARCADE, HAVANT		
	Drawing Title		EXISTING TOPOGRAPHICAL SURVEY		
	Purpose		PRELIMINARY		
Drawing Office		SWANMORE		Drawn HDL Designed Drawing Number 18-3139-900	
Telephone		01489 893 596		Scale 1:125 @ A1 Version P1	