


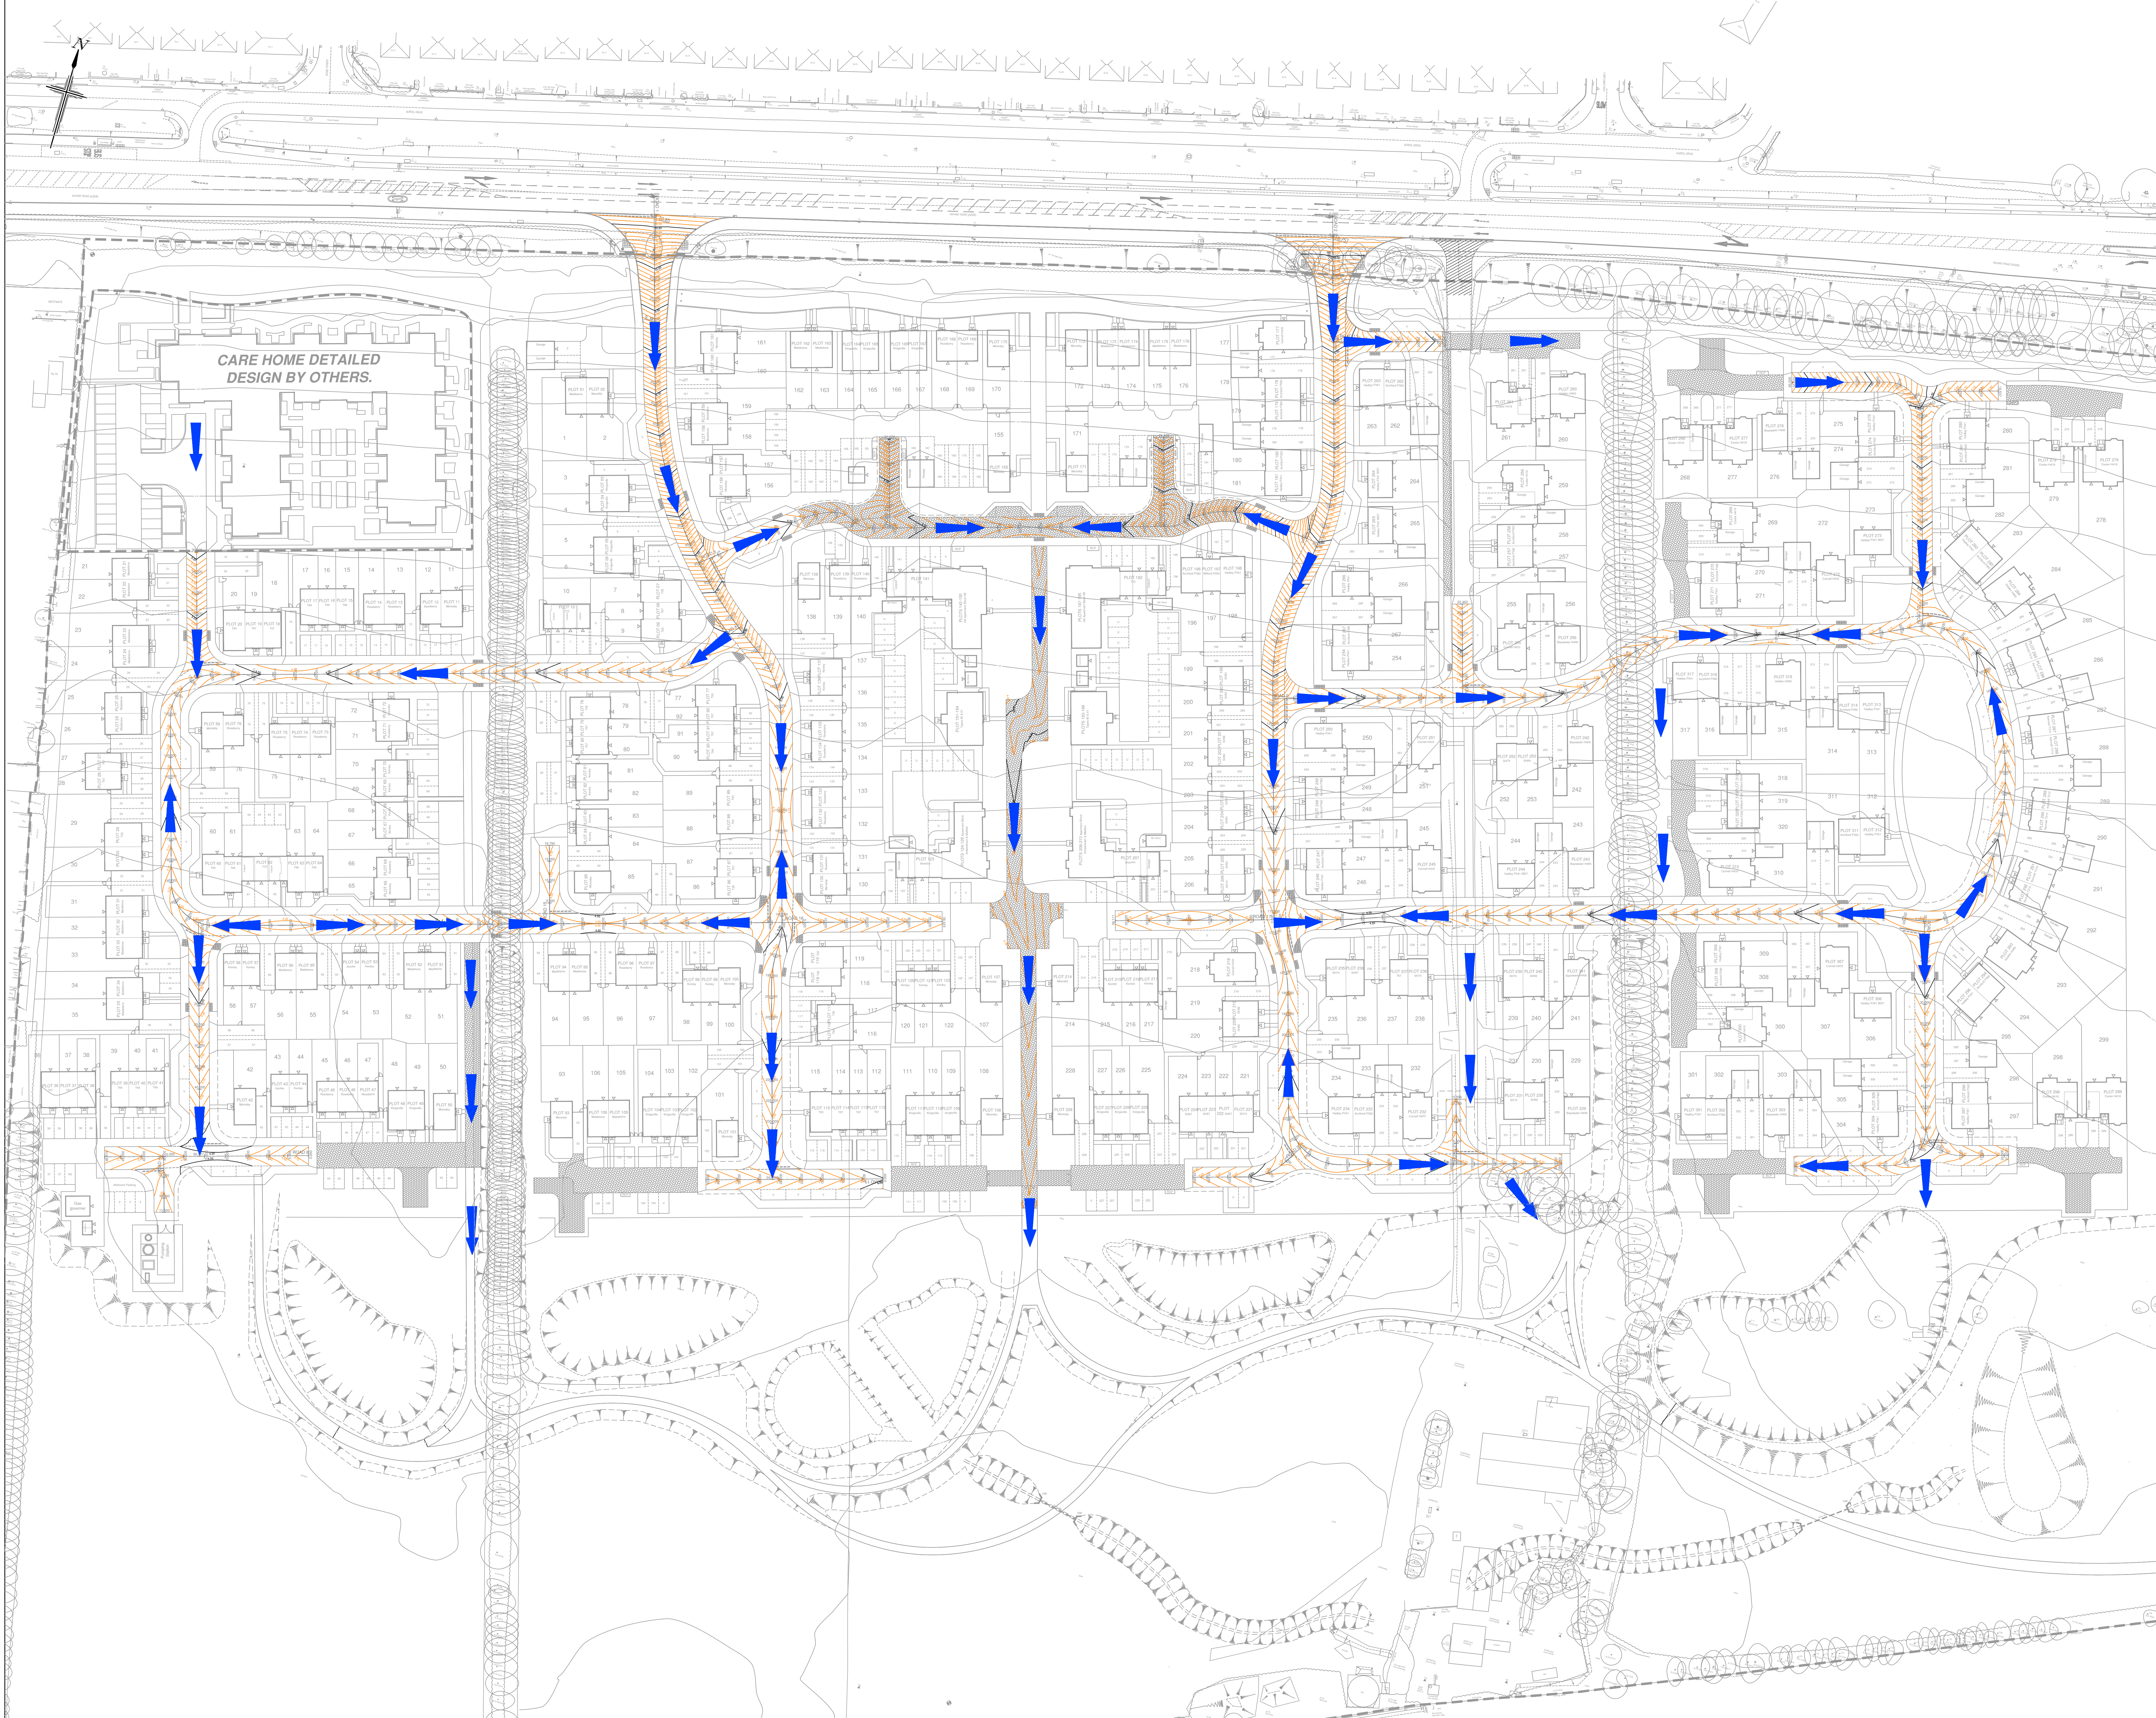

NOTES

- All dimensions are in metres unless stated otherwise.
- Do not scale from this drawing. Only written dimensions are to be used.
- Site layout based on ID Partnership Proposed Site Layout Plan, drawing number PL04 Revision U issued to RCP in .dwg format on 19/09/2019.
- Topographic Survey as per Steline survey drawing number 36FA01 dated August 2016.

KEY

Exceedance Flow Route
Primary Road Contour
Secondary Road Contour

Any proposed works within Flood Protection Areas are subject to supervision and approval by the Arboriculturalist.

SCALE BAR 1:500 at A0

Rev	Date	Details	By	Chkd	Appd
G	10.01.20	Revised to latest site layout.	FJ	LD	TRS
F	10.05.19	Revised to latest site layout.	RM	TRS	TRS
E	08.05.19	Revised to latest site layout.	NW	AC	TRS
D	13.02.19	Revised to latest site layout.	TRS	TRS	TRS
C	09.01.19	Revised to latest site layout.	NW	AC	TRS
B	17.10.18	Revised to suit latest site layout.	NW	AC	TRS
A	00.04.18	Forming head removed from opposite Photo 278 & 279.	AC	AC	TRS

Client:-

BARRATT HOMES

DAVID WILSON HOMES
WHERE QUALITY LIVES

Site:-

Land at Forty Acre Farm, Havant Road, Havant

Drawing Title:-

EXCEEDANCE FLOW LAYOUT

Date:- April 2018

Drawn:- WJ

Checked:- AC

Approved:- TRS

Scales:- 1:500 at A0

Drawing No. **BSO/E4519/017 G**

INITIAL TENDER ISSUE
SUBJECT TO ADOPTING AUTHORITY APPROVAL

RCP
ARCHITECTURE & CIVIL ENGINEERING

Rogers Cory Partnership
Architectural and Civil Consultants
The Old School - Old School Road
Havant - Hampshire - RG27 9N

T: 01256 799269 E: info@rogerspcc.co.uk W: rogerspartners.co.uk