


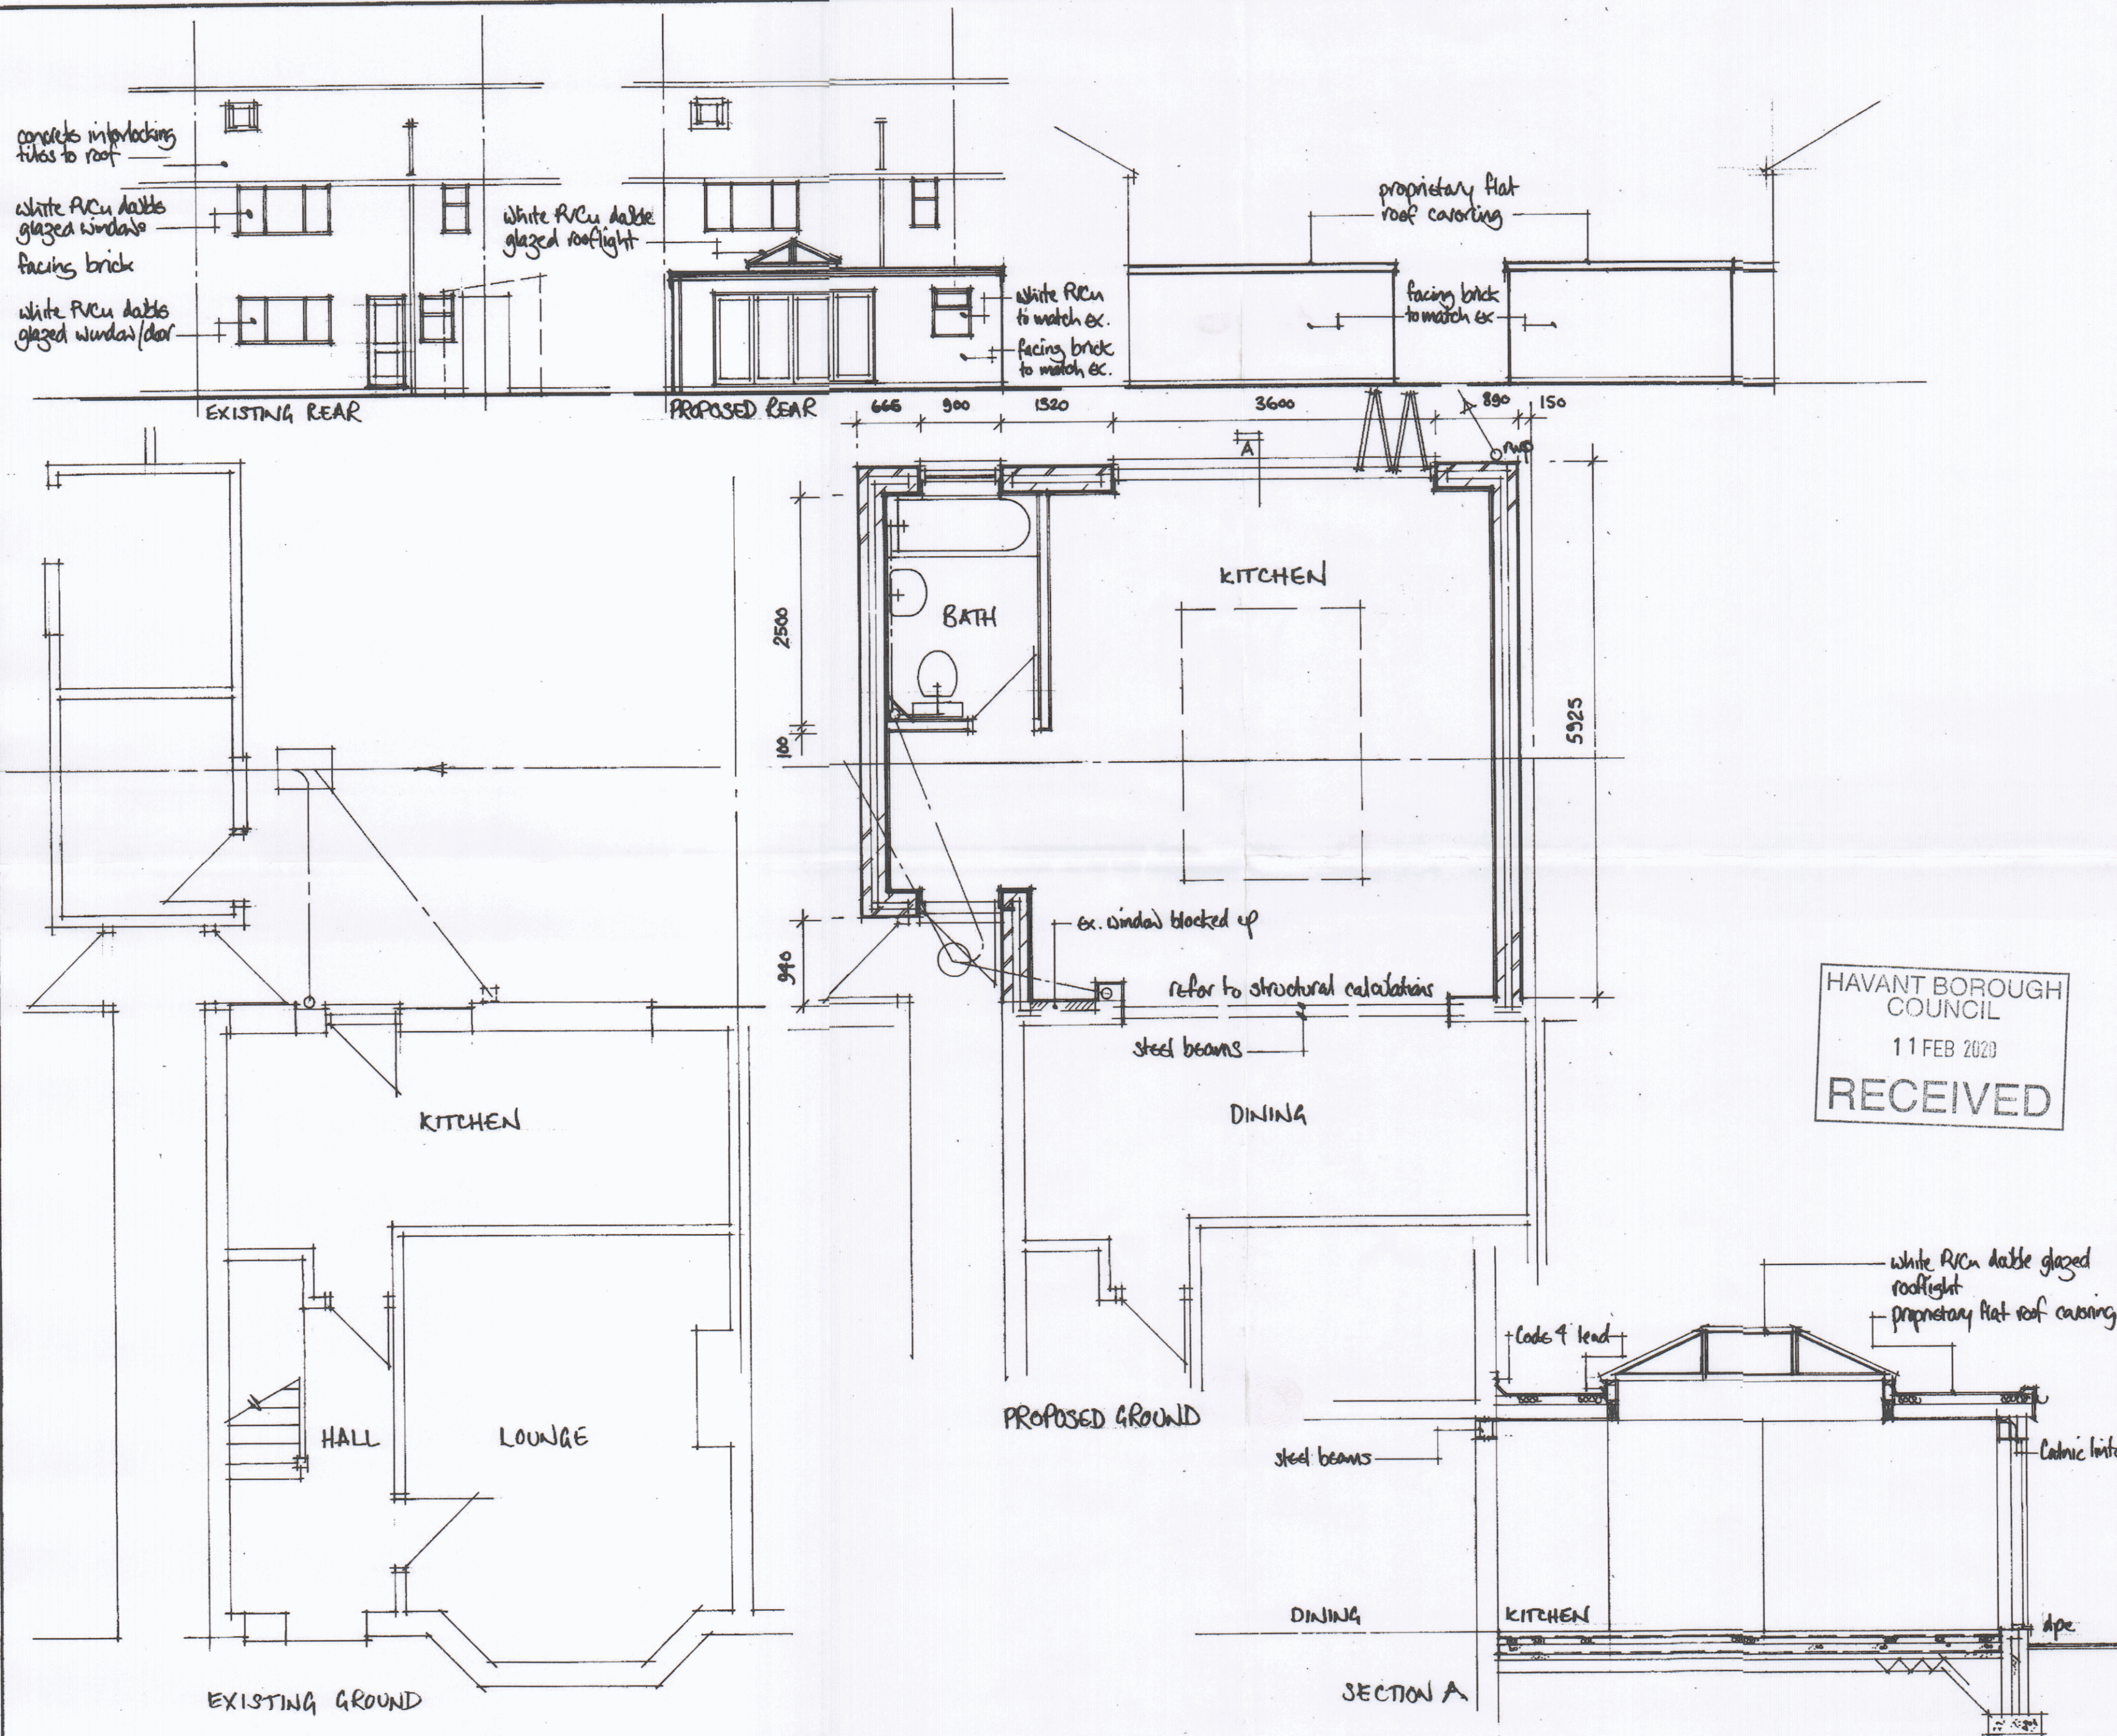

Note:
All dimensions must be checked on site
and not scaled from this drawing.

A	Date	Revision
© copyright		

Client
MR T. HINTON

Job Title
348 PURBROOK WAY
HAVANT
PO9 3SQ

Drawing Title
PROPOSED SINGLE
STOREY REAR EXTENSION

Scale
1:100 1:50

Date APRIL 2019 Drawn by

Drg. No. 348/01 Rev.