


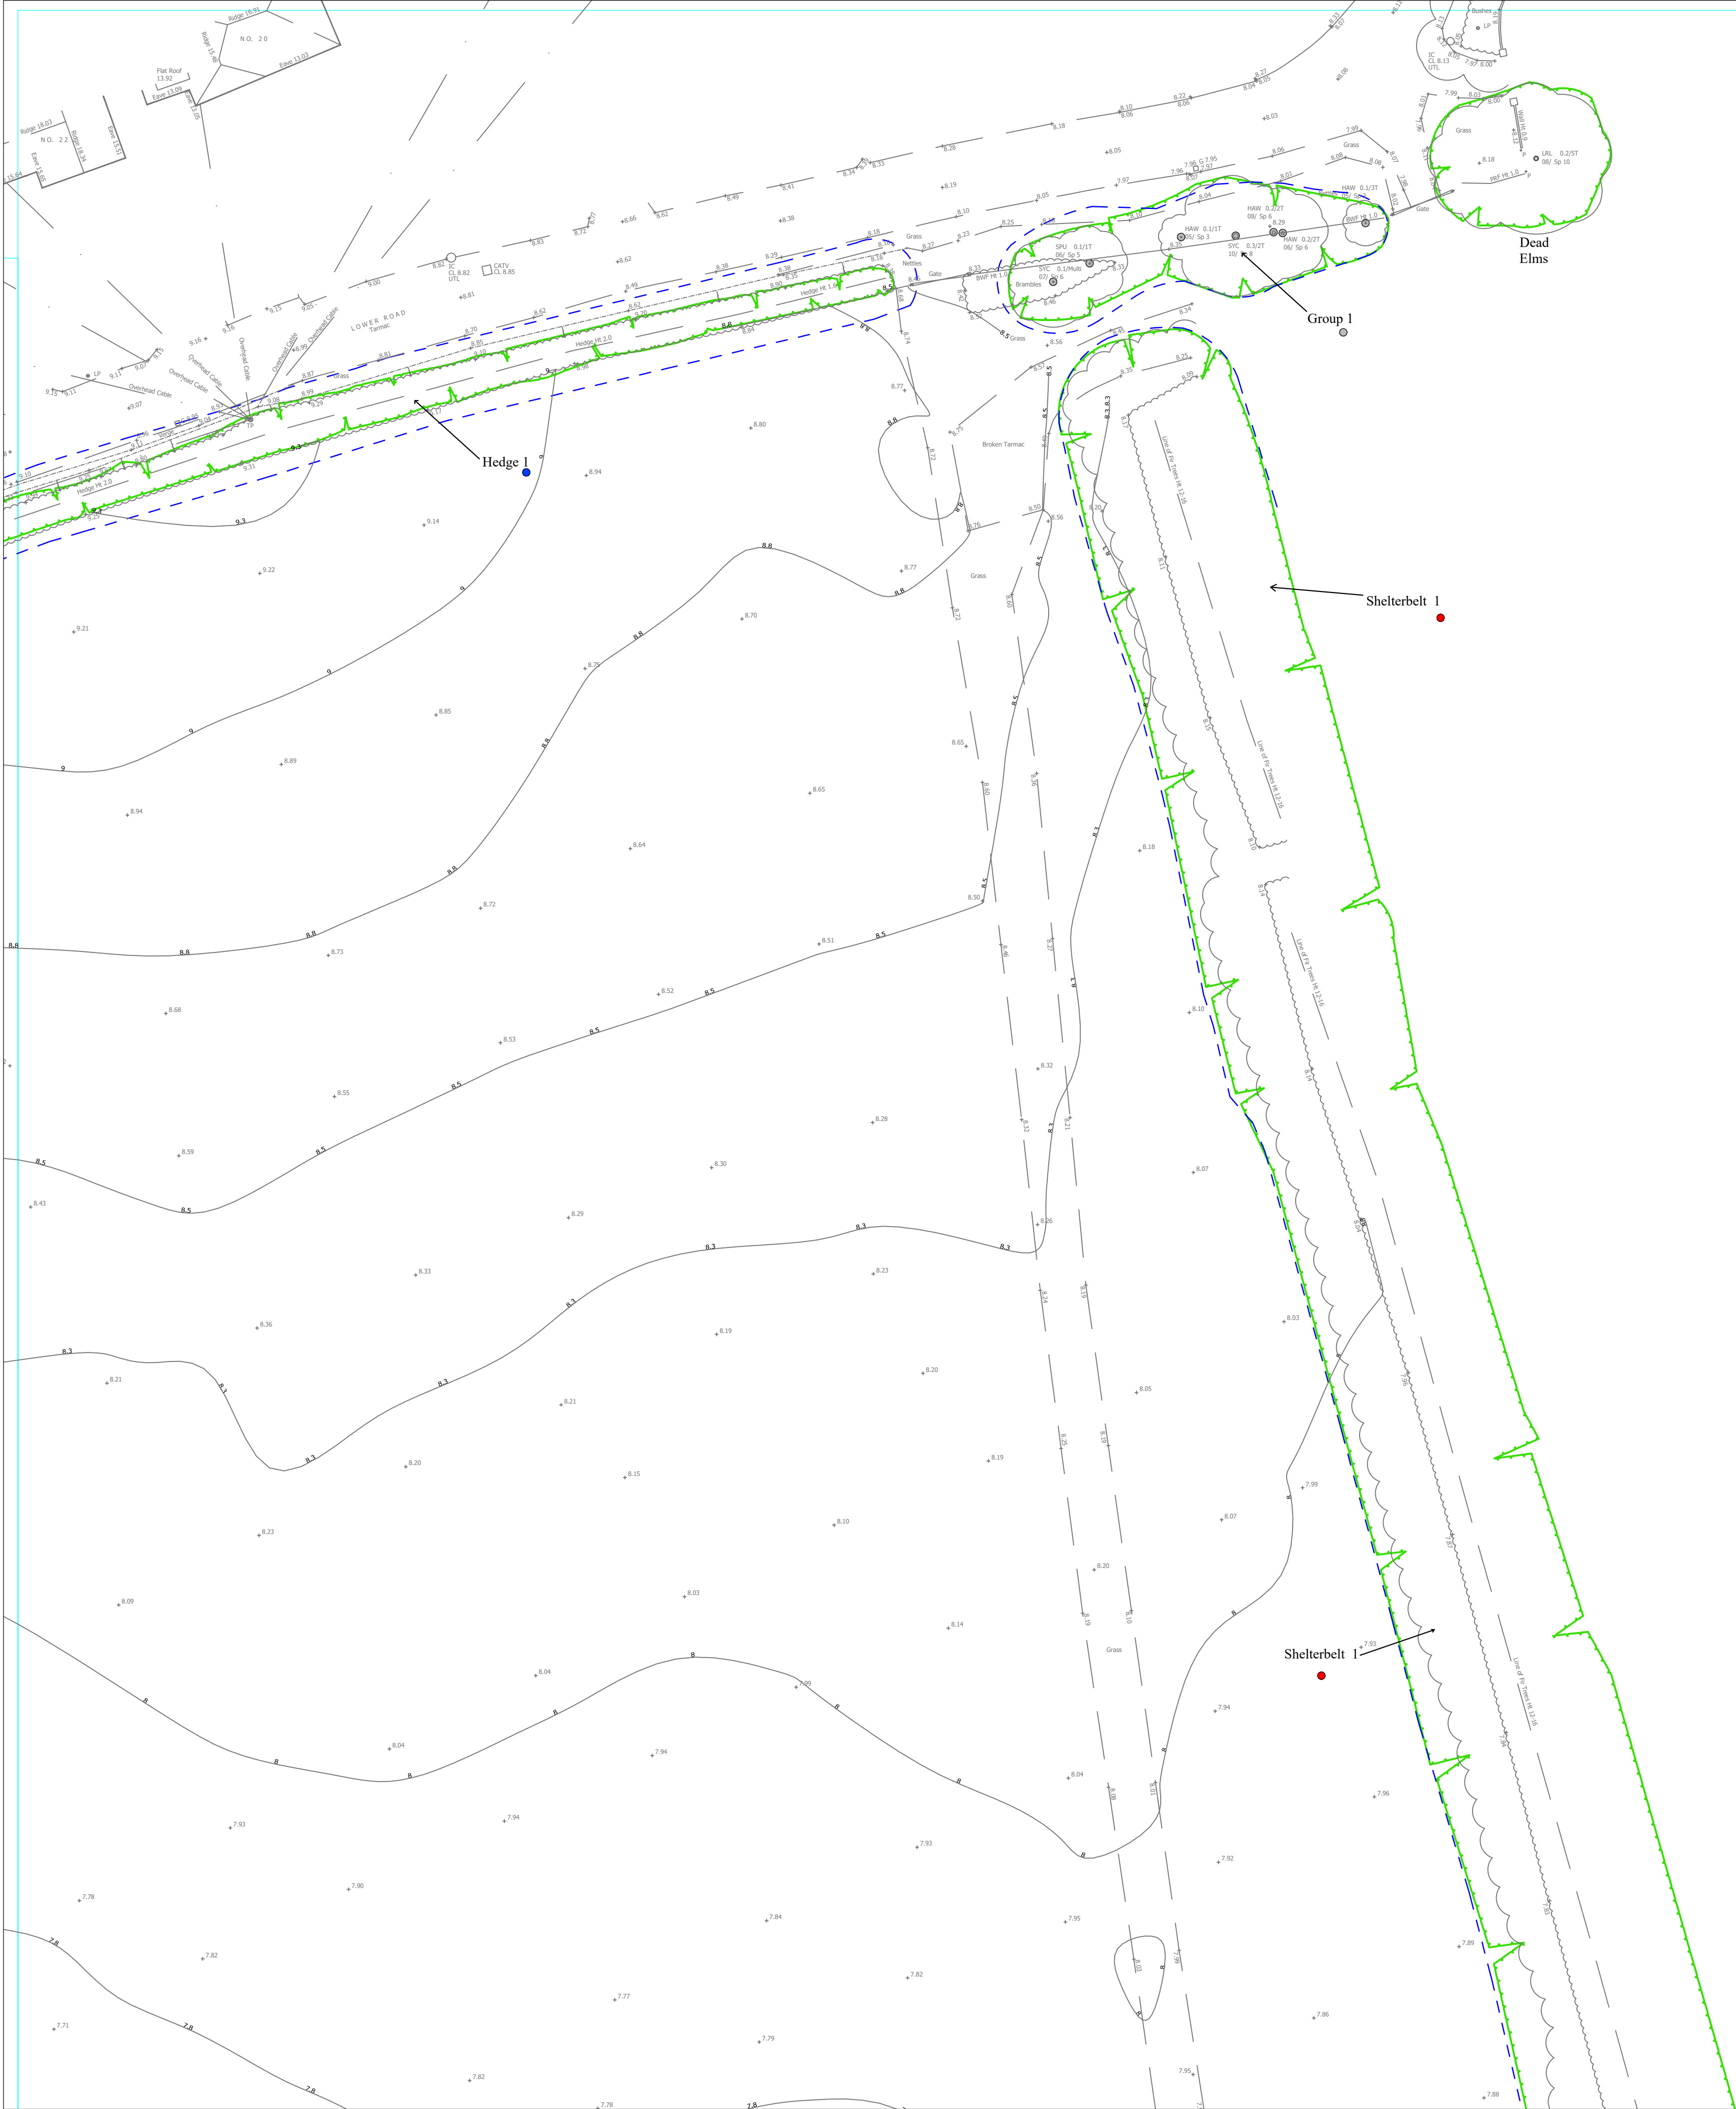

0m5m10m

- All dimensions in millimetres unless otherwise indicated.
- Figure dimensions only to be taken from this drawing, do not scale. Dimensions to be checked on site.
- The original version of this drawing was produced in colour - monochrome copies should not be relied upon to accurately reflect all drawing elements.

- Tree canopy
- Shelterbelt/Hedge
- Trees of B (moderate) grading
- Trees of C (low) grading
- Trees of U (fell) grading
- Root protection area, in accordance with BS 5837:2005 recommendations

02	10.06.19	NW	BH	Updated presentation
-	14.06.18	GG	BH	First issue
rev.	date	by	chk	notes

project:	Manor Farm Lower Road Bedhampton
client:	Bargate Homes
drawing title:	Tree Survey & Constraints Plan
drawing no.	BJH 01/02 Sheet 2 of 4 (Sheet 4 not included as there are no trees/hedges)
scale:	1:250 @ A1
date:	June 2018
job no:	BJH.1010
drawn by:	BJH / The terra firma Consultancy