


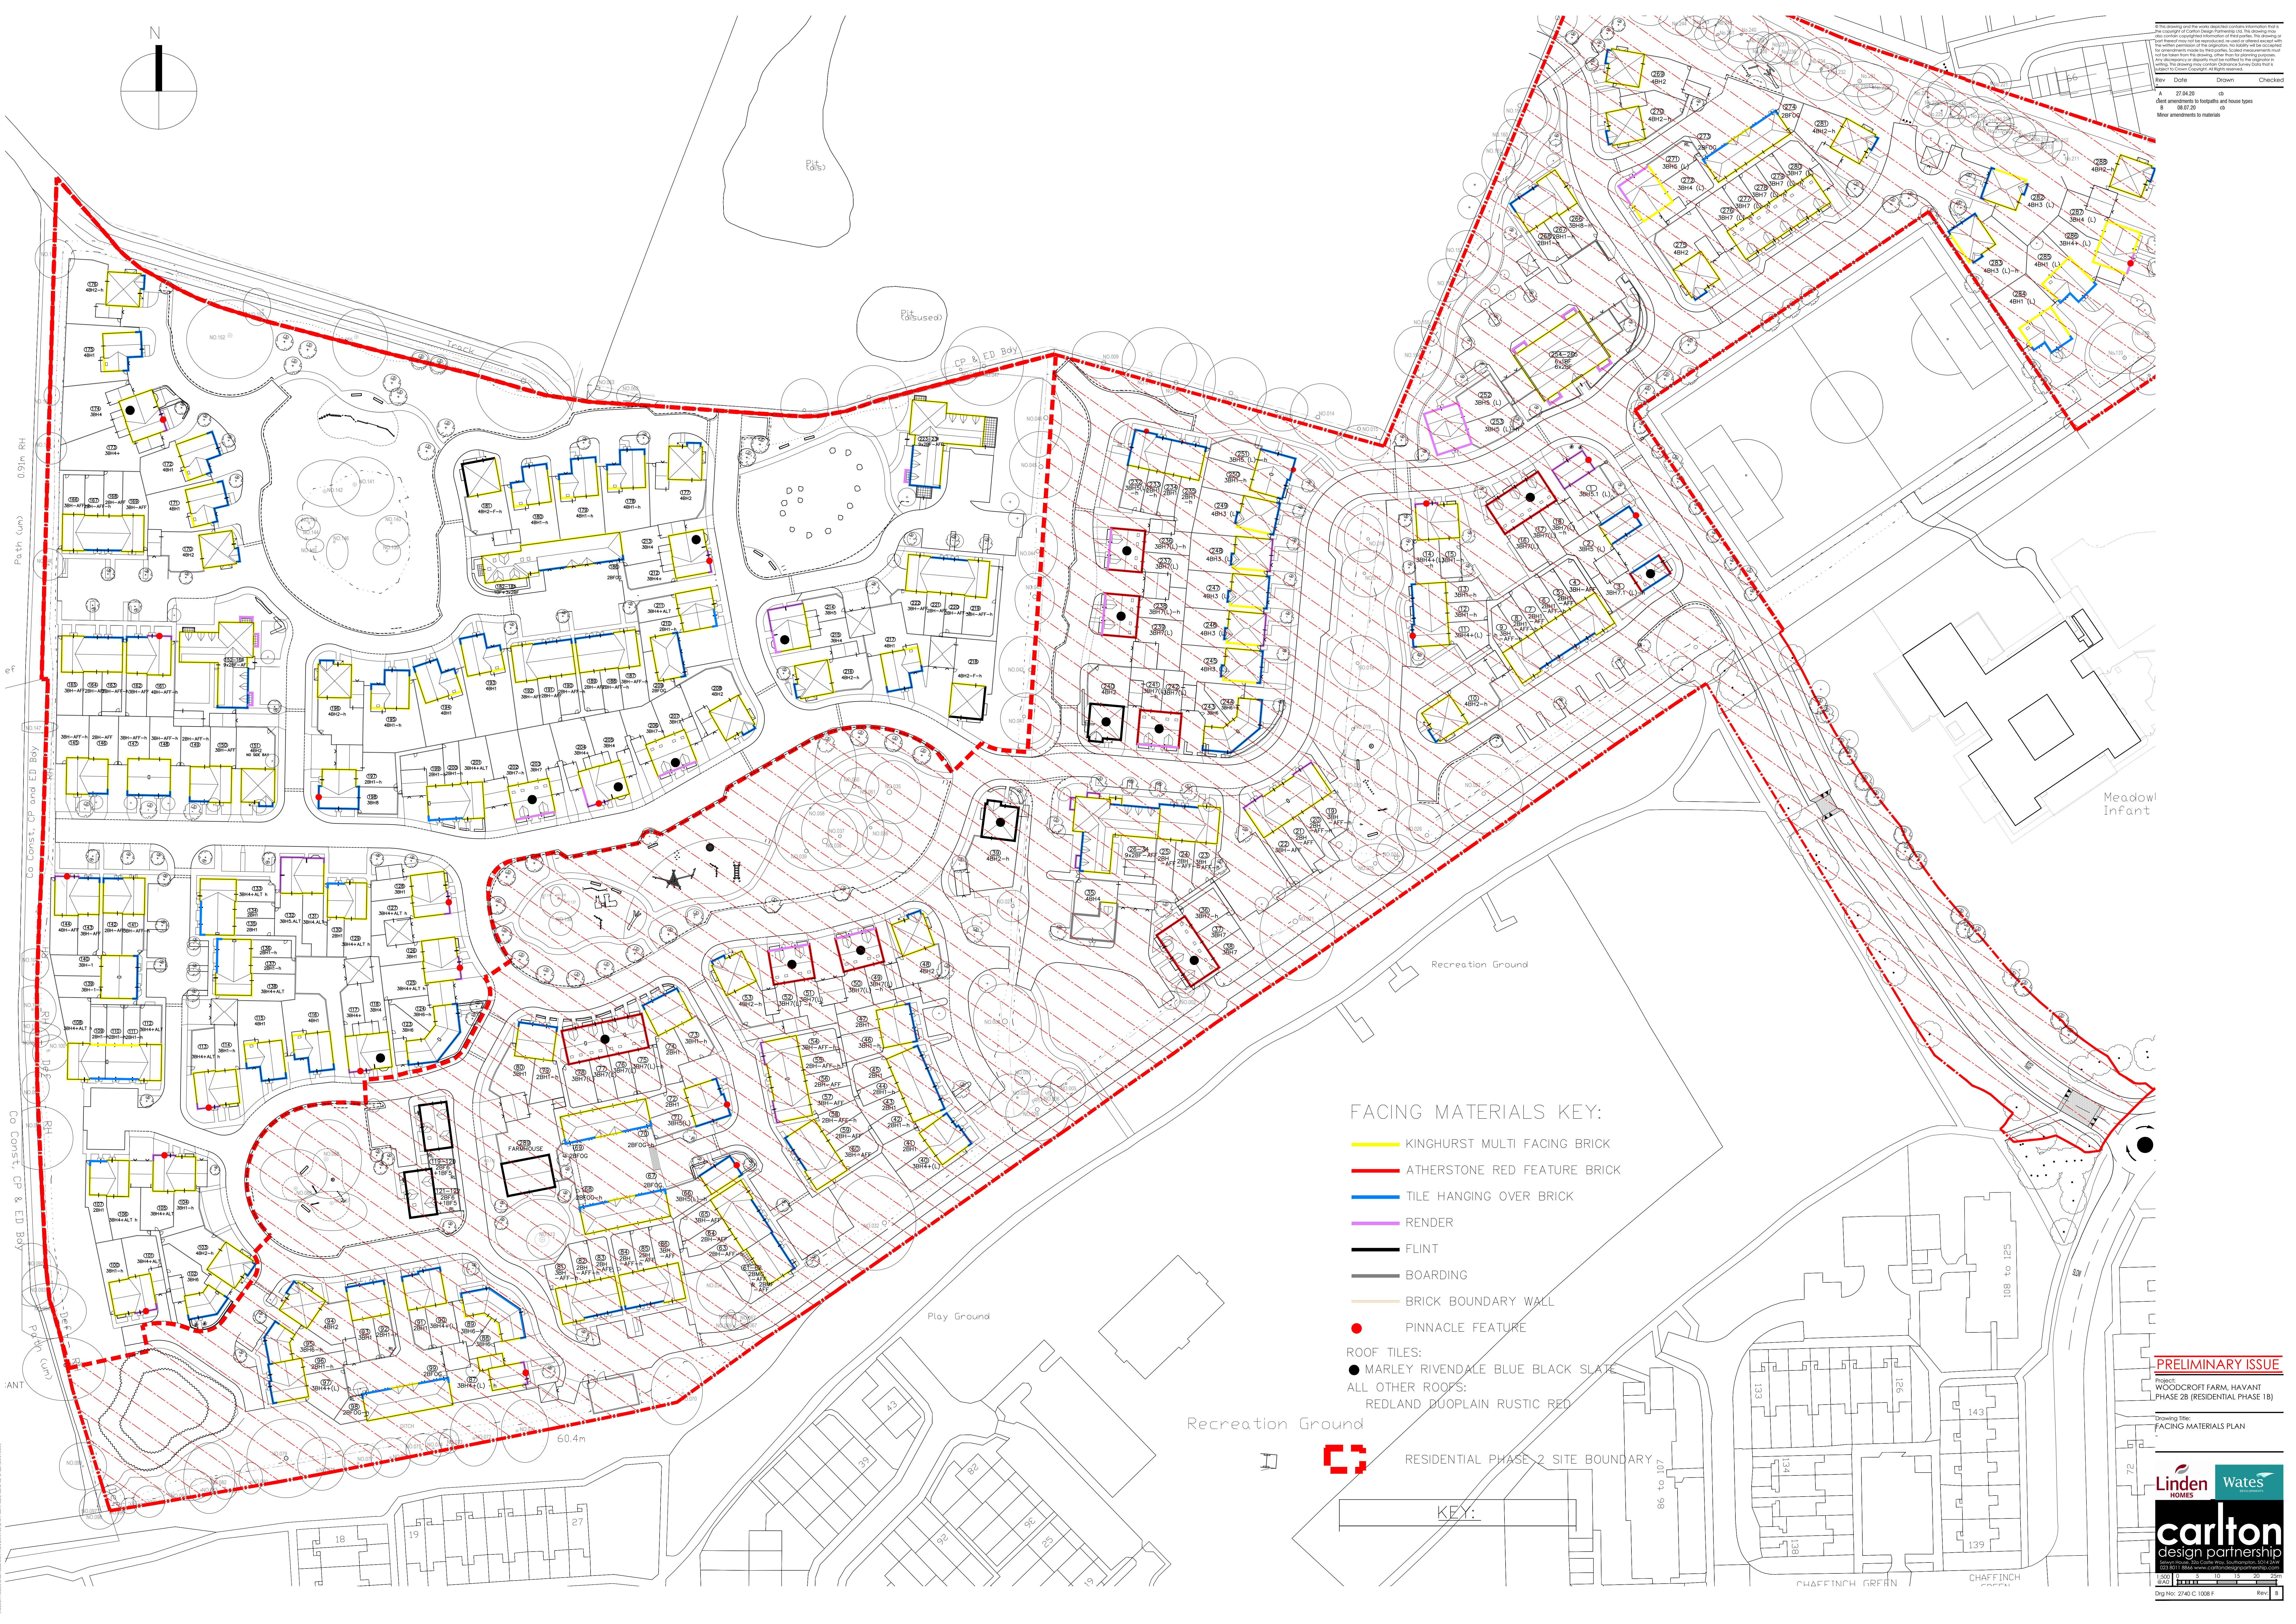

FACING MATERIALS KEY:

- KINGHURST MULTI FACING BRICK
- ATHERSTONE RED FEATURE BRICK
- TILE HANGING OVER BRICK
- RENDER
- FLINT
- BOARDING
- BRICK BOUNDARY WALL
- PINNACLE FEATURE

ROOF TILES:
● MARLEY RIVENDALE BLUE BLACK SLATE
ALL OTHER ROOFS:
REDLAND DUPLAIN RUSTIC RED

RESIDENTIAL PHASE 2 SITE BOUNDARY

KEY:

Rev	Date	Drawn	Checked
A	27.04.20	ab	
B	08.02.20		
C			

PRELIMINARY ISSUE

Project: WOODCROFT FARM, HAVANT
Phase 2B (RESIDENTIAL PHASE 1B)

Drawing Title: FACING MATERIALS PLAN

Linden **Wates**
HOMES

carlton
design partnership

100% 0 10m 20m 30m 40m 50m 60m 70m 80m 90m 100m

Orig No: 2740 C 1008 F Rev: 8