


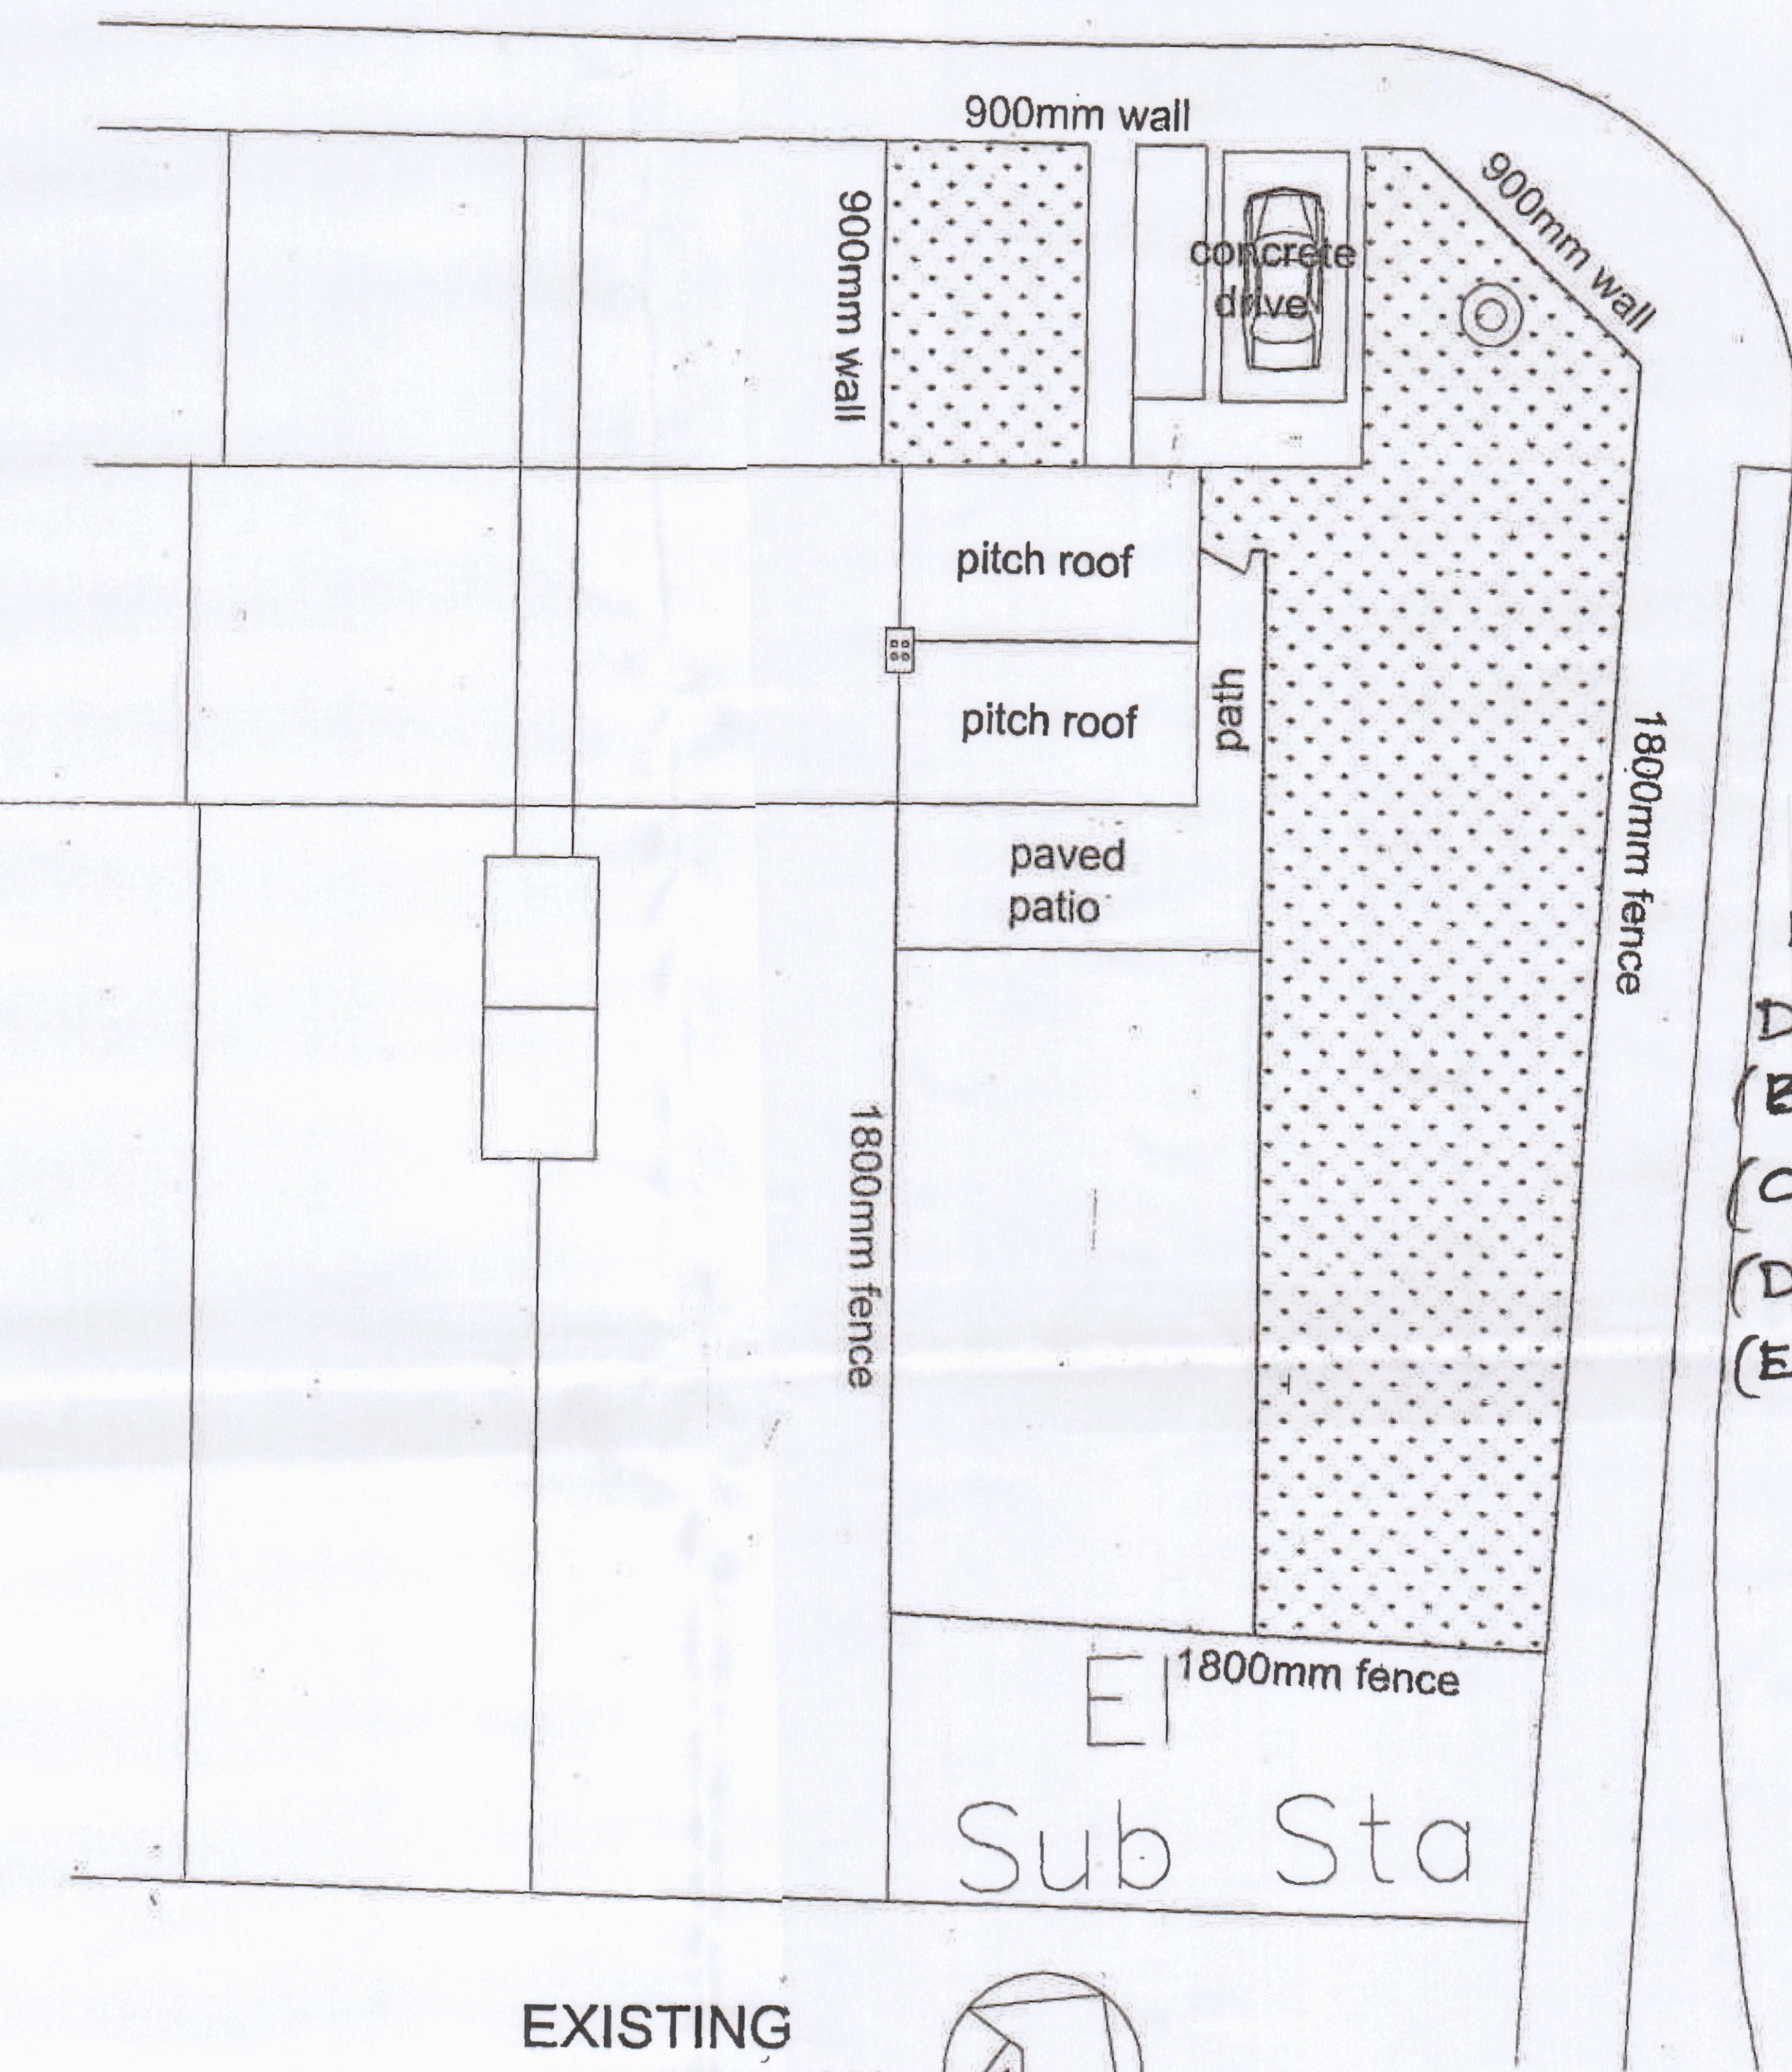


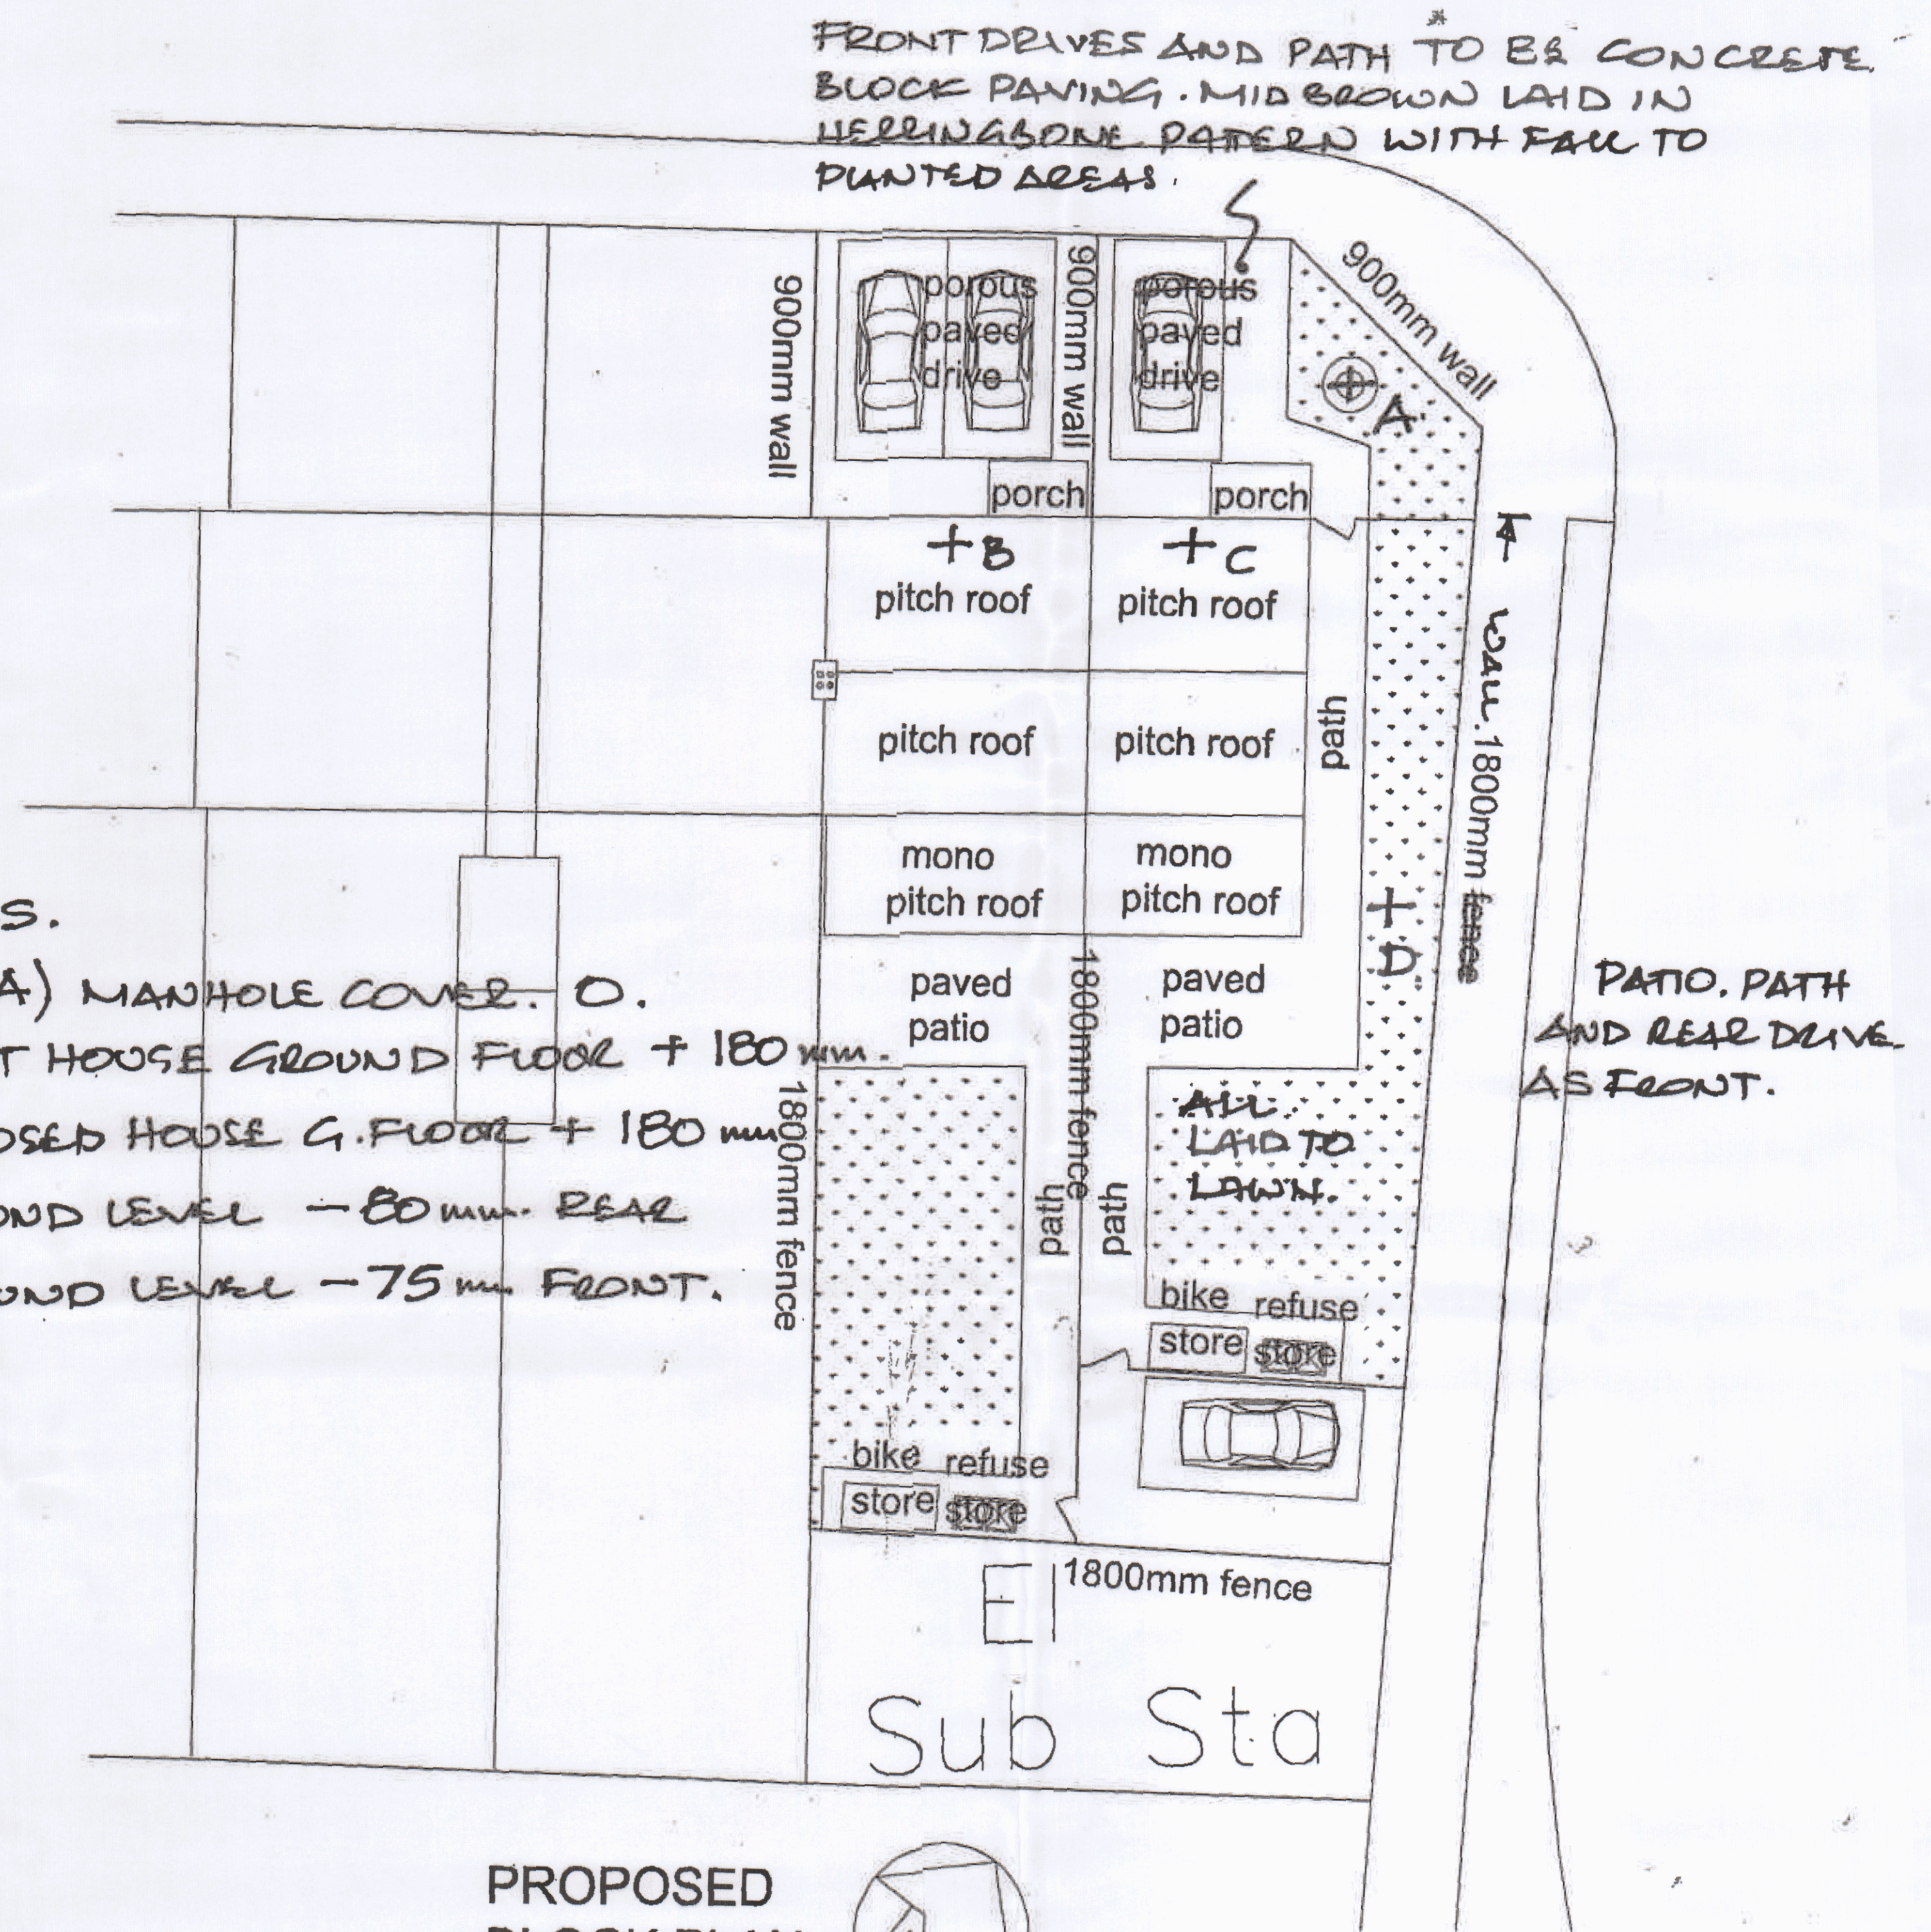

EXISTING  
BLOCK PLAN  
SCALE 1:200

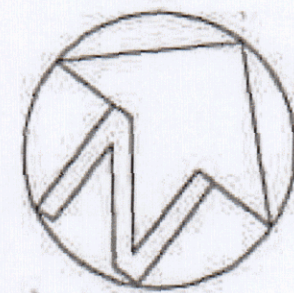

PROPOSED  
BLOCK PLAN  
SCALE 1:200

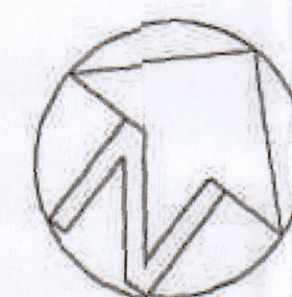

# LEVELS.

- DATUM (A) MANHOLE COVER. O.
- (B) EXIST HOUSE GROUND FLOOR + 180 mm.
- (C) PROPOSED HOUSE G. FLOOR + 180 mm.
- (D) GROUND LEVEL - 80 mm. REAR
- (E) GROUND LEVEL - 75 mm. FRONT.

|                                                                  |                            |                              |
|------------------------------------------------------------------|----------------------------|------------------------------|
| MR&MRS ROBINSON<br>32 HIGHLAWN WAY<br>HAVANT<br>HANTS<br>P09 5BP | DRAWING NUMBER: 102        | DATE 21/9/17<br>DATE 7/12/17 |
|                                                                  | TITLE: BLOCK PLAN<br>REV A | SCALE 1:200                  |