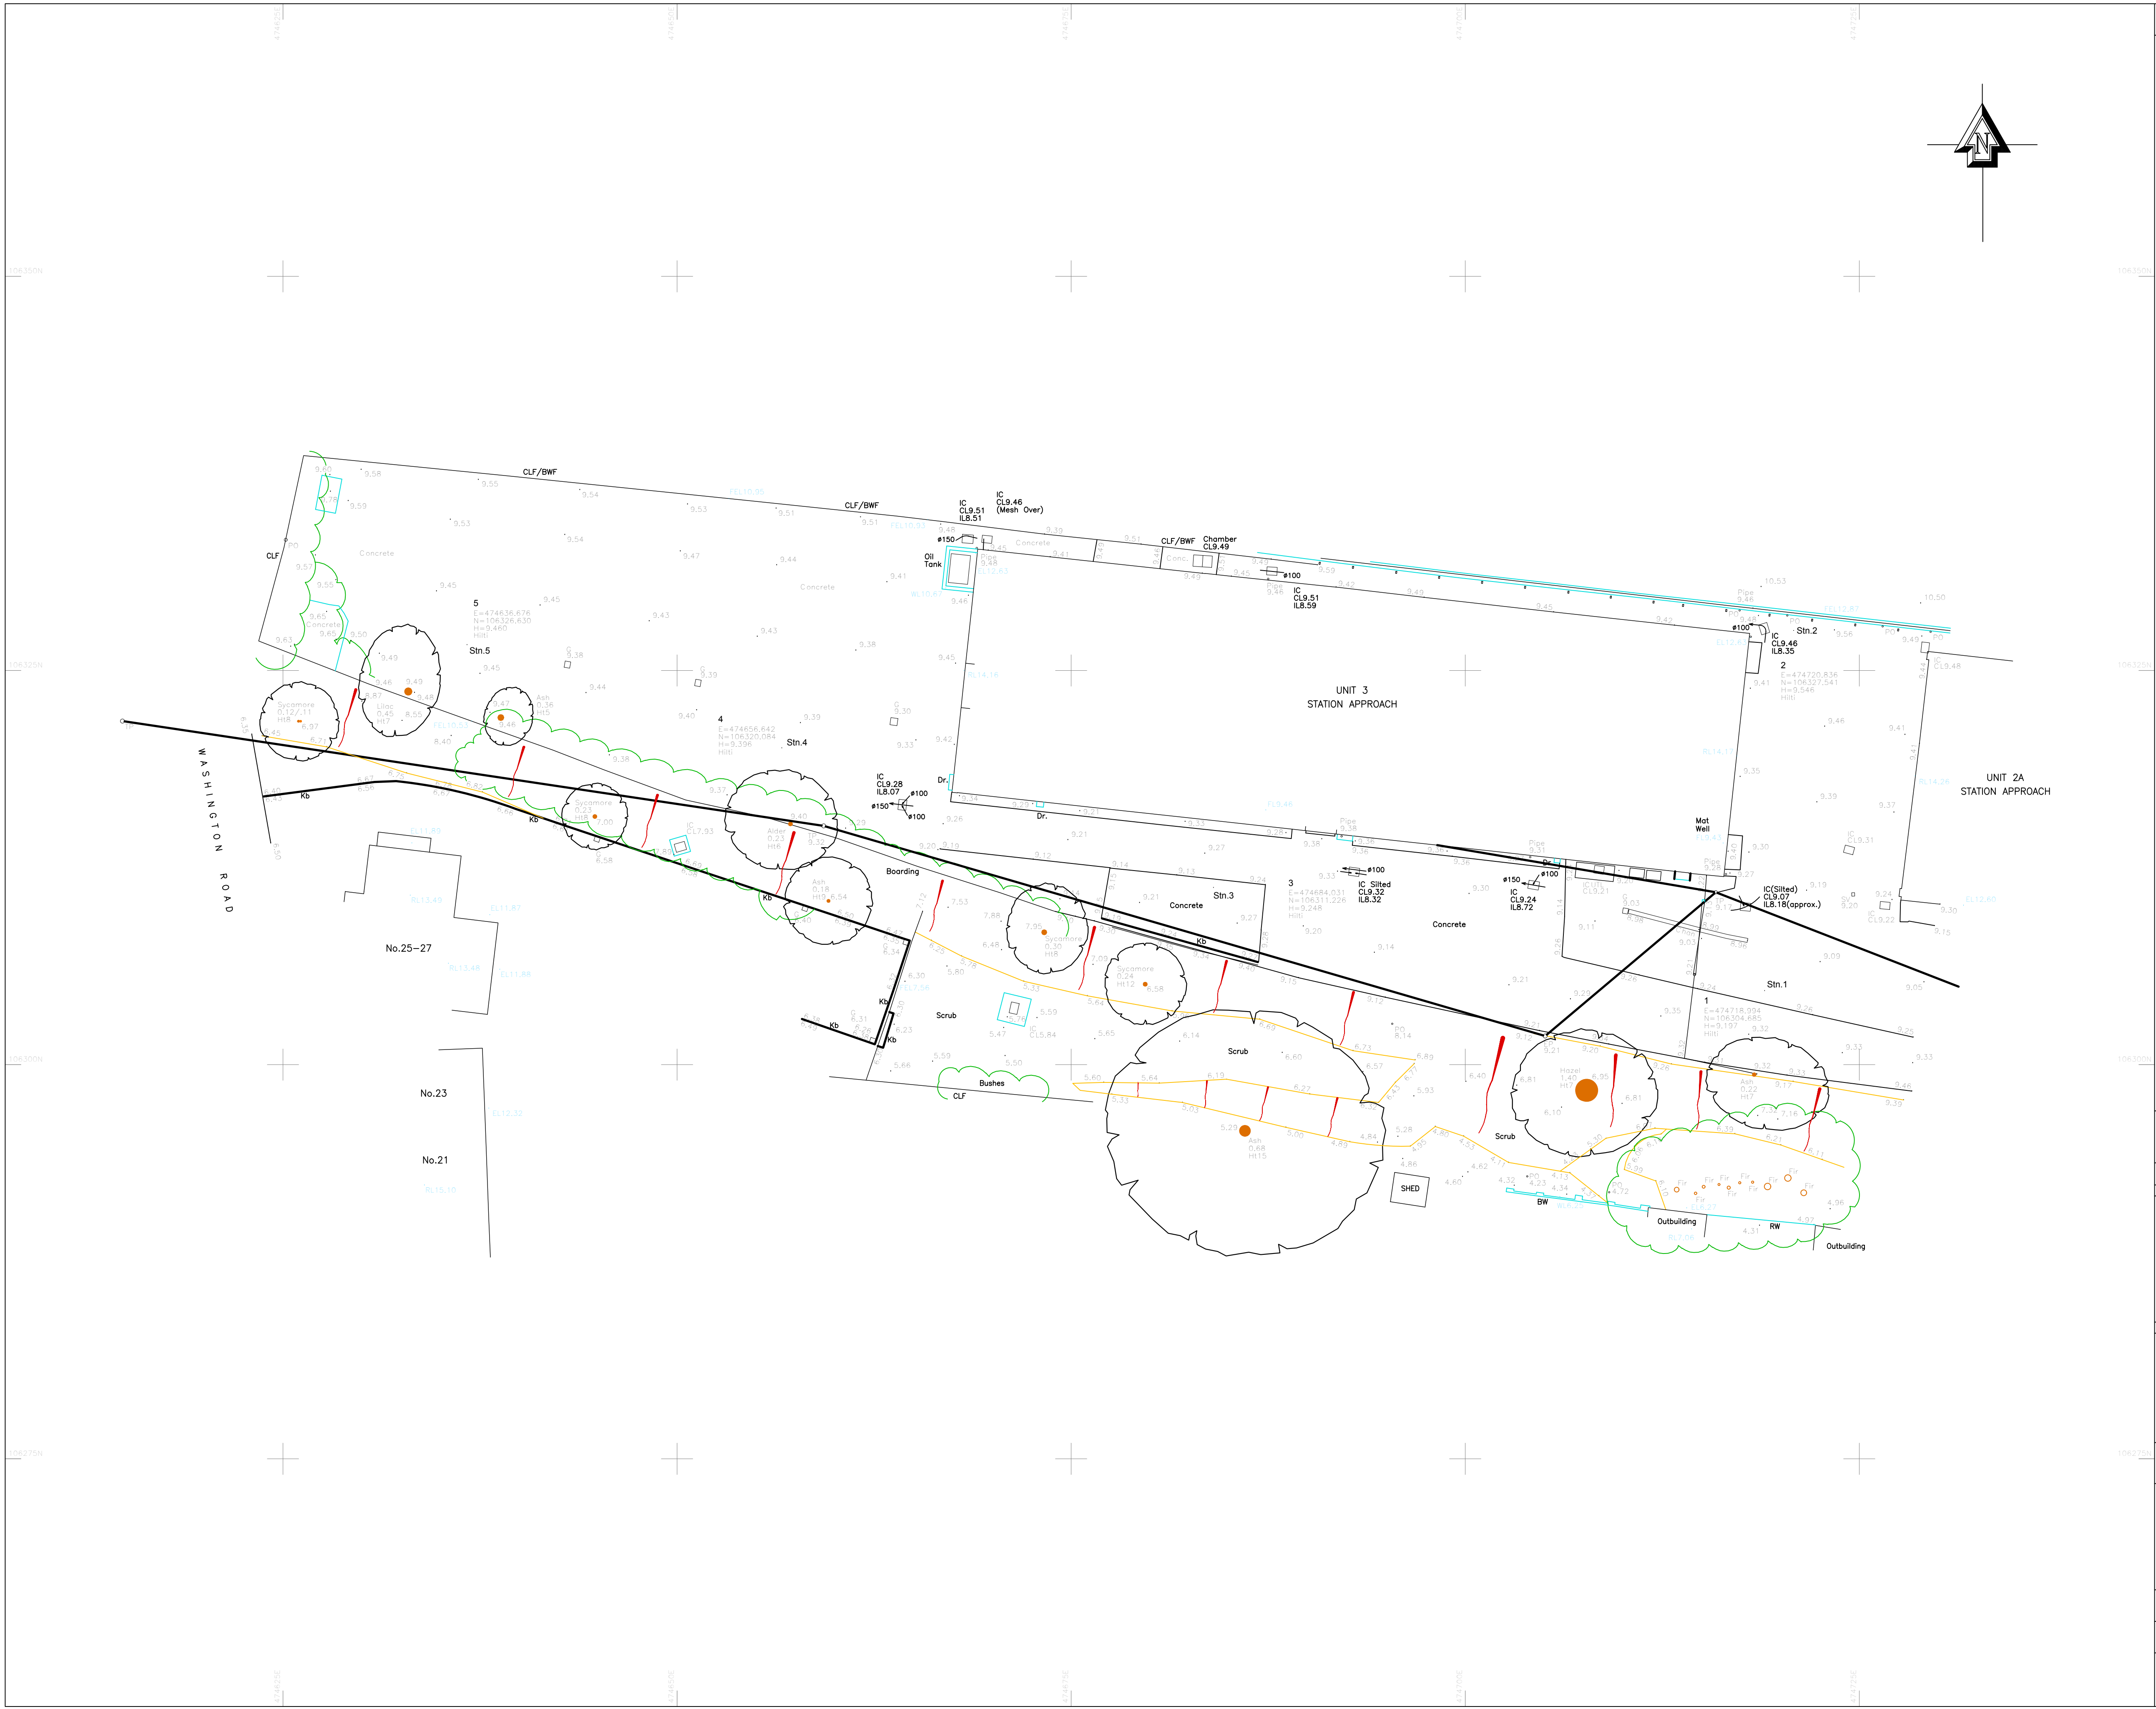


NOTES

DO NOT SCALE FROM DRAWING
ALL DIMENSIONS TO BE CHECKED ON SITE

NOTES:

ALL MEASUREMENTS ARE TAKEN TO EXISTING
SURFACE FINISHES UNLESS STATED OTHERWISE

ALL HEIGHTS ARE IN M

ALL ARROWS POINT UP

ALL LEVELS IN METRES AND RELATE TO
GPS CONTROL (OD)

Legend

AV	Air Valve	L/Bin	Litter Bin
BEB	Bellish Beacon	LB	Lamp Post
BH	Borehole	LP	Lamp Post
BL	Bed Level	M/Bole	Multiple Bole
BO	Bollard	MB	Multiple Bole
BS	Brick Setts	MS	Marker
BS	Bus Stop	MS	Marker
CATV	Cable TV Cover	NB	Notice Board
CB	Control Box	OH	Overhead Cable
CCTV	Surveillance Camera	OSB	Overhead Cable
CH	Channel	OSB	Overhead Cable
CL	Cover Level	Pav	Paving
Cob	Cobbles	PI	Paving
Col	Column	PM	Parking Meter
Conc	Concrete	PO	Post
Cul	Culvert	PWL	Parapet Wall Level
Cyc	Cycle Rack	RE	Rodding Eye
DA	Drop Away	RG	Rough Ground
DK	Drop Kerb	RL	Ridge Level
DR	Drain	RL	Ridge Level
DP	Down Pipe	RN	Road Nail
EL	Eave Level	RNG	Road Name Board
EIC	Electricity IC	RP	Reflector Post
EP	Electricity Pole	RS	Road Sign
ER	Earth Rod	RWP	Rain Water Pipe
FB	Flower Bed	Sap	Sapling
Fd	Foundations	Shr	Shrub
FEL	Fence Level	SL	Sump Level
FH	Fire Hydrant	Spk	Spout
FL	Floor Level	ST	Step
FP	Flag Pole	STW	Stop Wire
FLT	Floodlights	SV	Stop Valve
FRL	Flat Roof Level	TacP	Tactile Paving
G	Gully	TGB	Telephone Call Box
GH	Glass House	TIC	Telephone IC
GP	Gate Post	TK	Tank
GV	Gas Valve	Thm	Thermometer
HL	Hedge Level	TL	Ticket Machine
HT	Height	Tm	Tarmac
IC	Inspection Cover	TP	Telephone Pole
IL	Invert Level	Tr	Tree
IRV	Irrigation Valve	UTL	Unstable To Lift
JB	Junction Box	VP	Vent Pipe
Kb	Kerb	WL	Water Level
KO	Kerb Outlet	WLL	Wall Level
		WM	Water Meter
		Ø	Diameter

Boundary Descriptions

Barr	Barrier	IntLF	Interwoven
BWF	Barbed Wire	LLF	Larch Lap
CBF	Close Board	P	Post
CF	Concrete Fence	PCF	Post & Chain
CF	Corrugated Iron	PPF	Post & Rail
CLF	Chain Link	PWF	Post & Wire
CHF	Chestnut Paling	PWM	Post & Wire Mesh
IRF	Iron Rollings		

Wall Details

BFW	Brick and Flint Wall	OSBM	Ordinance Survey Bench Mark
BNW	Block Wall	TBM	Temporary Bench Mark
BW	Brick Wall		
CW	Concrete Wall		
FW	Flint Wall		
RM	Retaining Wall		
SLM	Sloping Masonry		
W	Wall		

All underground services information should be checked prior to any
excavation or drilling. The location and route of all drainage has been
ascertained by visual inspection only.
An error/mistake must be contacted to verify tree species and
descriptions if necessary.

DATE

REVISIONS

HAMPSHIRE LAND SURVEYS LTD

Land, Building and Engineering Surveys

THE LEVELS
18 SHETLAND RISE
WHITELEY
FAREHAM
HAMPSHIRE PO15 7JP

Tel. 01489 325871
Mobile 07721 423330
E-Mail hampsltd@aol.com
www.hampsltd.co.uk


CLIENT

Raquet Sports Group
Unit 3
Station Approach
North Street
Emsworth
PO10 7PW

PROJECT No. HLS 2034

TITLE

Raquet Depot
Emsworth
Site Survey Existing

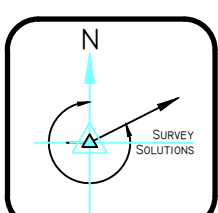

SCALE

1:200

DRAWN

KLB

DATE

SEPT 2018

CHECKED

DB

DRG No.

2034_18_09_01

REV.

-