



OPUS

Fareham Office
Opus International Consultants (UK) Ltd
Modulus House
Salterns Lane
Fareham
Hampshire
PO16 0QS

PROJECT NO: E-F0343.09 SHEET NO: SR1 6 REV:

DESIGNED: AJM

REVIEWED: PS


DATE: Feb 16

Telephone: 01329 822021

Facsimile: 01329 825274

email: fareham@opusinternational.co.uk

PROJECT

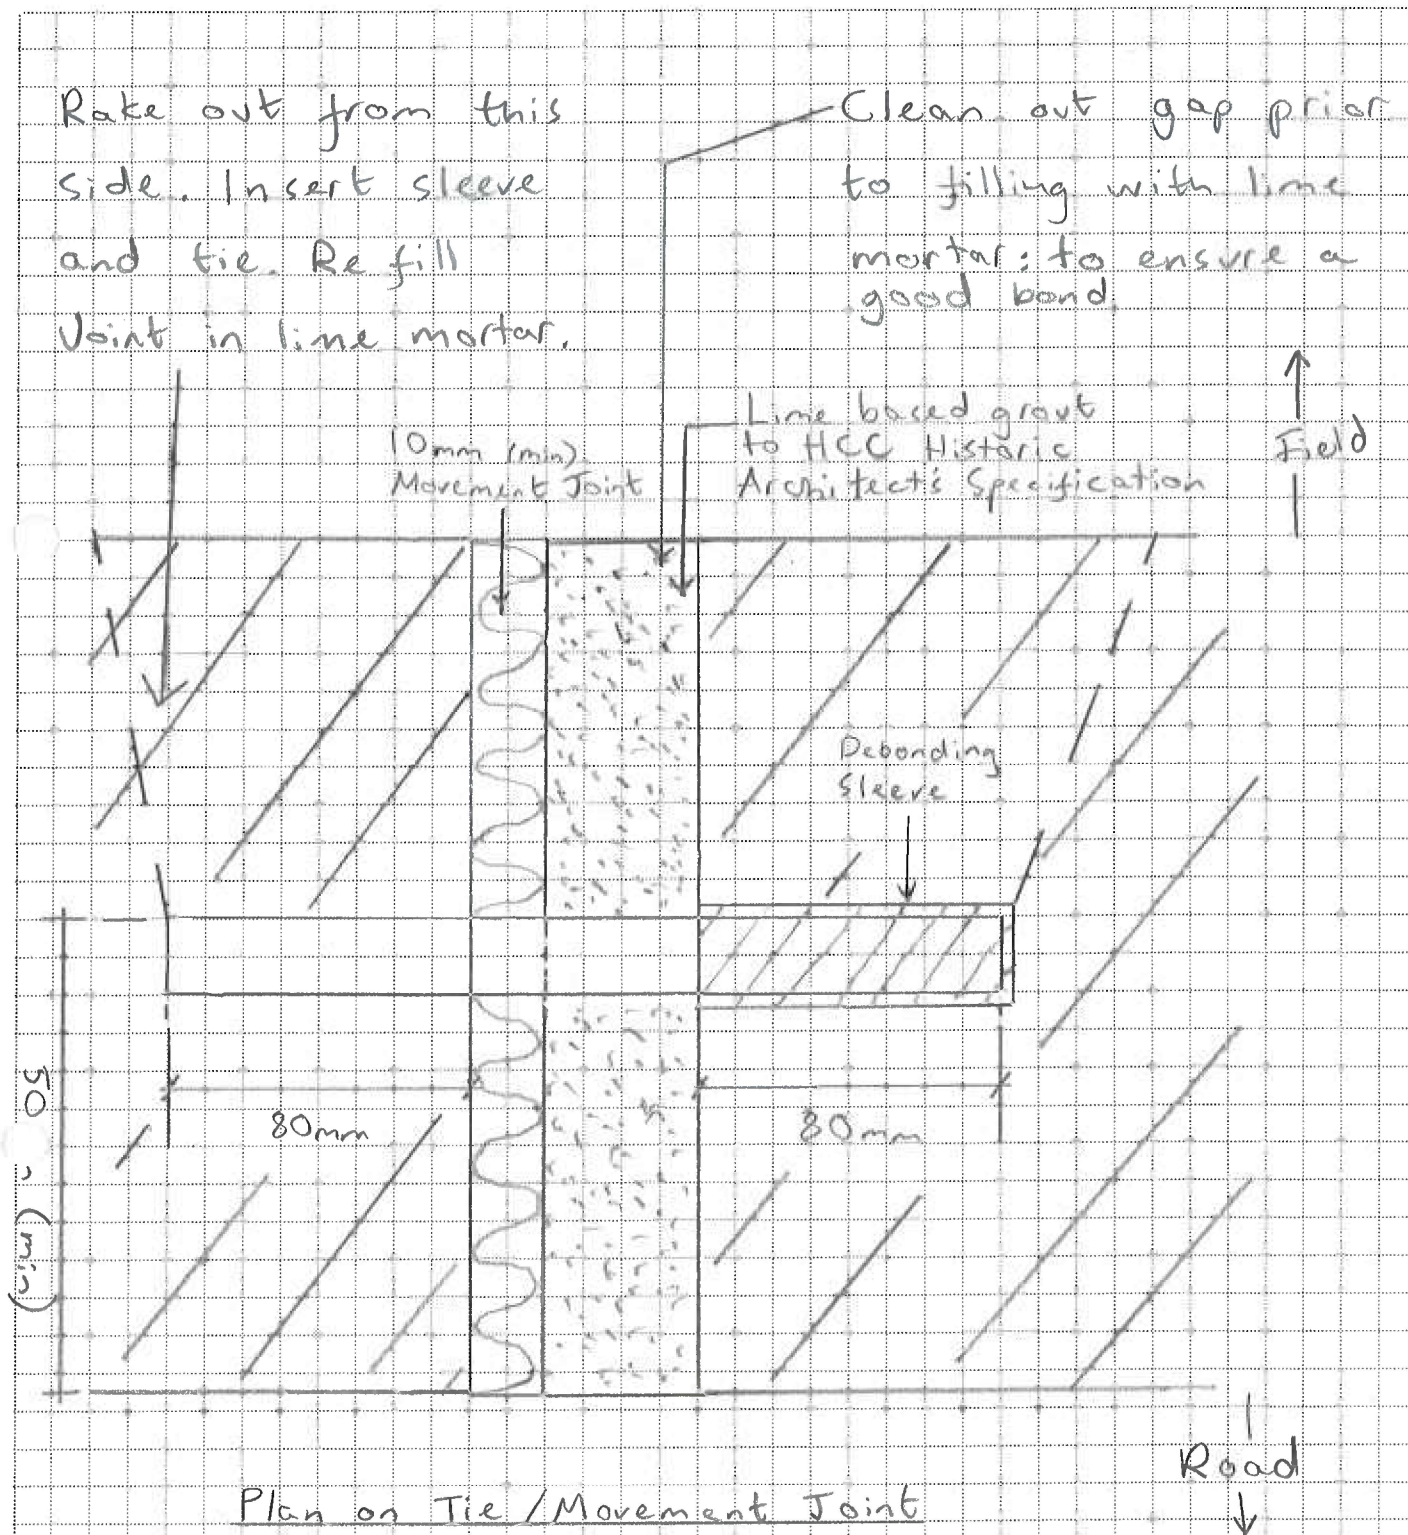

Plan on Tie / Movement Joint

(Typical) N.T.S.

Movement Joint to be 'fillcrete brickerete expansion joint roll,' with edges stopped with polysulphide sealant.

Install debonded ties and install a movement joint and grout in with mortar to HCC specification.

