




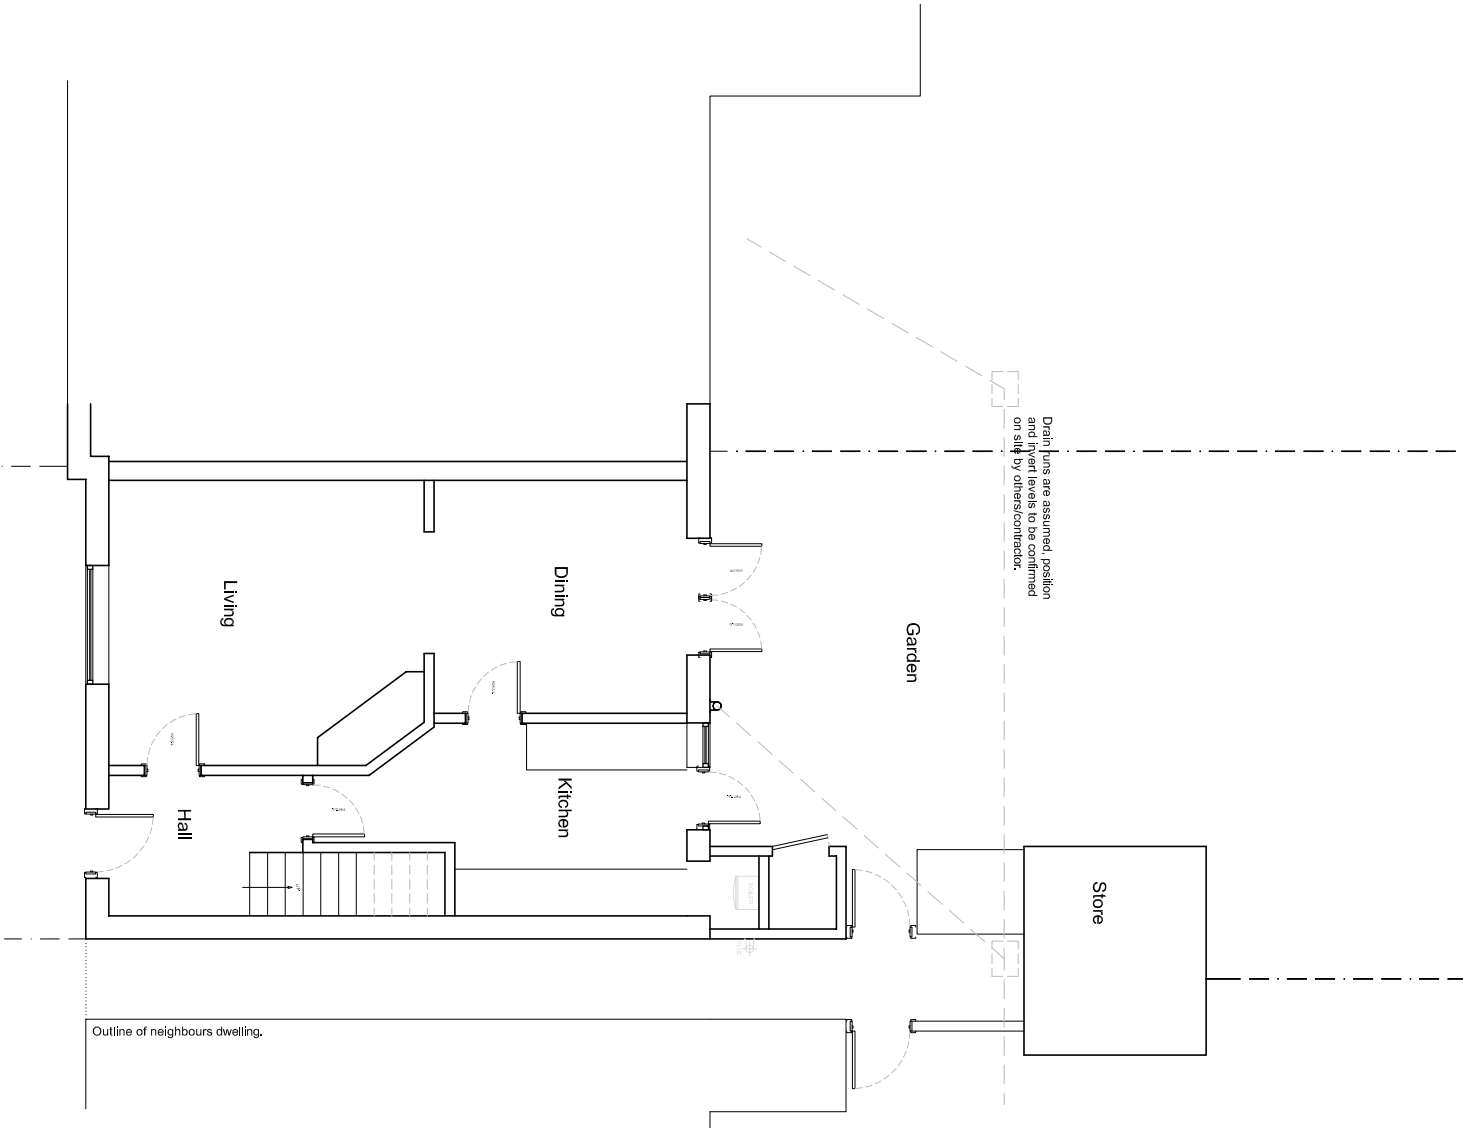

Ground floor plan | existing

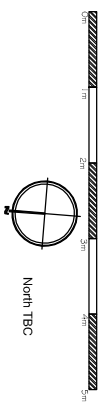

Drive

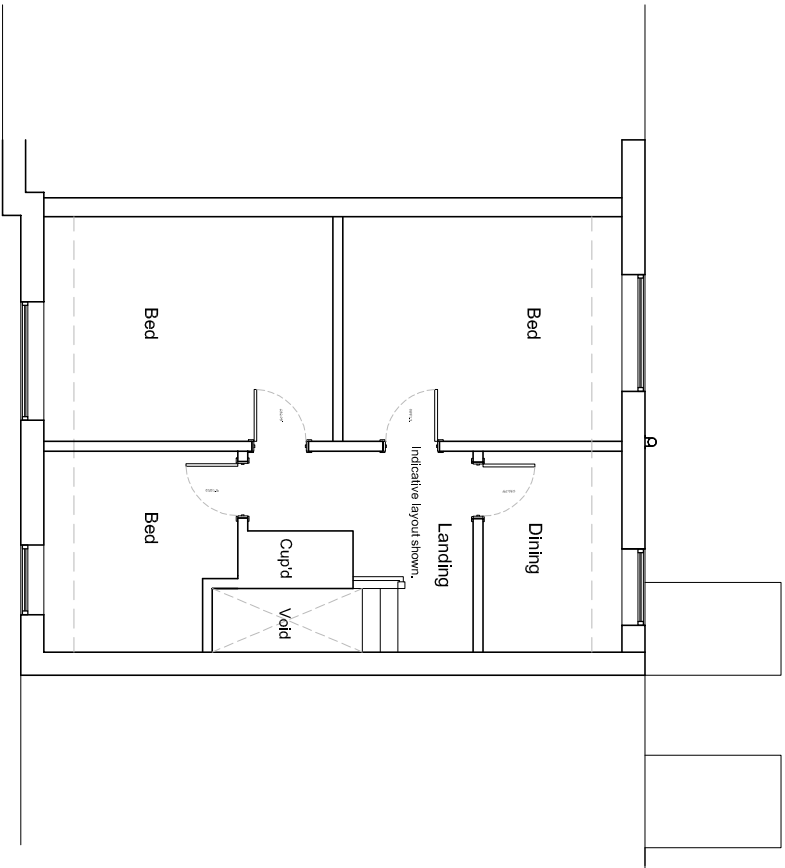

First floor plan | existing

