


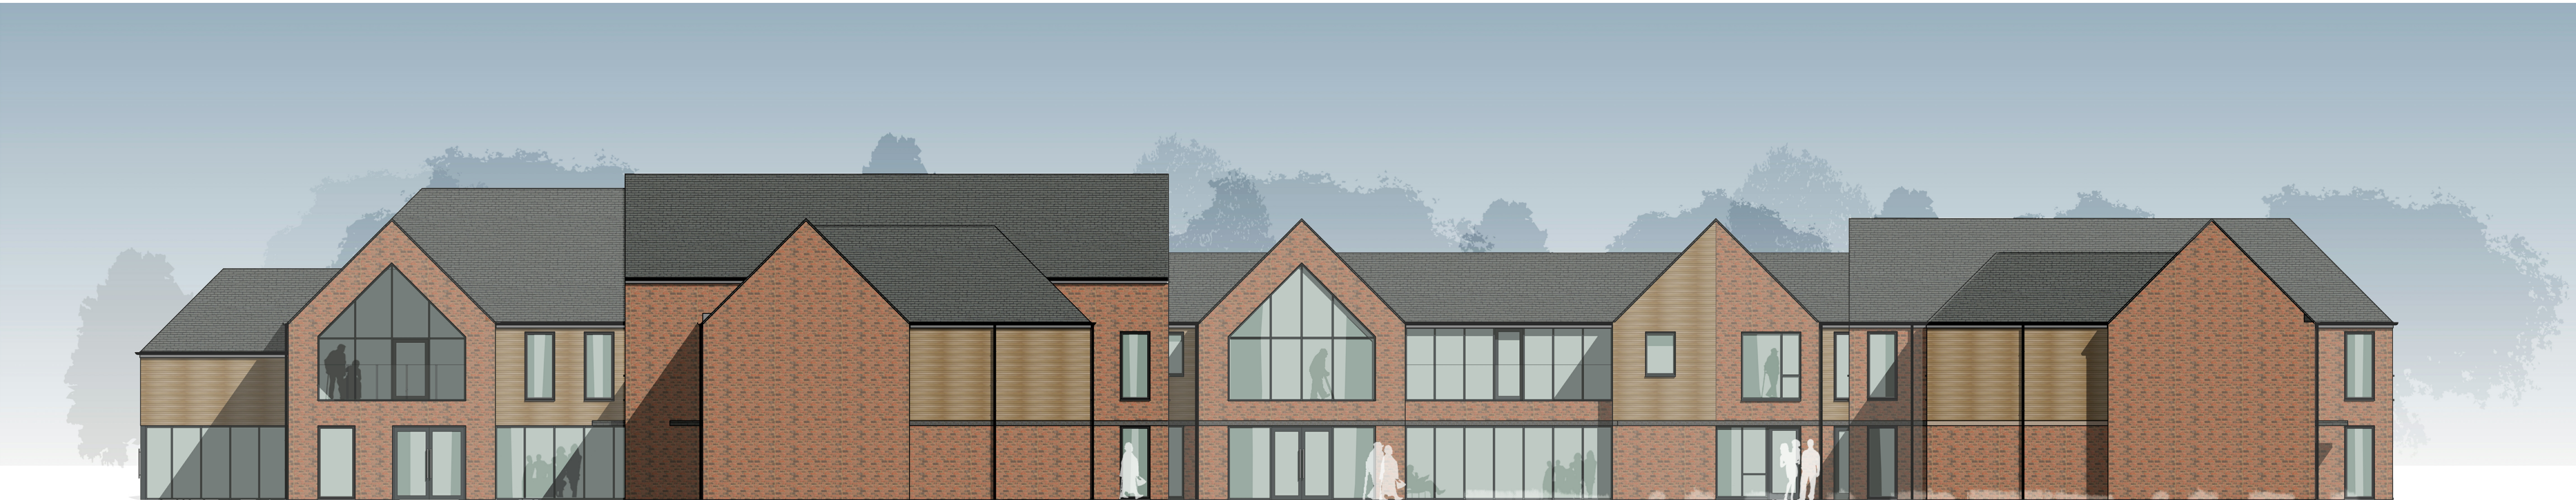

NORTH ELEVATION
1:100



EAST ELEVATION
1:100



SOUTH ELEVATION
1:100



WEST ELEVATION
1:100

Notes:
This drawing is to be read in conjunction with all other relevant architectural drawings.
Drawings not to be scaled, use figure dimensions only. All dimensions to be checked on site by the contractor prior to the commencement of any work or material production drawing. It is the responsibility of the contractor to ensure that all work is carried out in accordance with the instructions contained within this drawing and all other instructions contained within the contract documents.
Copyright © Hay Associates Limited