




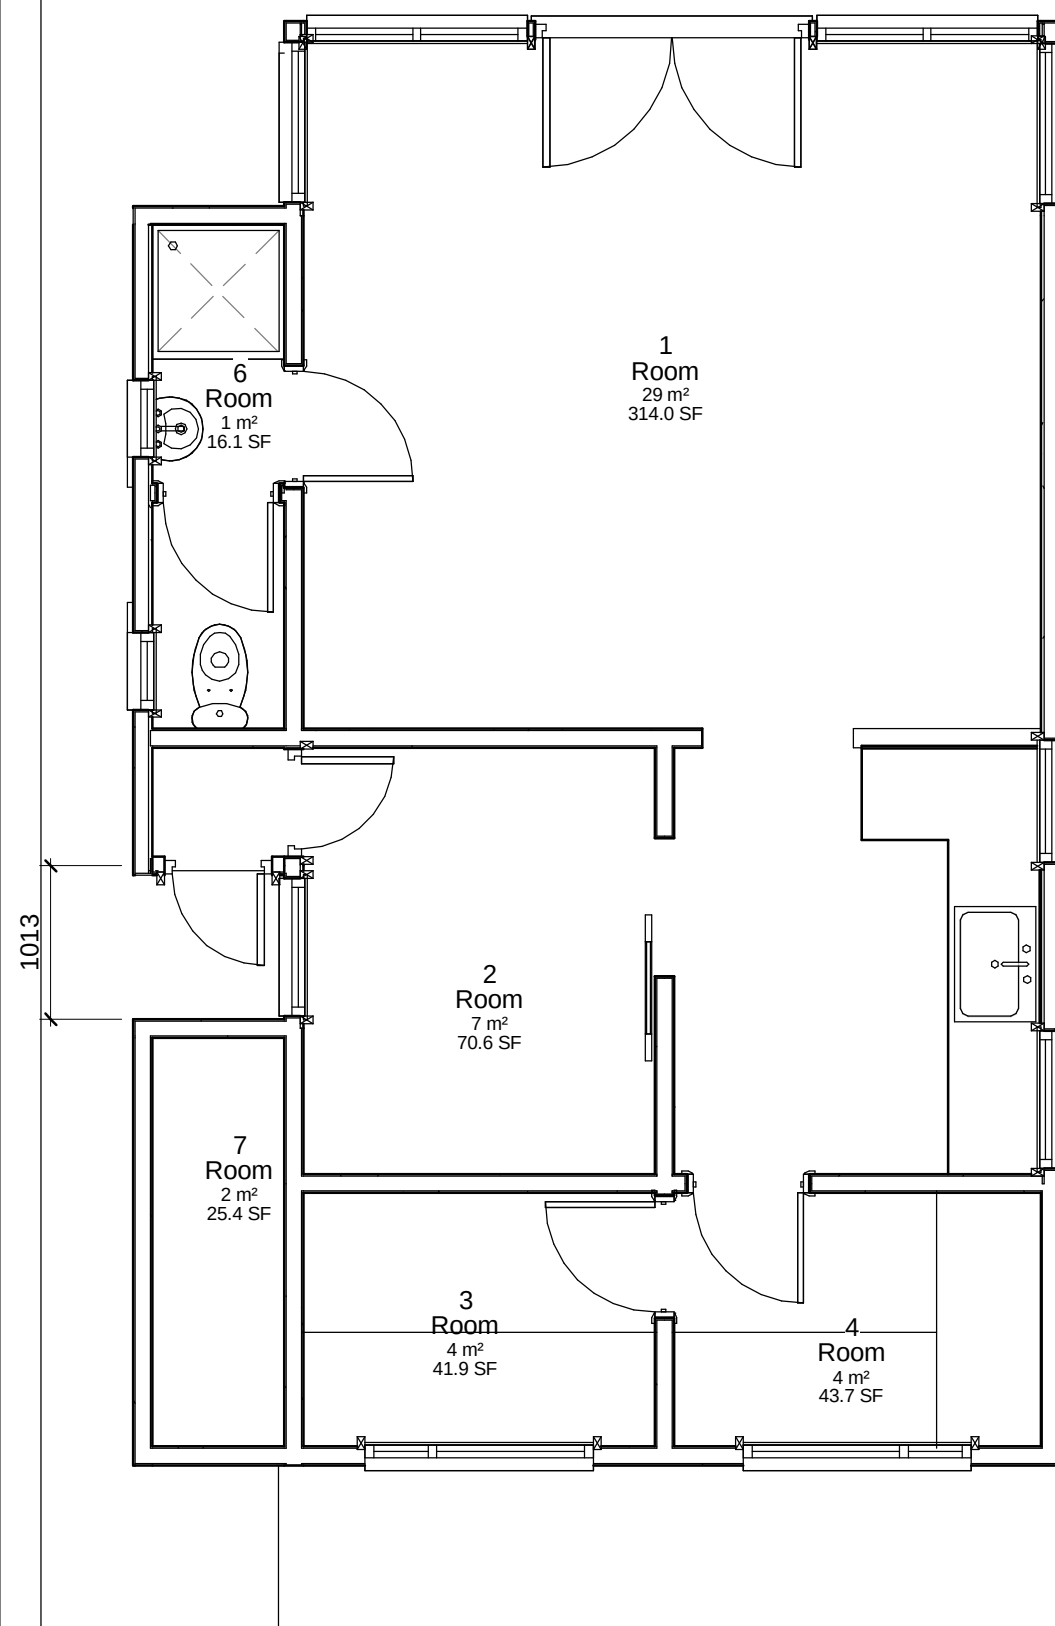


1 Floor Plan

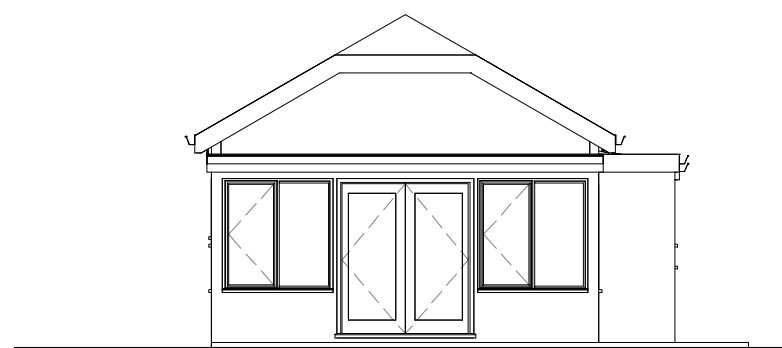


2 North East Elevation

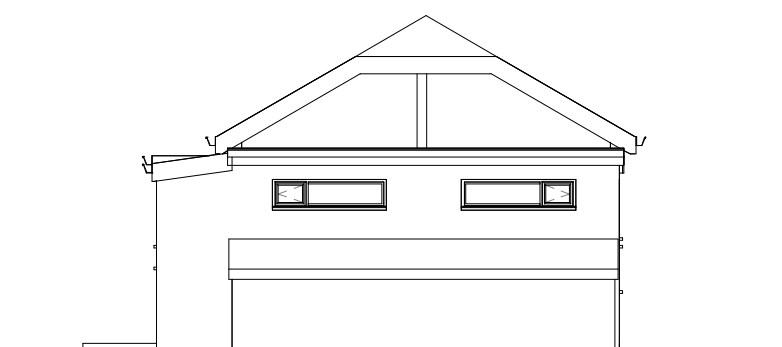

3 South West Elevation

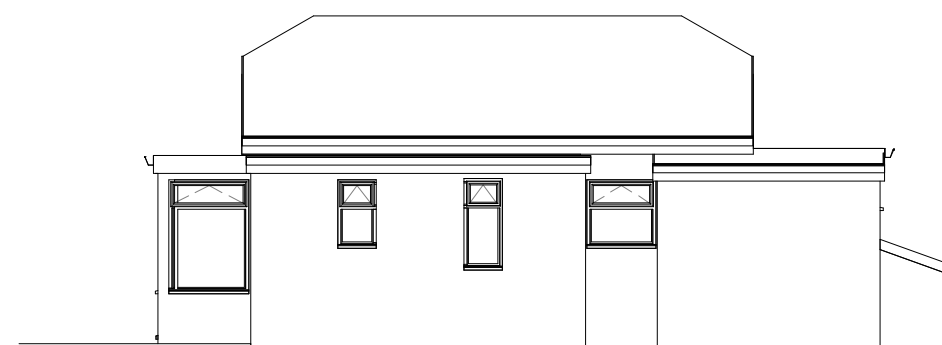

4 North West Elevation

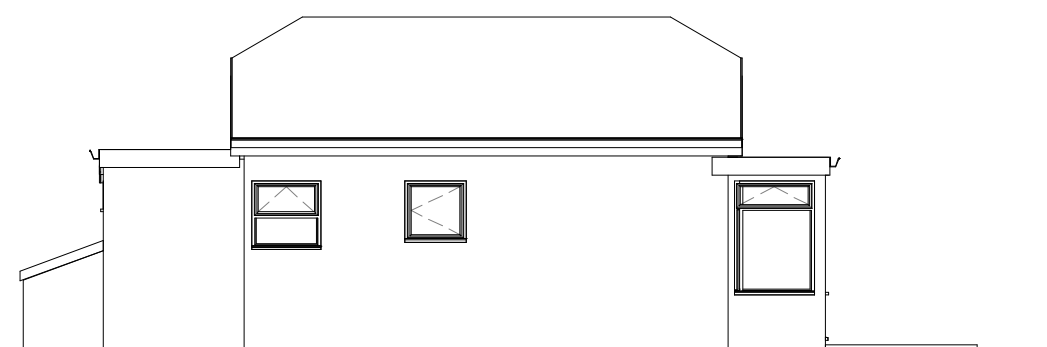

5 South East Elevation