



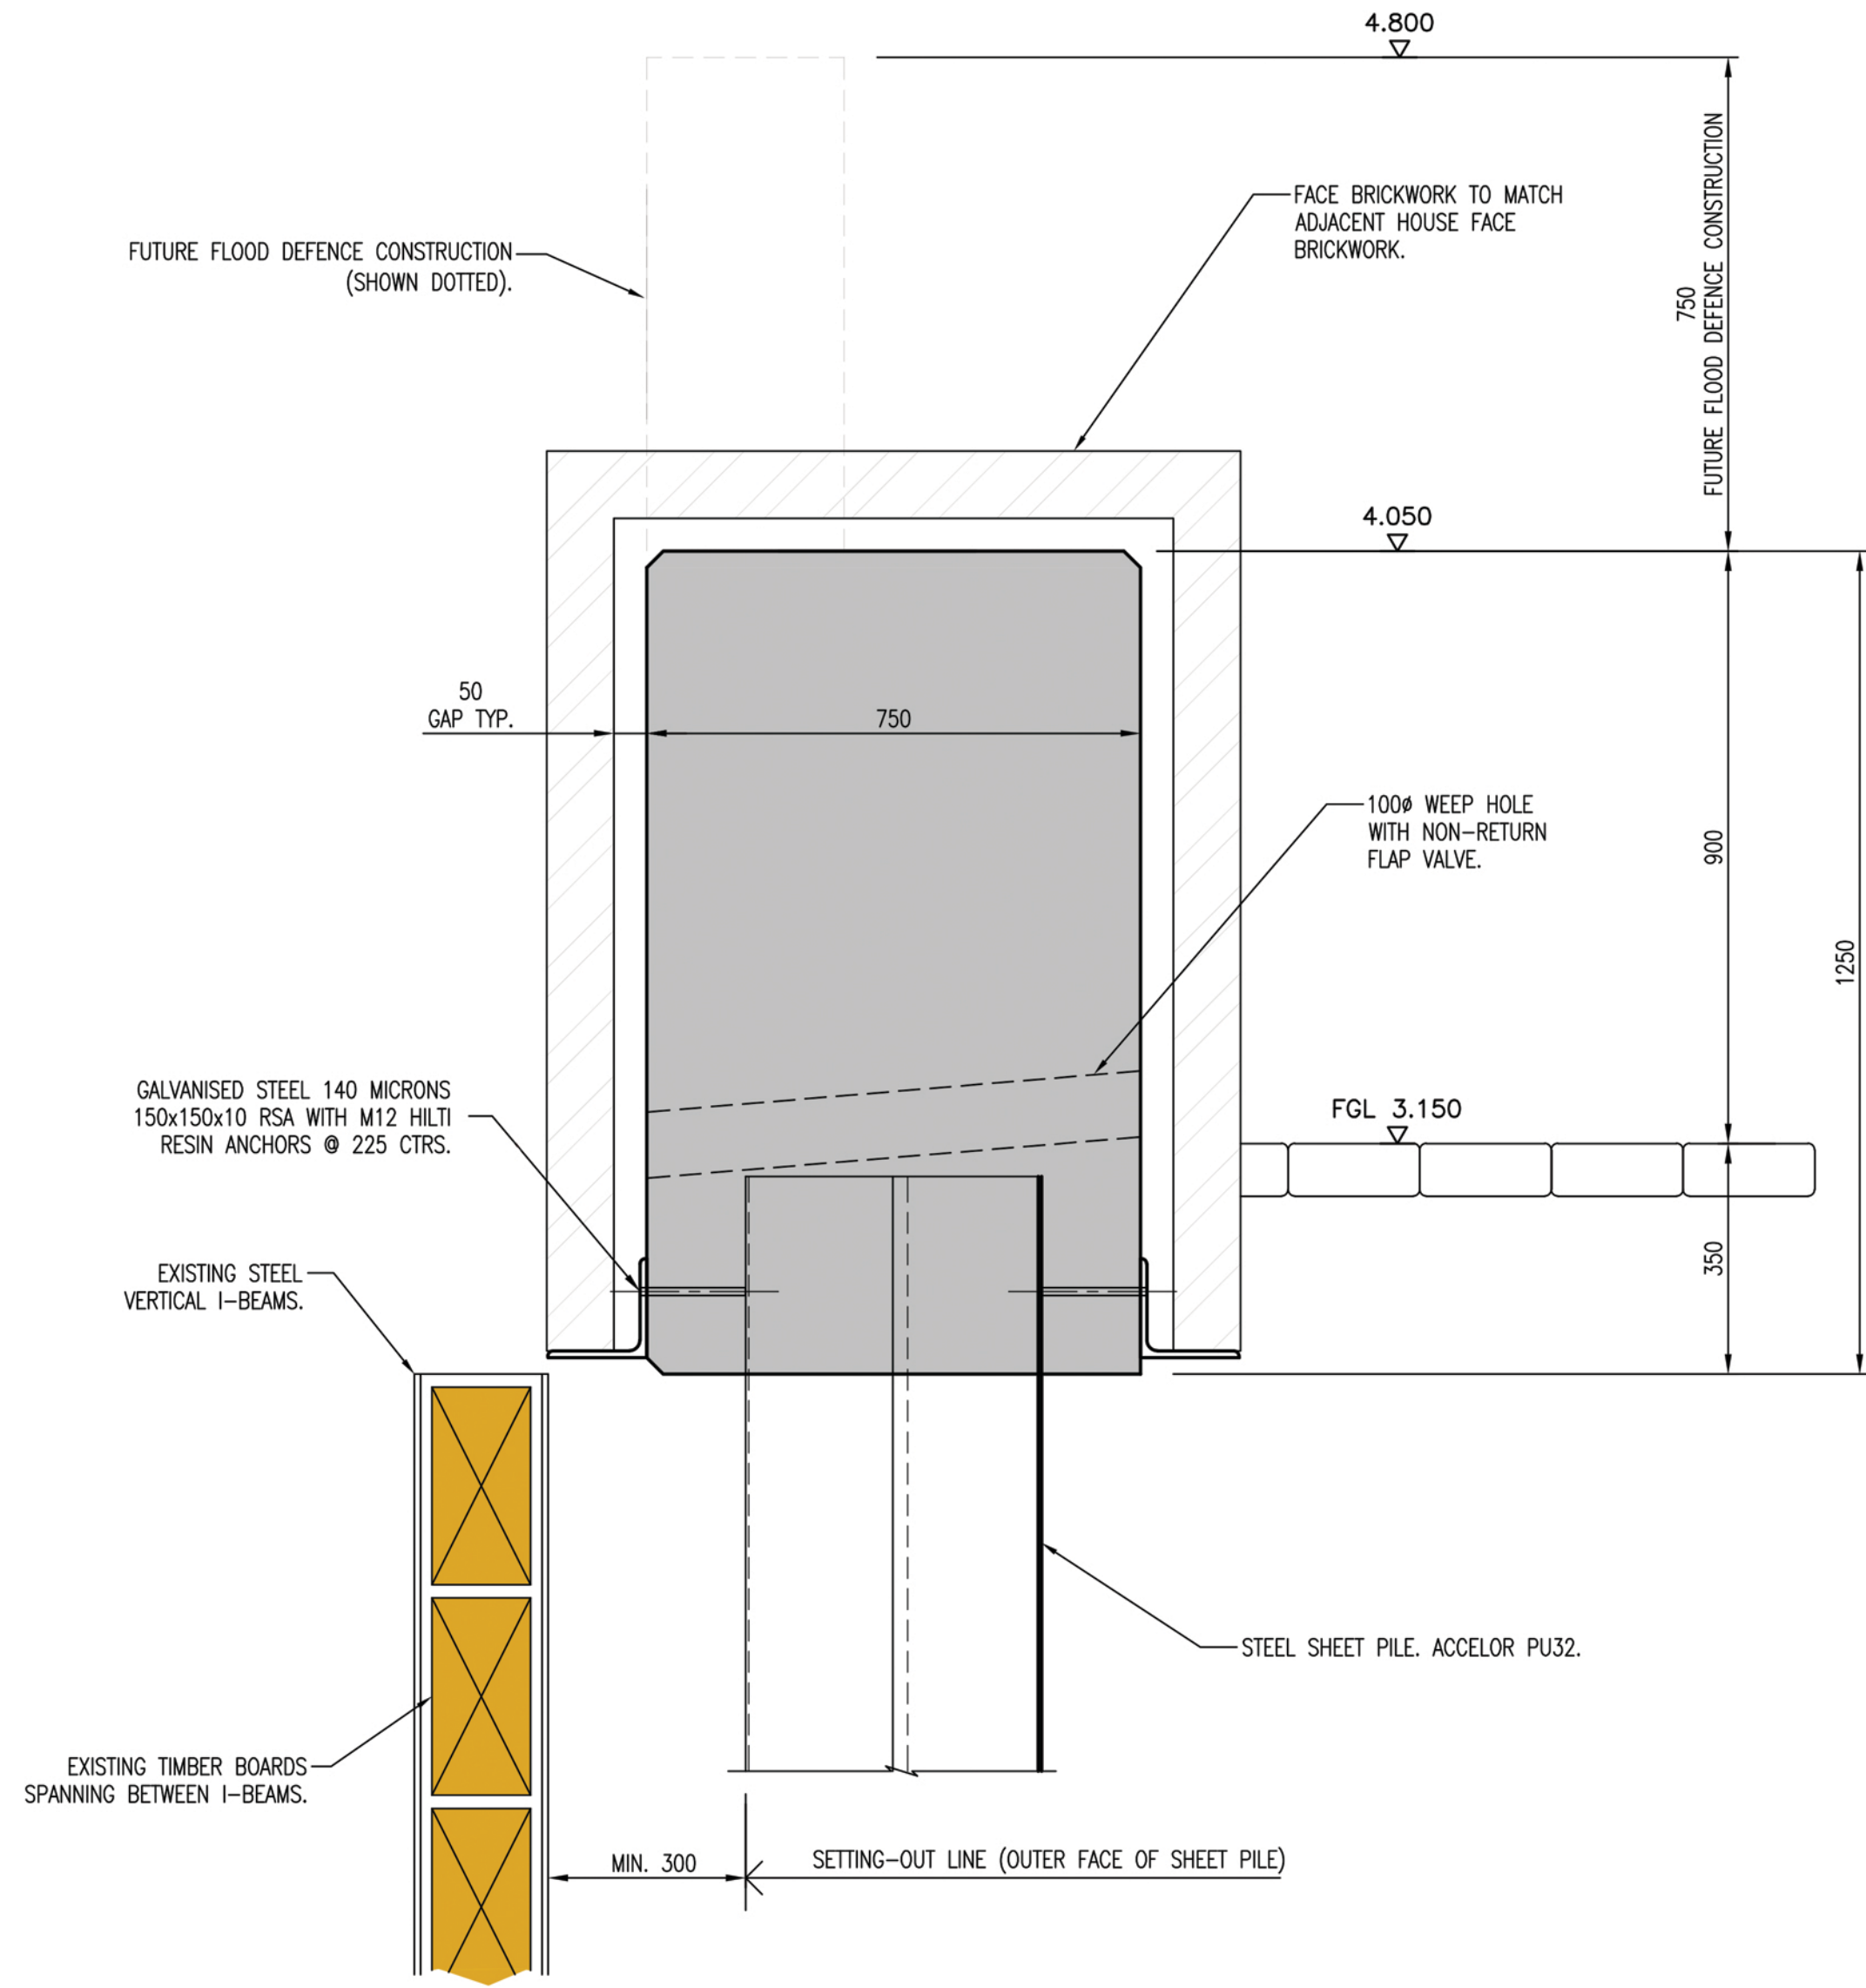

DETAIL C – TYPICAL DEFENCE WALL DETAIL.
SCALE 1:10

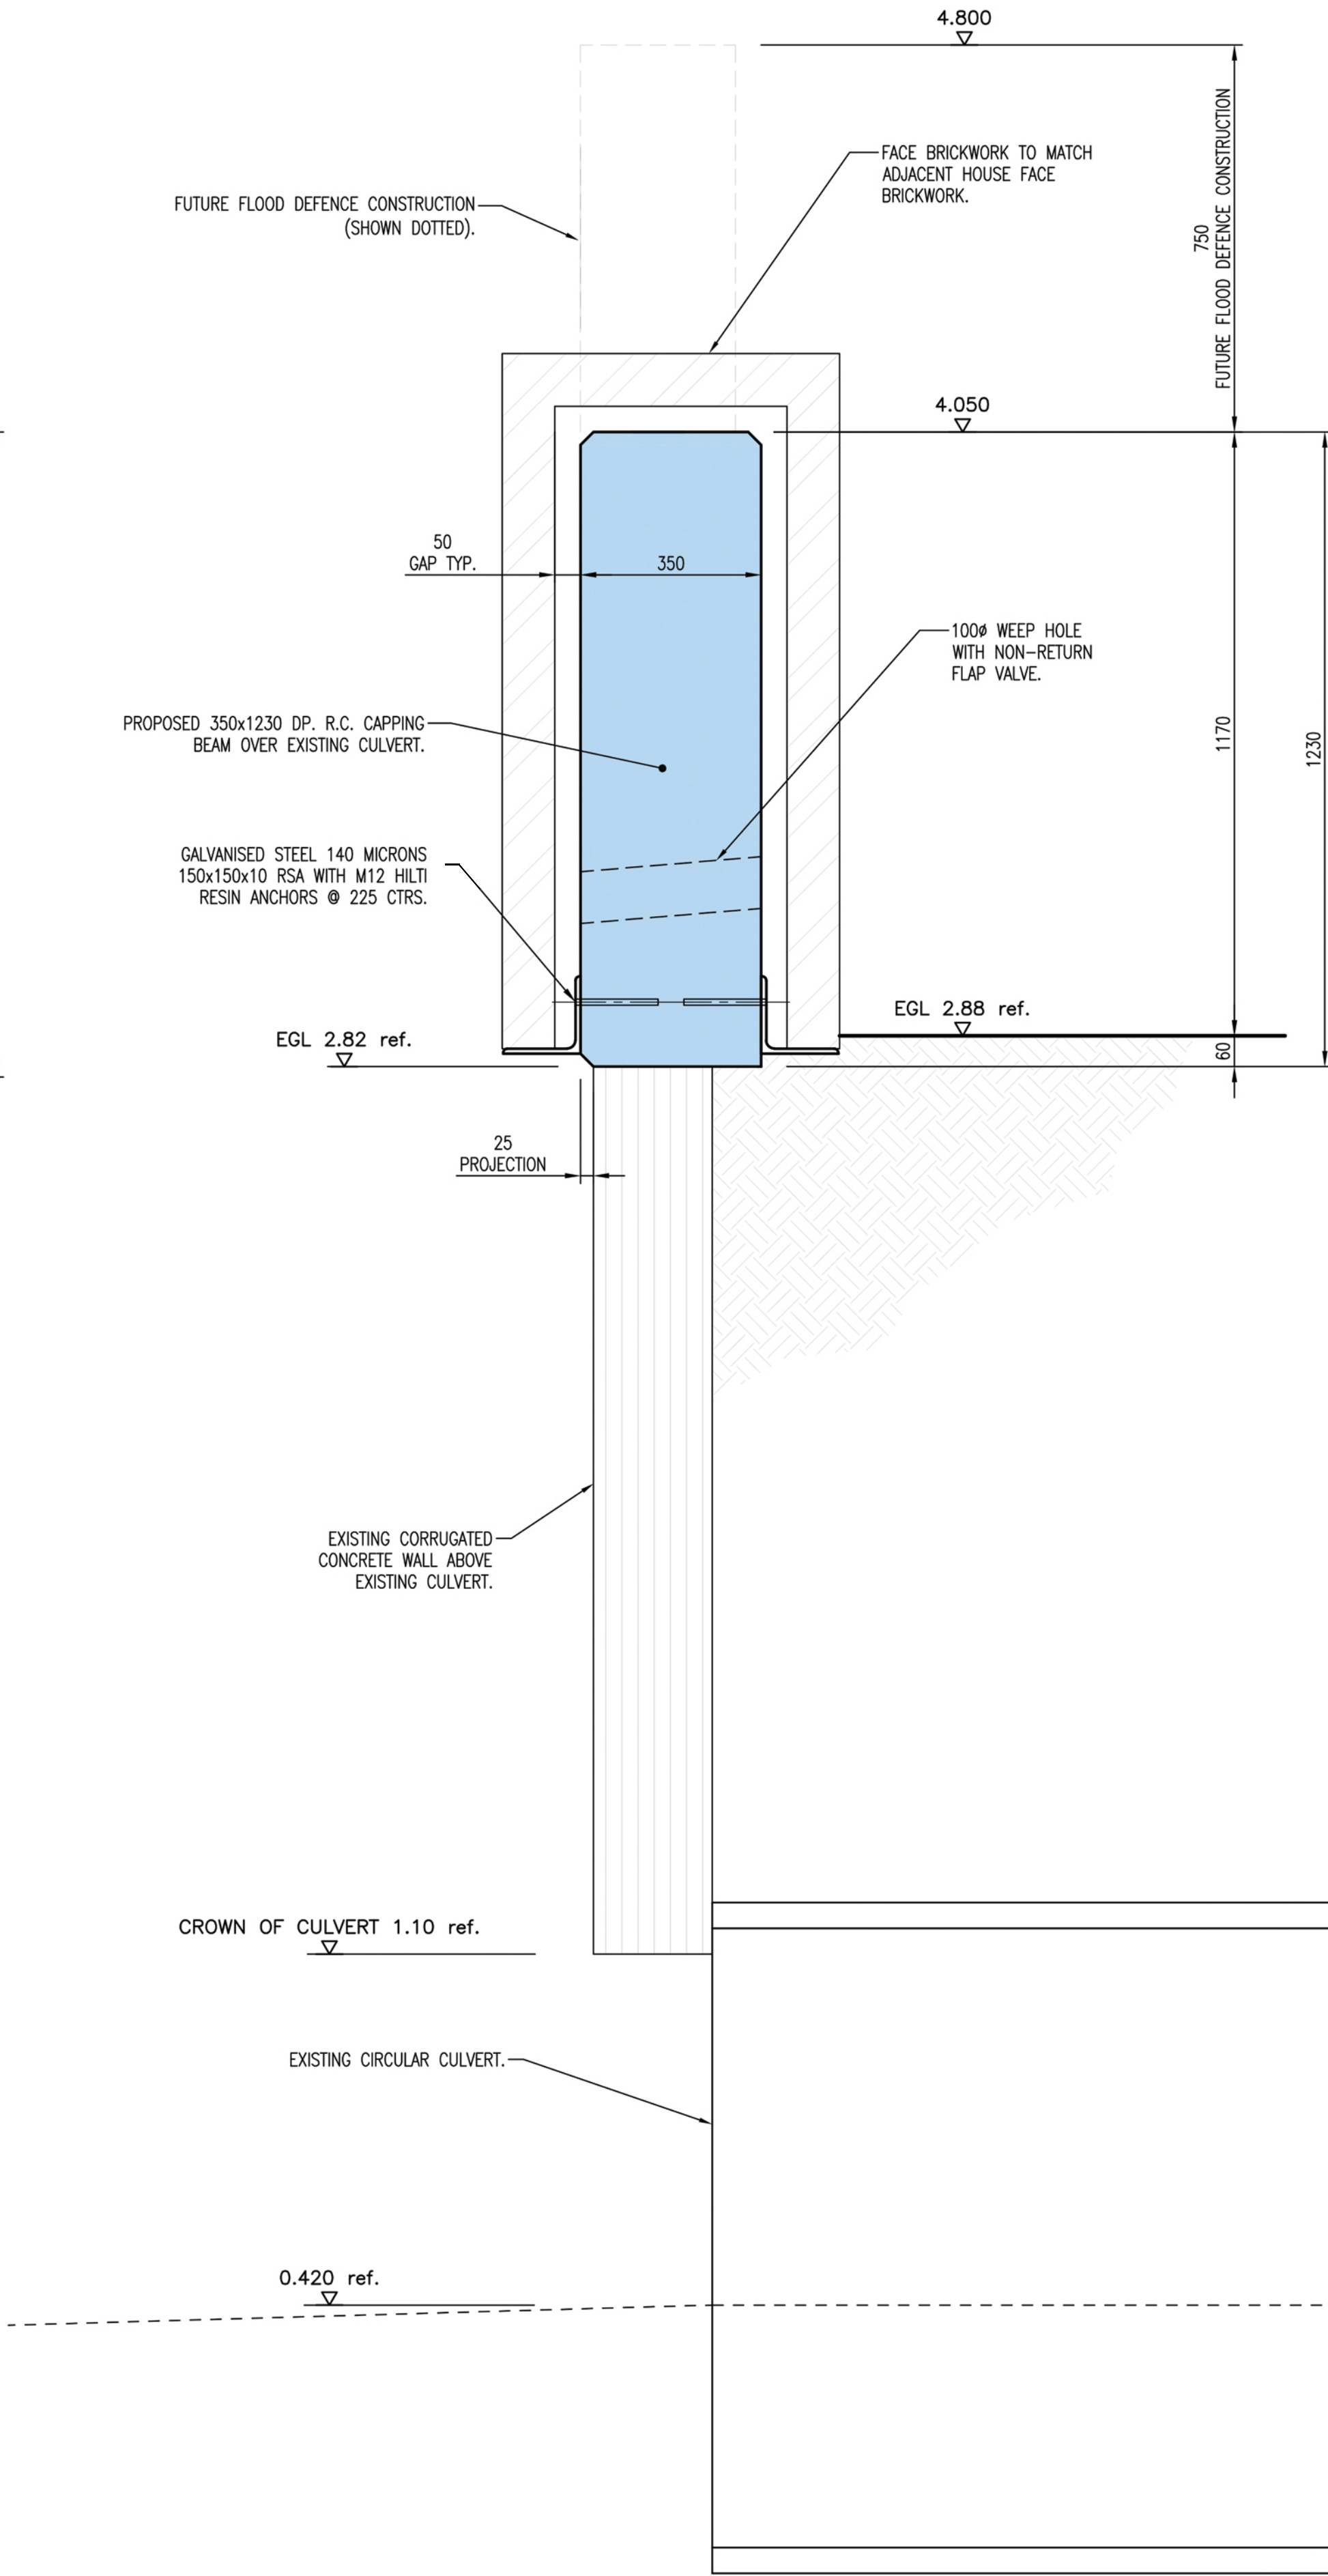


DETAIL D
SECTION THROUGH EXISTING CULVERT.
SCALE 1:10

- NOTES:
1. THIS DRAWING IS COPYRIGHT AND SHOULD NOT BE REPRODUCED WITHOUT APPROVAL.
 2. THIS DRAWING TO BE READ IN CONJUNCTION WITH THE ARCHITECTS DRAWINGS. ANY DISCREPANCIES ARE TO BE BROUGHT TO THE ATTENTION OF BOTH PARTIES IMMEDIATELY.
 3. ANY DIMENSIONS/LEVELS INDICATED 'ref.' REFER TO ASSUMED/EXISTING DIMENSIONS WHICH ARE TO BE SITE CHECKED PRIOR TO THE COMMENCEMENT OF ANY WORK.
 4. CANTILEVER SHEET PILED WALL TO BE ACCELLOR PU32 SET 100mm IN FRONT OF EXISTING SEA WALL (WHERE APPLICABLE).

CONSTRUCTION

C3	CONSTRUCTION	HDL/08.19	HDL/08.19	HDL/08.19
C2	CONSTRUCTION	HDL/07.19	HDL/07.19	HDL/07.19
C1	CONSTRUCTION	HDL/07.19	HDL/07.19	HDL/07.19
P8	PRELIMINARY	HDL/06.19	HDL/06.19	HDL/06.19
P7	PRELIMINARY	HDL/05.19	HDL/05.19	HDL/05.19
P6	PRELIMINARY	HDL/04.19	HDL/04.19	HDL/04.19
P5	PRELIMINARY	HDL/04.19	HDL/04.19	HDL/04.19
P4	PRELIMINARY	HDL/04.19	HDL/04.19	HDL/04.19
P3	PRELIMINARY	HDL/03.19	HDL/03.19	HDL/03.19
P2	PRELIMINARY	HDL/02.19	HDL/02.19	HDL/02.19
P1	PRELIMINARY	HDL/02.19	HDL/02.19	HDL/02.19

Version	Amendment	Revised by and date	Checked by and date	Approved by and date
ORIGINAL DRAWING SIZE – A1				
CAD REF.				

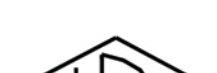 HAMIL DAVIES LIMITED Consulting Civil and Structural Engineers	Client	JEREMY SAMUELS			
	Project	DOLPHIN QUAY, EMSWORTH			
	Drawing Title	FLOOD DEFENCE WALL DETAILS – SHEET 2			
	Purpose	CONSTRUCTION	Drawn HDL	Scale	
	Issuing Office	SWANMORE	Designed	1:10 @ A1	
Telephone	01489 893 596	Drawing Number	18-3130-126	Version	C3