


AL	Ash
LB	Alder
AP	Apple
CB	Beech
CE	Cedar
CB	Copper Beech
CP	Cypress
EN	Enf
EU	Eucalyptus
FM	Field Maple
FR	Fruit
HA	Hazel
HO	Hornbeam Chestnut
HO	Holm Oak
HW	Hawthorn
HL	Holly
JP	Japanese Maple
LB	Laburnum
LO	Locust
LM	Locust Tree
LG	Laurel
MG	Magnolia
OK	Oak
PA	Palm
PI	Pine
PM	Plum
PO	Poplar
PP	Pissardi Plum
PR	Pine
RD	Redwood
RD	Red Oak
RO	Rhododendron
SB	Silver Birch
SP	Sweet Chestnut
SP	Spruce
SY	Sycamore
UN	Unidentified
WI	Willow
WN	Walnut
Y	Yew

Species / Dia / Spread (max) / Ht
e.g. OK / 0.6 / 8 / 15

BT	British Telecom
BOL	Bollard
CB	Control Box
CL	Cover Level
CTV	Cable Television
EL	Electric
EP	Electric Pole
EH	Fire Hydrant
HSV	Gas Stop Valve
HT	Height
HVC	High Voltage Cable
IL	Inspection Cover
IM	Invert Level
LP	Lamp Post
MP	Man-Hole
MKR	Marker
MW	Monitoring Well
QH	Overhead
GB	Road Gully
PC	Post Box
CB	Pram Crossing
RNP	Road Name Plate
RS	Road Signs
SIA	Soakaway
SV	Stay / Strut
ST	Stop Valve (Unidentified)
SB	Telephone Box
TC	Telecom
TH	Triole
TL	Traffic Light
TP	Telephone Pole
UTL	Unable to Lift
VP	Vent pipe
WM	Water Meter
WSV	Water Stop Valve

BWF	Barbed Wire Fence
CBF	Closed Board Fence
CP	Concrete Post
CPF	Chestnut Paling Fence
CWF	Chicken Wire Fence
IRF	Iron Railing Fence
PKF	Picket Fence
PRF	Post & Rail Fence
PWF	Post & Wire Fence
SCF	Security Fence
SP	Steel Post
WMF	Wire Mesh Fence
WPF	Wood Panel Fence

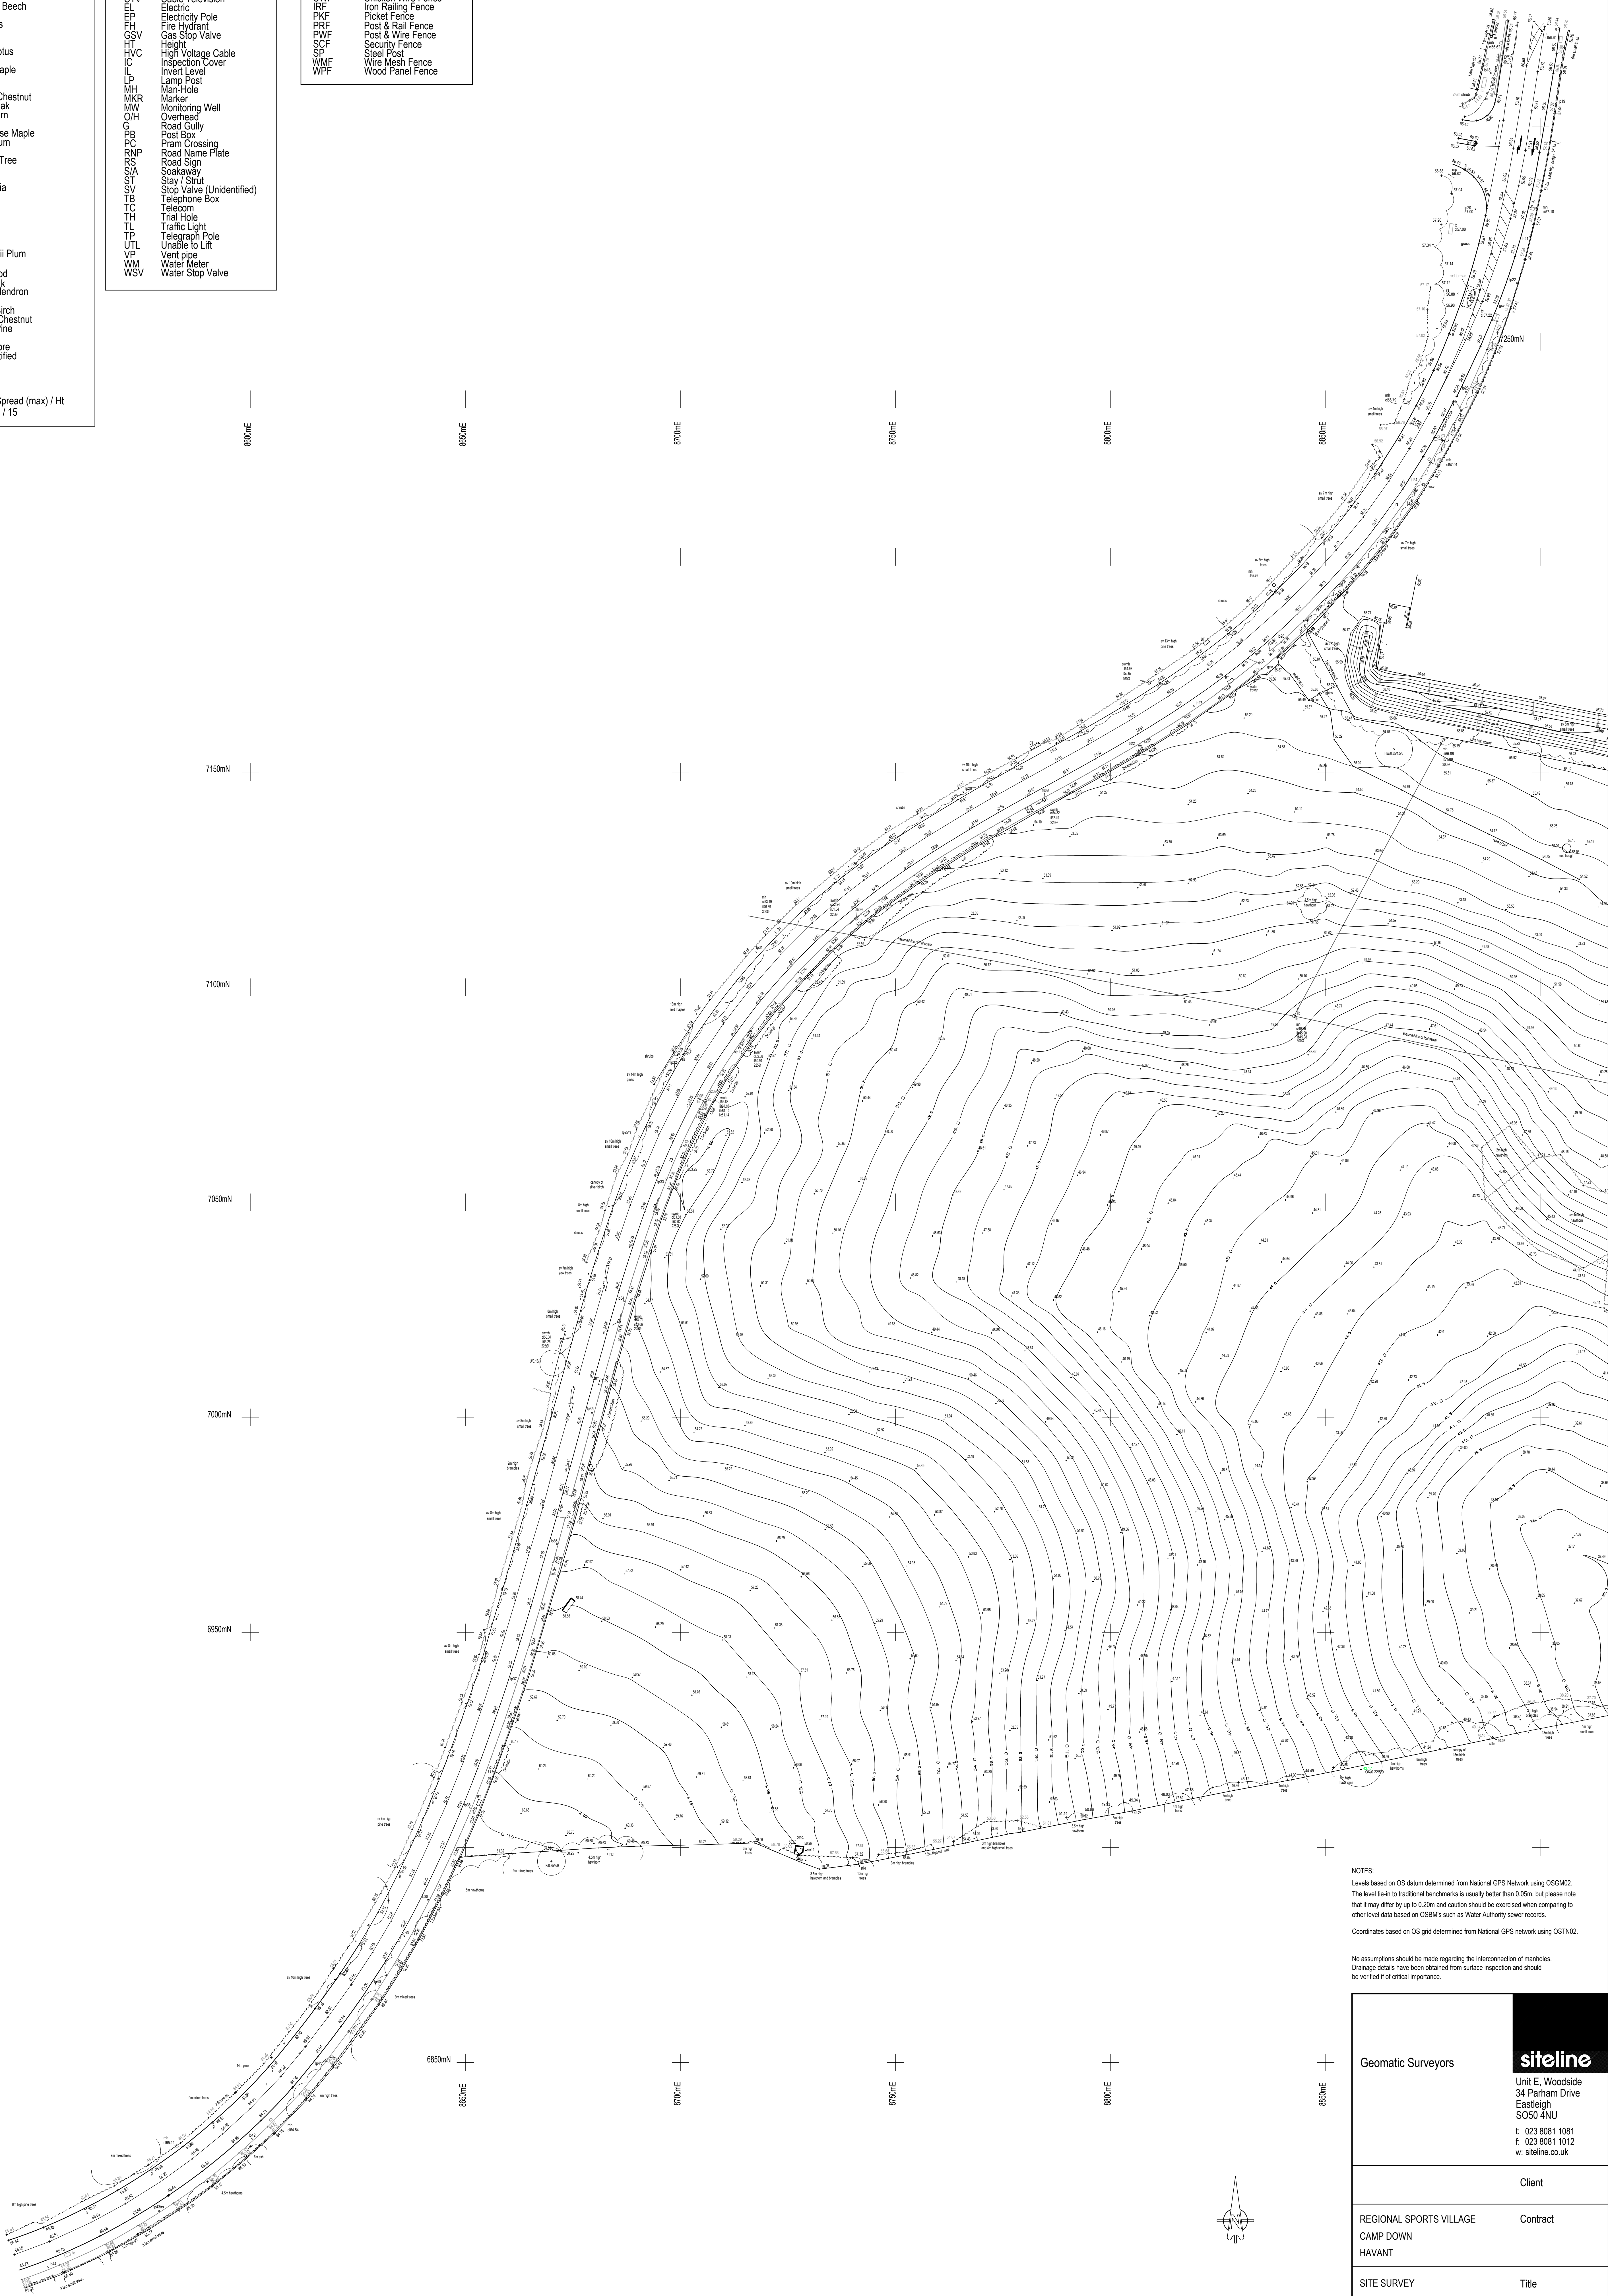

NOTES:
Levels based on OS datum determined from National GPS Network using OSGM02.
The level tie-in to traditional benchmarks is usually better than 0.05m, but please note that it may differ by up to 0.20m and caution should be exercised when comparing to other level data based on OSBM's such as Water Authority sewer records.

Coordinates based on OS grid determined from National GPS network using OSTN02

No assumptions should be made regarding the interconnection of manholes. Drainage details have been obtained from surface inspection and should be verified if of critical importance.

Geomatic Surveyors

siteline

Unit E, Woodside
34 Parham Drive
Eastleigh
SO50 4NU
Tel: 023 8081 1081
Fax: 023 8081 1012
Web: siteline.co.uk

Client

REGIONAL SPORTS VILLAGE
CAMP DOWN
HAVANT

Contract

SITE SURVEY

Title

688CD01

Drawing No.

SEPT 2016

Date _____

1:500 (A0)

Scale