


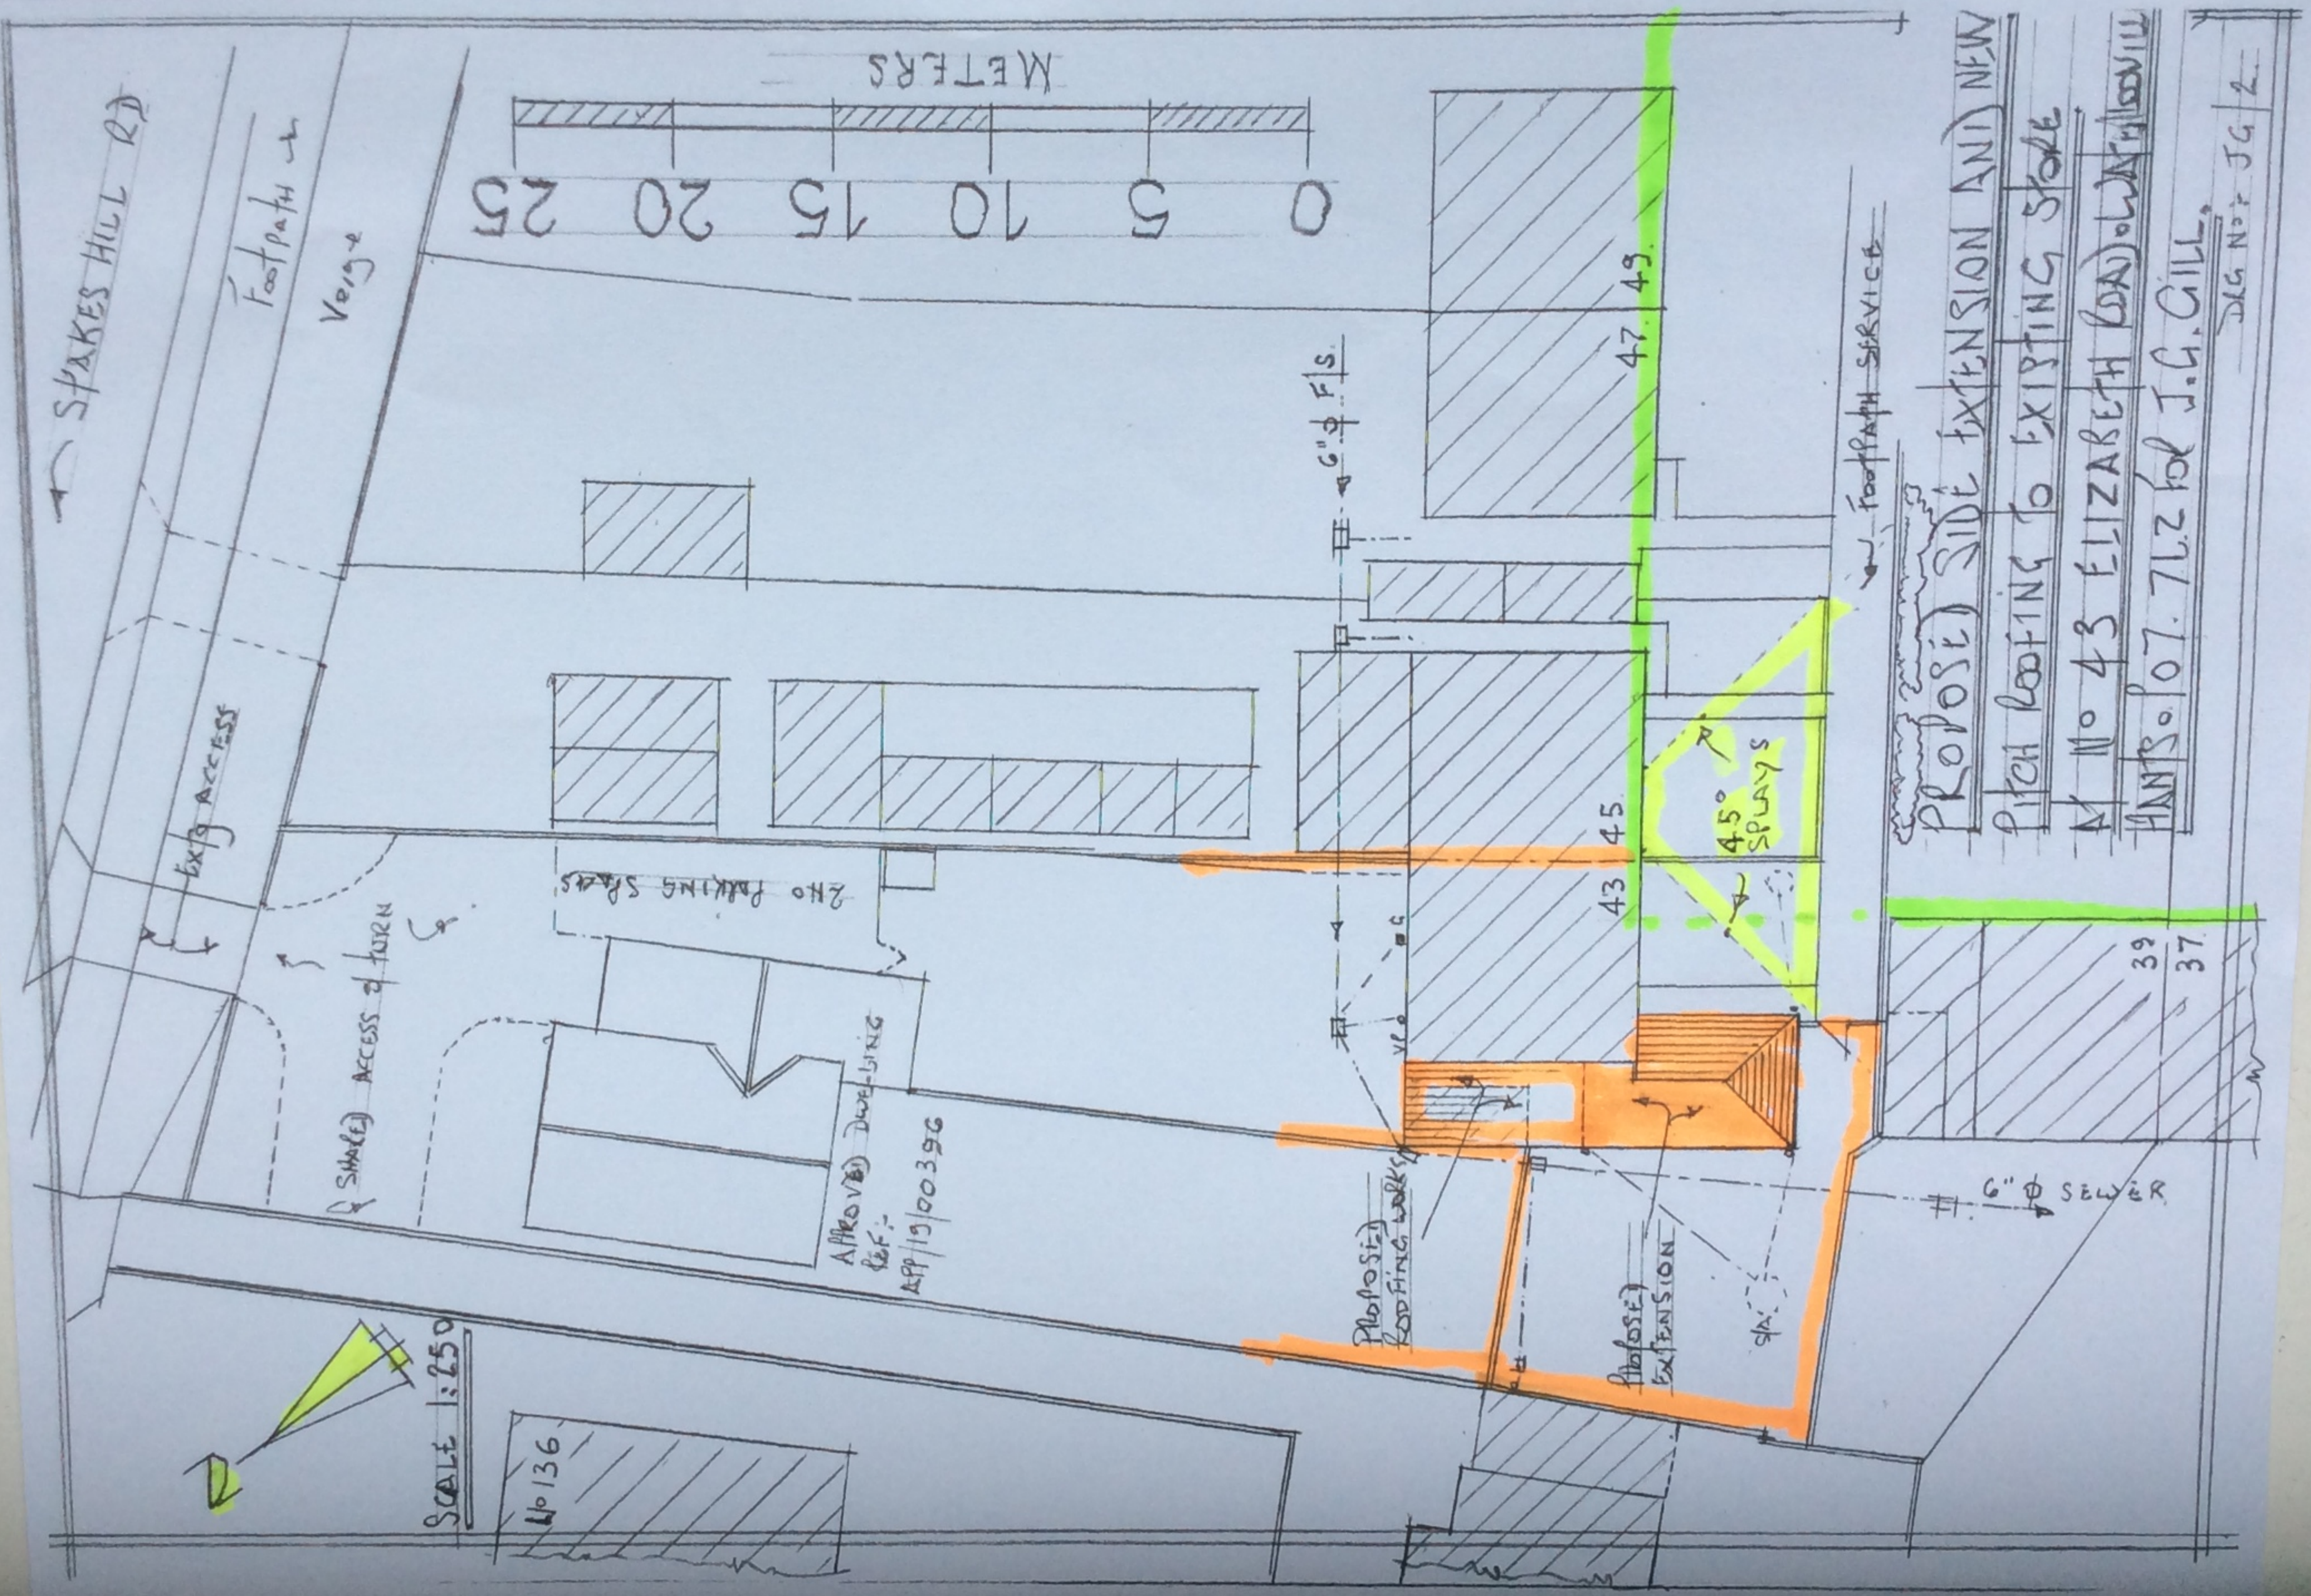

PROPOSED SIDE EXTENSION AND NEW
PITCH ROOFING TO EXISTING STORE
