
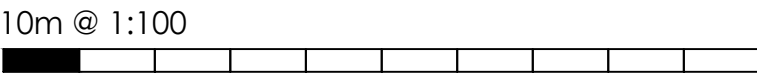


| BLOCK A SCHEDULE OF ACCOMMODATION |      |      |      |            |      |         |        |
|-----------------------------------|------|------|------|------------|------|---------|--------|
| UNIT NO.                          | BEDS | SQM  | SQFT | UNIT NO.   | BEDS | SQM     | SQFT   |
| 1                                 | 2    | 68.7 | 739  | 50         | 1    | 41.7    | 448    |
| 2                                 | 1    | 40.7 | 438  | 51         | 1    | 41.7    | 448    |
| 3                                 | 1    | 40.7 | 438  | 52         | 1    | 41.7    | 448    |
| 4                                 | 1    | 40.7 | 438  | 53         | 1    | 40.7    | 438    |
| 5                                 | 1    | 40.7 | 438  | 54         | 1    | 40.7    | 438    |
| 6                                 | 1    | 40.7 | 438  | 55         | 1    | 40.7    | 438    |
| 7                                 | 1    | 40.7 | 438  | 56         | 1    | 40.7    | 438    |
| 8                                 | 1    | 40.7 | 438  | 57         | 1    | 40.7    | 438    |
| 9                                 | 1    | 40.7 | 438  | 58         | 1    | 40.3    | 433    |
| 10                                | 1    | 40.7 | 438  | 59         | 1    | 40.2    | 432    |
| 11                                | 2    | 77.6 | 835  | 60         | 1    | 40.7    | 438    |
| 12                                | 2    | 68.7 | 739  | 61         | 1    | 40.7    | 438    |
| 13                                | 1    | 40.7 | 438  | 62         | 1    | 40.7    | 438    |
| 14                                | 1    | 40.7 | 438  | 63         | 1    | 40.5    | 435    |
| 15                                | 1    | 40.7 | 438  | 64         | 1    | 40.5    | 435    |
| 16                                | 1    | 40.7 | 438  | TOTAL AREA |      | 2,835.2 | 30,518 |

|    |   |      |     |
|----|---|------|-----|
| 17 | 1 | 40.7 | 438 |
| 18 | 1 | 40.7 | 438 |
| 19 | 1 | 40.7 | 438 |
| 20 | 1 | 40.7 | 438 |
| 21 | 1 | 40.7 | 438 |
| 22 | 1 | 41.7 | 448 |
| 23 | 1 | 41.7 | 448 |
| 24 | 1 | 41.7 | 448 |
| 25 | 2 | 77.6 | 835 |
| 26 | 2 | 68.7 | 739 |
| 27 | 1 | 40.7 | 438 |
| 28 | 1 | 40.7 | 438 |
| 29 | 1 | 40.7 | 438 |
| 30 | 1 | 40.7 | 438 |
| 31 | 1 | 40.7 | 438 |
| 32 | 1 | 40.7 | 438 |
| 33 | 1 | 40.7 | 438 |
| 34 | 1 | 40.7 | 438 |
| 35 | 1 | 40.7 | 438 |
| 36 | 1 | 41.7 | 448 |
| 37 | 1 | 41.7 | 448 |
| 38 | 1 | 41.7 | 448 |
| 39 | 2 | 77.6 | 835 |
| 40 | 2 | 68.7 | 739 |
| 41 | 1 | 40.7 | 438 |
| 42 | 1 | 40.7 | 438 |
| 43 | 1 | 40.7 | 438 |
| 44 | 1 | 40.7 | 438 |
| 45 | 1 | 40.7 | 438 |
| 46 | 1 | 40.7 | 438 |
| 47 | 1 | 40.7 | 438 |
| 48 | 1 | 40.7 | 438 |
| 49 | 1 | 40.7 | 438 |

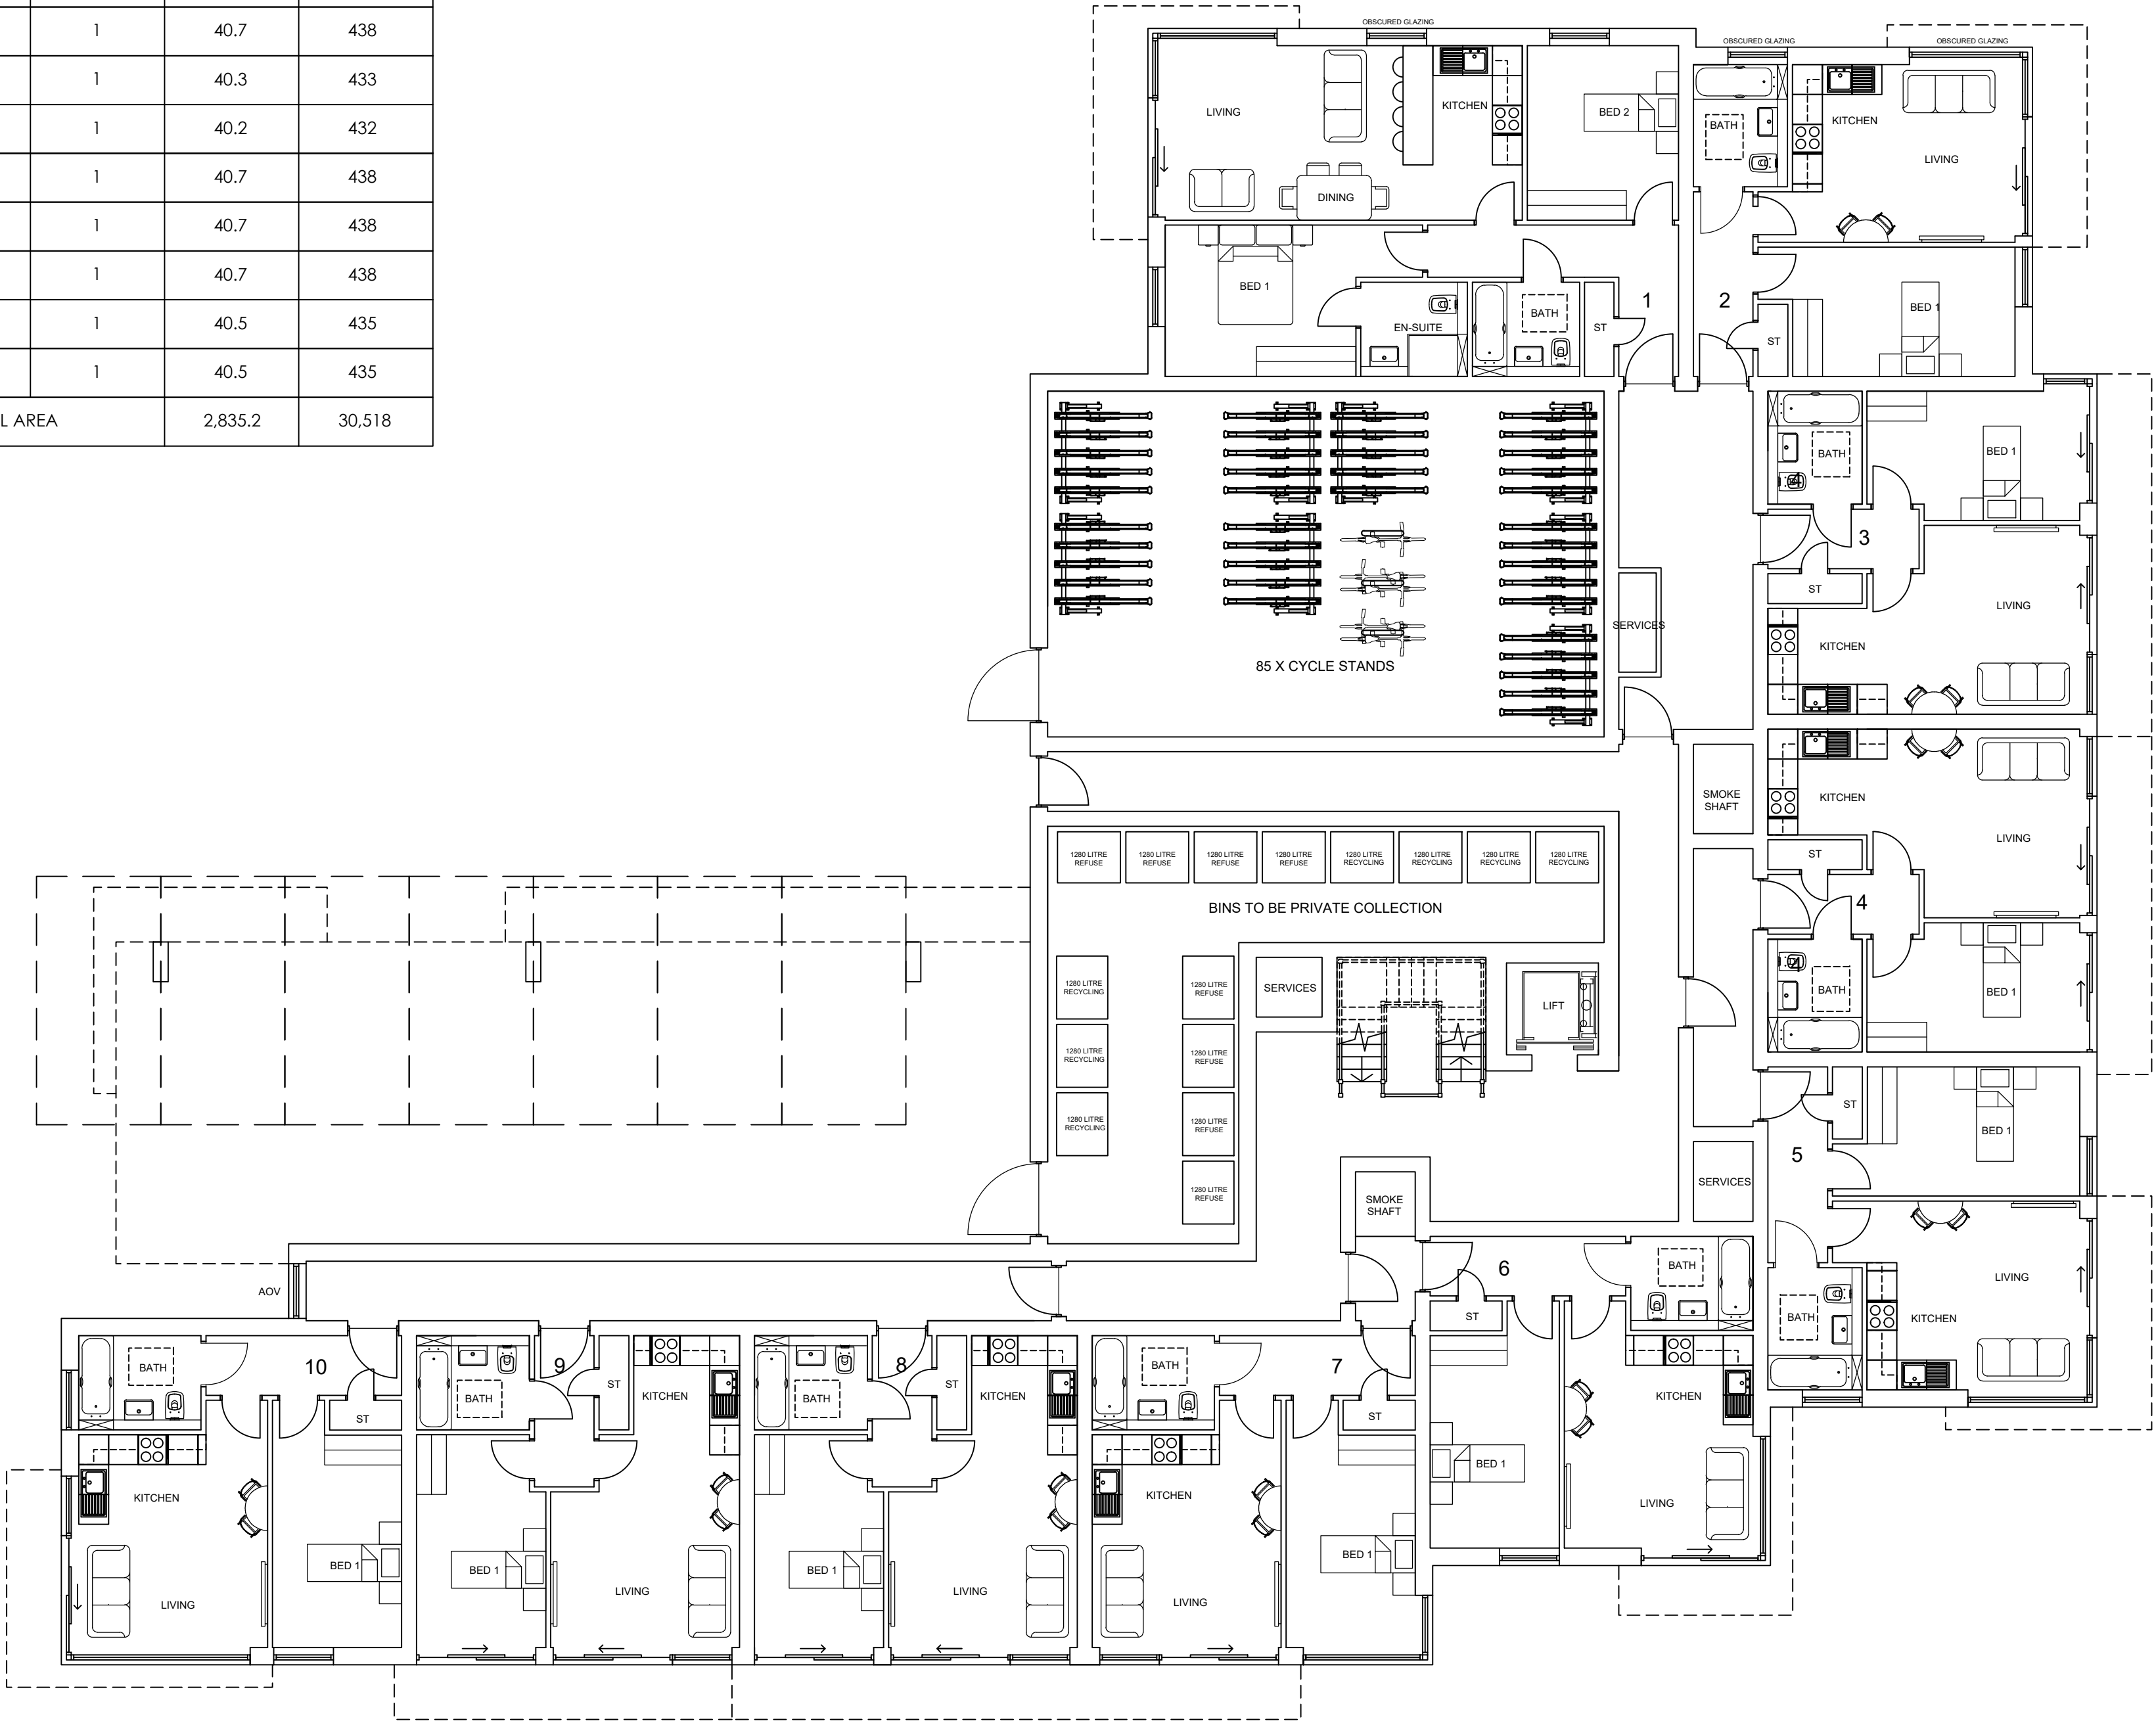

NOTES

1 The contents of this drawing are copyright.

2 Scaled drawings for planning purposes only.

3 Contractors must verify all dimensions and report any discrepancies before putting work in hand or making any shop drawings.

4 All flat roofs to be fitted with a man safe system.

5 Please note a domestic sprinkler system maybe required

6 Fixed shut fire safety glass windows may be required where windows are in close proximity to boundaries (subject to building regulations)

LEGEND

|     |                     |          |    |
|-----|---------------------|----------|----|
| B.  | minor amendments.   | 19.06.20 | WD |
| A.  | Unit sizes reduced. | 05.06.20 | WD |
| No. | Revision.           | date     | by |

PROPOSED DEVELOPMENT,  
BARTONS ROAD,  
HAVANT,  
HAMPSHIRE,  
PO9 5EY

|                            |               |         |    |
|----------------------------|---------------|---------|----|
| BLOCK A FLOOR PLANS 1 OF 6 |               |         |    |
| scale                      | AS SHOWN @ A1 | checked | // |
| date                       | DECEMBER 2019 | drawn   | WD |
| 9303/102                   | A.            | B.      |    |

ARC Architecture ltd.

Chapel Studios, 14 Purewell,  
Christchurch, Dorset, BH23 1EP

Tel: +44 (0 )1202 479919

E-mail: enquiries@andersrobertscheer.co.uk

Web: www.andersrobertscheer.co.uk

arc

ARCHITECTS