


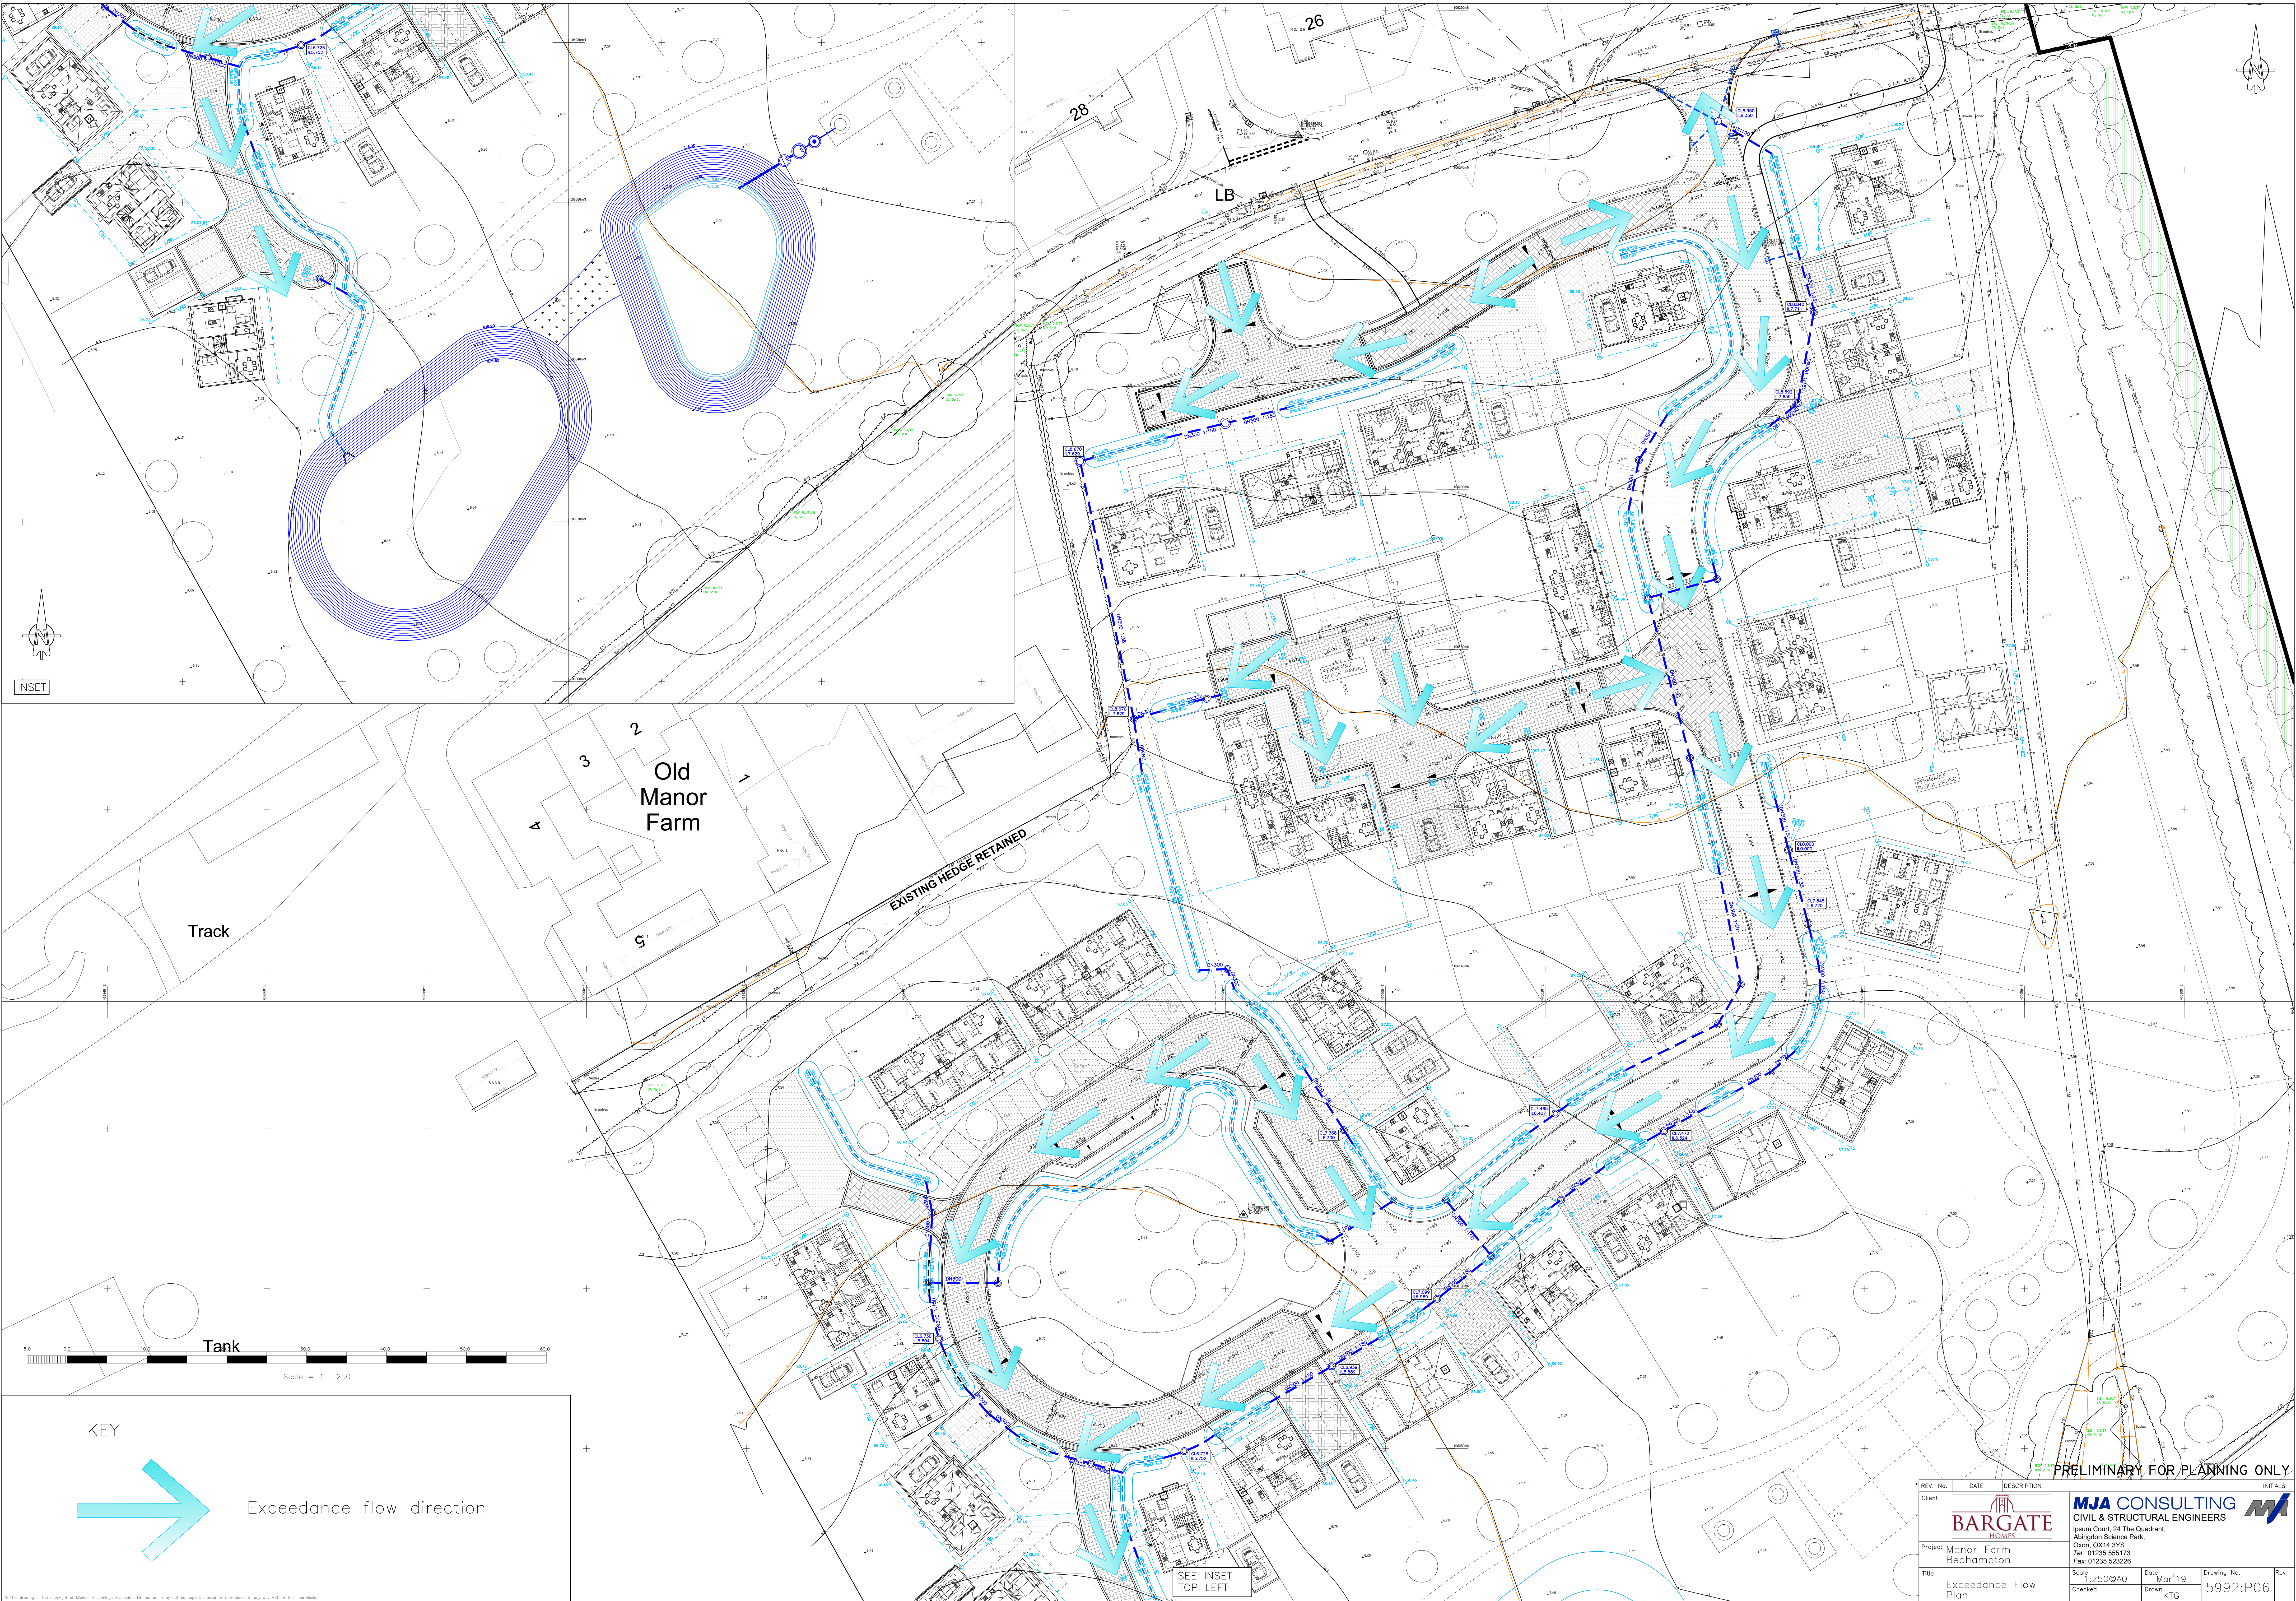

PRELIMINARY FOR PLANNING ONLY

REV. No.	DATE	DESCRIPTION	INITIALS
Client			
Project			
Title			
Scale			
Checked			
Date			
Drawn			
Drawing No.			
Rev			

BARGATE
HOMES

MJA CONSULTING
CIVIL & STRUCTURAL ENGINEERS

Ipsam Court, 24 The Quadrant,
Abingdon Science Park,
Oxon, OX14 3YD
Tel: 01235 555173
Fax: 01235 523226