


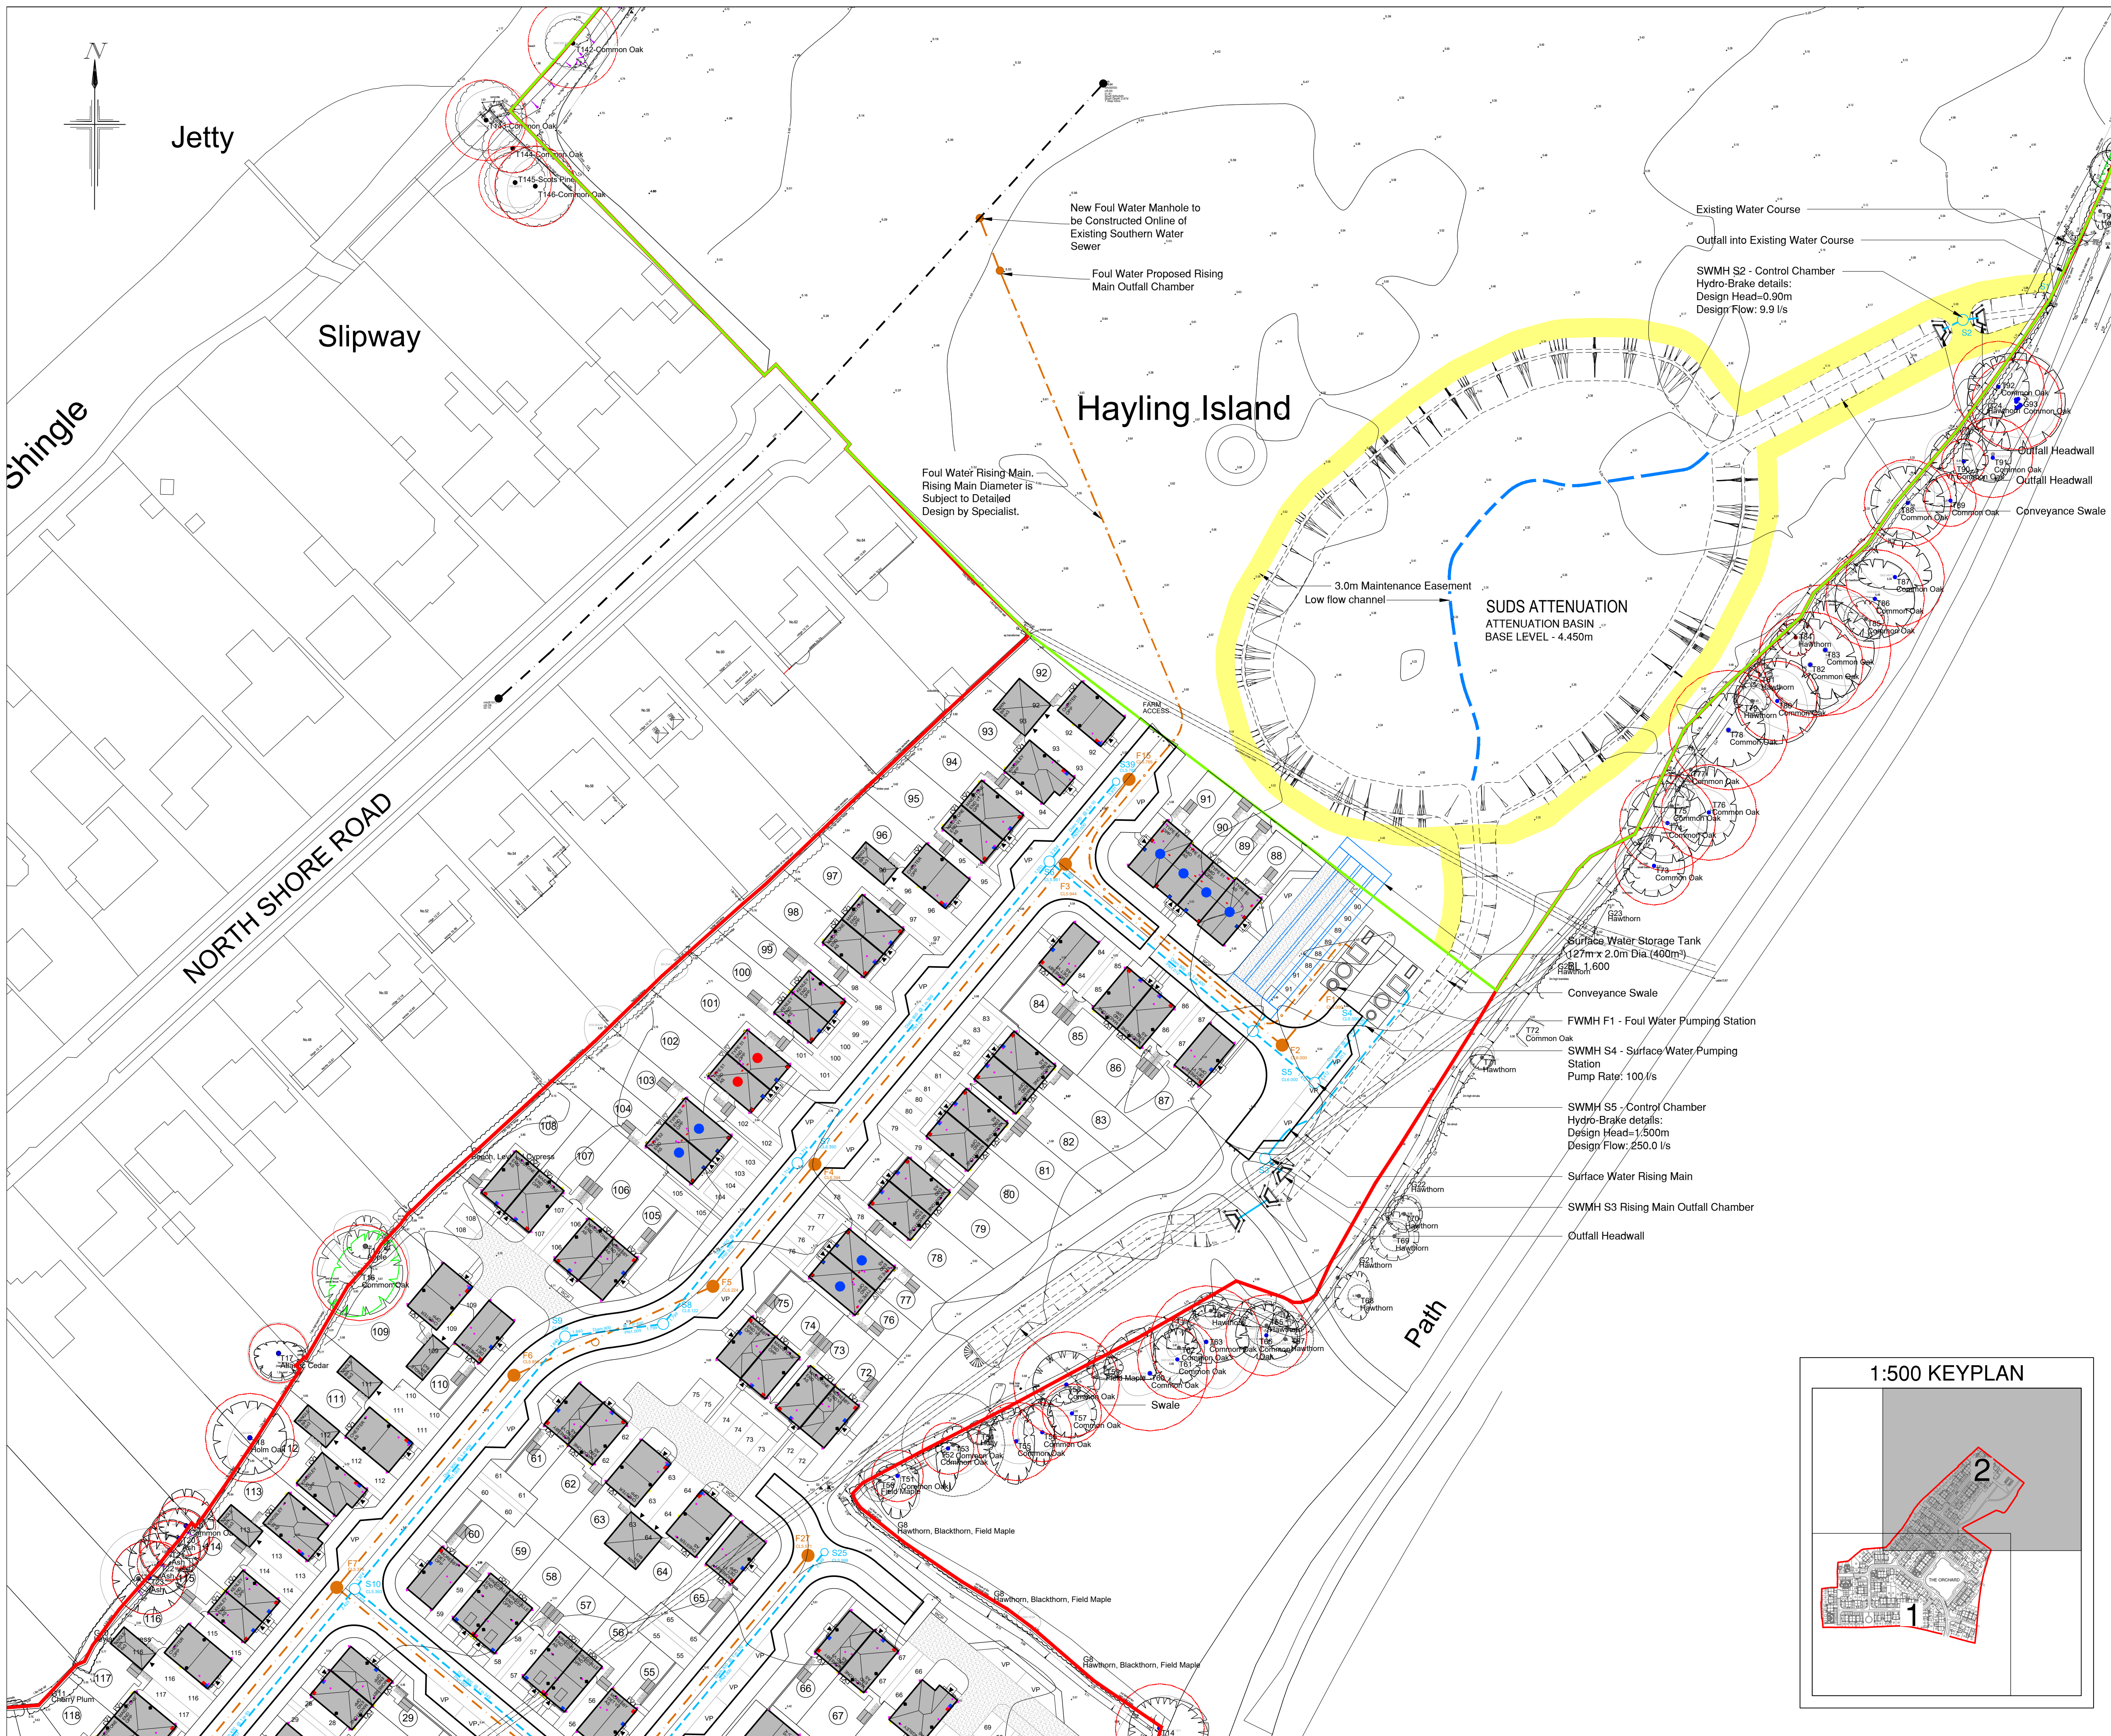

- NOTES**
1. All dimensions are in metres unless stated otherwise.
 2. Do not scale from this drawing. Only written dimensions are to be used.
 3. Site layout based on ID Partnership Proposed Site Layout, project number N81.2517, drawing number PL-02 Rev.D29 dated 21/04/2020.
 4. Topographic Survey as per Stiline Ltd. Site Survey drawing number 36HX001B dated May 2018.
 5. Level strategy is subject to further design development. Extent of any retaining shown is indicative only and subject to a further detailed review.
 6. **ANY VARIANCE OR DISCREPANCY MUST BE REPORTED BACK TO RCP ENGINEERING BEFORE WORK BEGINS.**


KEY

Site Boundary	
Proposed Surface Water Sewer	
Proposed Foul Water Sewer	
Existing Southern Water Foul Sewer	
Proposed Foul Water Rising Main	
Area of Public Open Space to be used as localised storage in peak storm events	
Cellular storage tank	
Wholite (or similar) large diameter storage pipes	
Proposed Headwall	
Proposed Surface Water Swale	
3.0m Maintenance Easement	
Root Protection Area (RPA) for Retained Trees (Refer to ACD Tree Reference Plan drawing number BOWS20660 Revision A dated 25/04/17 for Details)	

Any proposed works within Root Protection Areas are subject to supervision and approval by the Arboriculturist.

CDM NOTES

1. EXISTING SERVICES. Depth of existing services must be determined prior to works commencing. The contractor is responsible for establishing underground services in accordance with HSE Guidance note HS (G) 47. Any services which would be within the proposed construction layers must be lowered to below the sub-base.

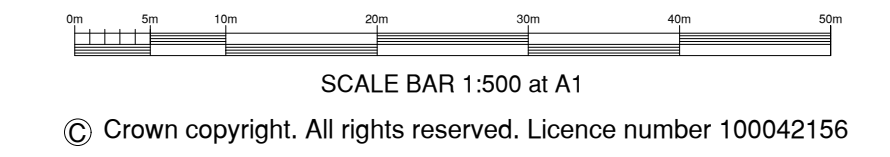

Rev.	Date	Details	By	Chkd	Appd
F	11.05.20	Swale alignment updated	TRS	TRS	TRS
E	24.04.20	Updated in accordance with rev. D29 of IDP Site Layout.	TRS	TRS	TRS
D	02.03.20	Updated in accordance with rev. D23 of IDP Site Layout.	TRS	TRS	TRS
C	27.06.19	Updated in accordance with rev. D17 of IDP Site Layout.	SRV	TRS	TRS
B	27.07.18	Foul water RM and Outfall added	KK	SV	TRS
A	04.07.18	Updated in accordance with latest IDP Site Layout PL-02A	SRV	VPI	TRS



Site:- Sinah Lane Hayling Island	Drawing Title:- DRAINAGE STRATEGY
SHEET 2 OF 2	

Date:	June 2018	Scales:	1:500 at A1
Drawn:	SRV	Checked:	TRS
Approved:	TRS		
Drawing No.	BSO/E4513/013 F		

FOR INFORMATION ONLY

	Rogers Cory Partnership Architectural and Civil Consultants The Old School Old School Road Hook Hampshire RG27 9NJ T: 01256 769269 E: mail@rcpconsultants.co.uk W: rcpconsultants.co.uk
--	---

